



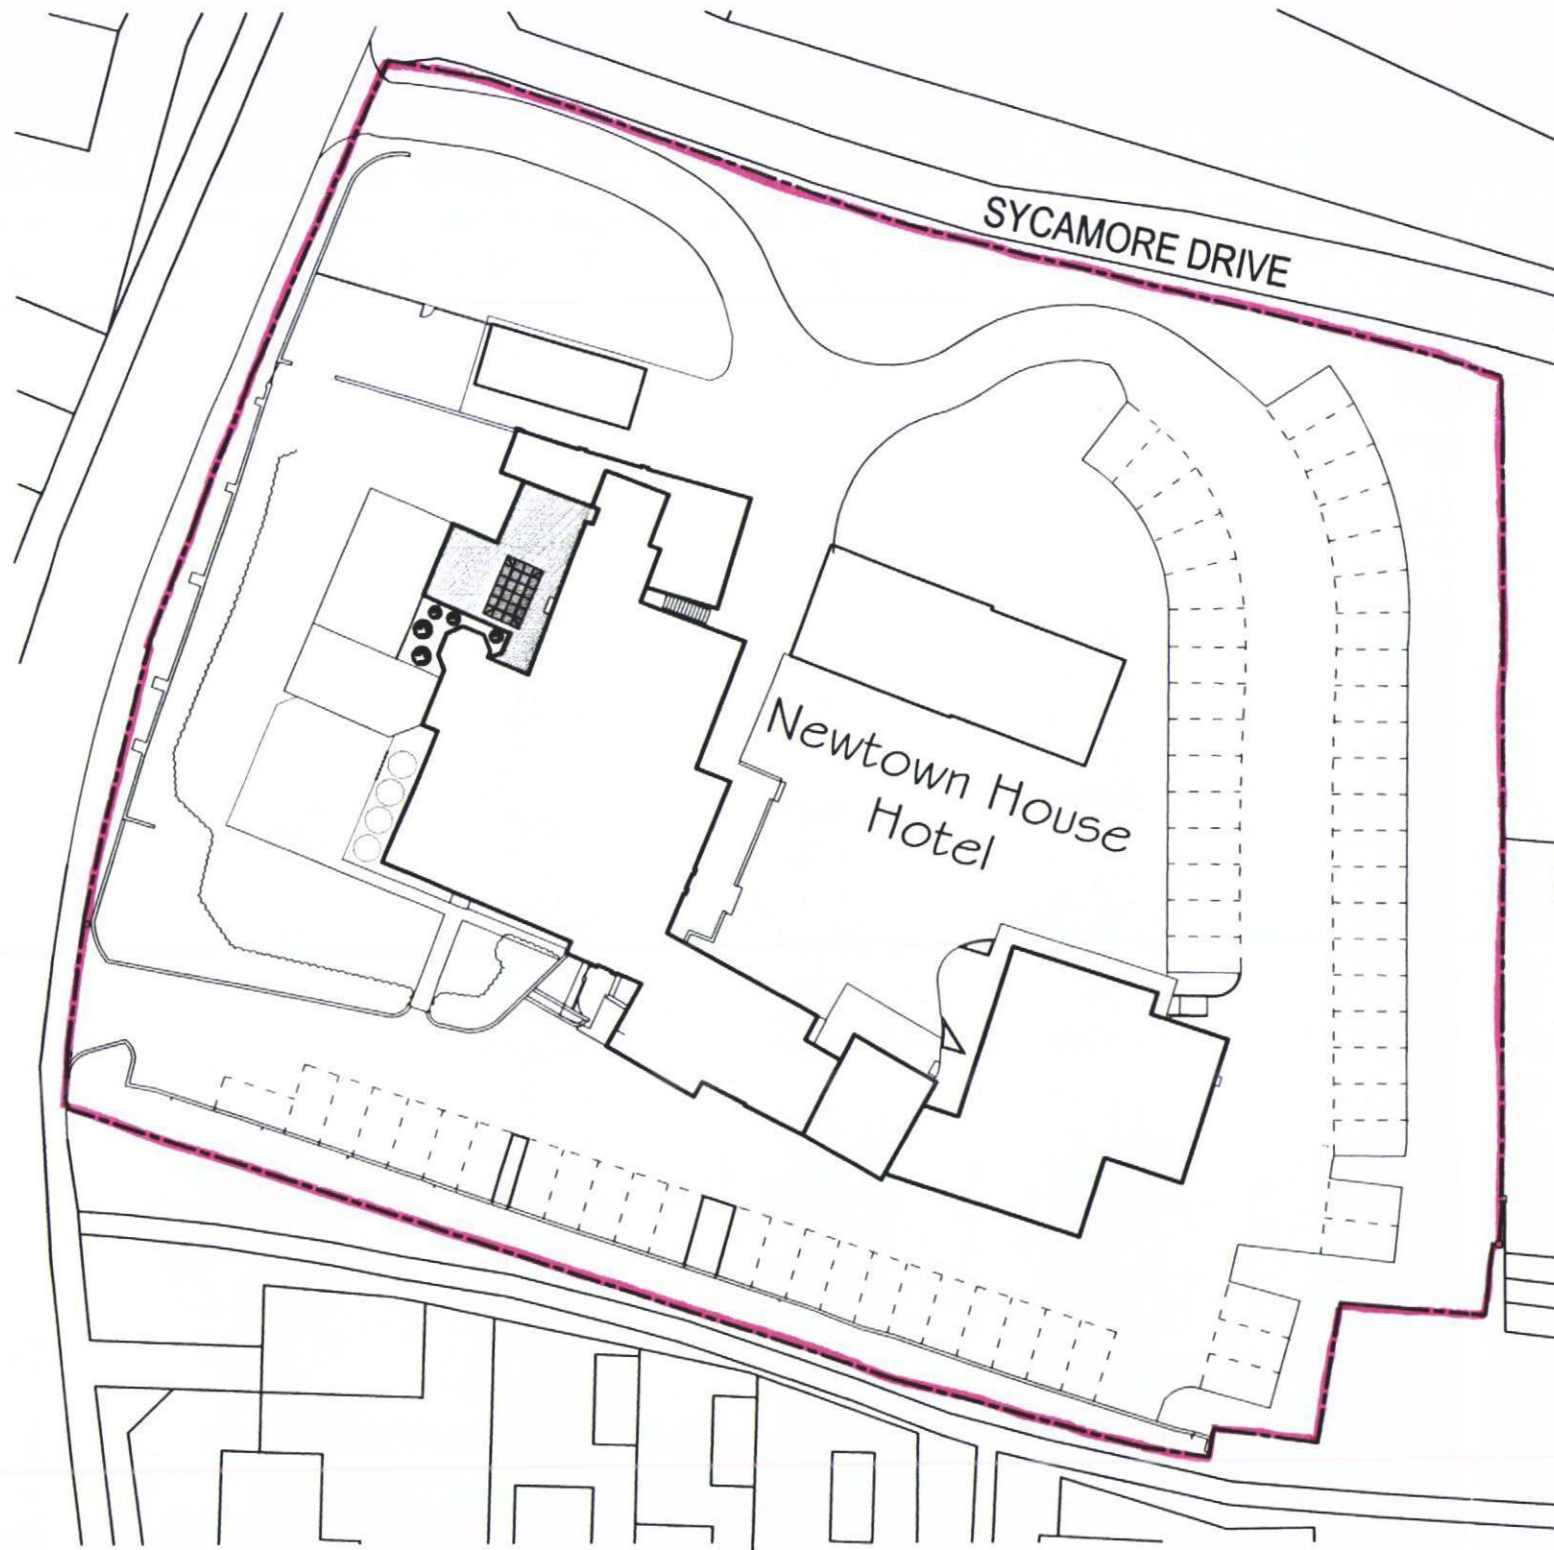

BLOCK PLAN @ 1:500

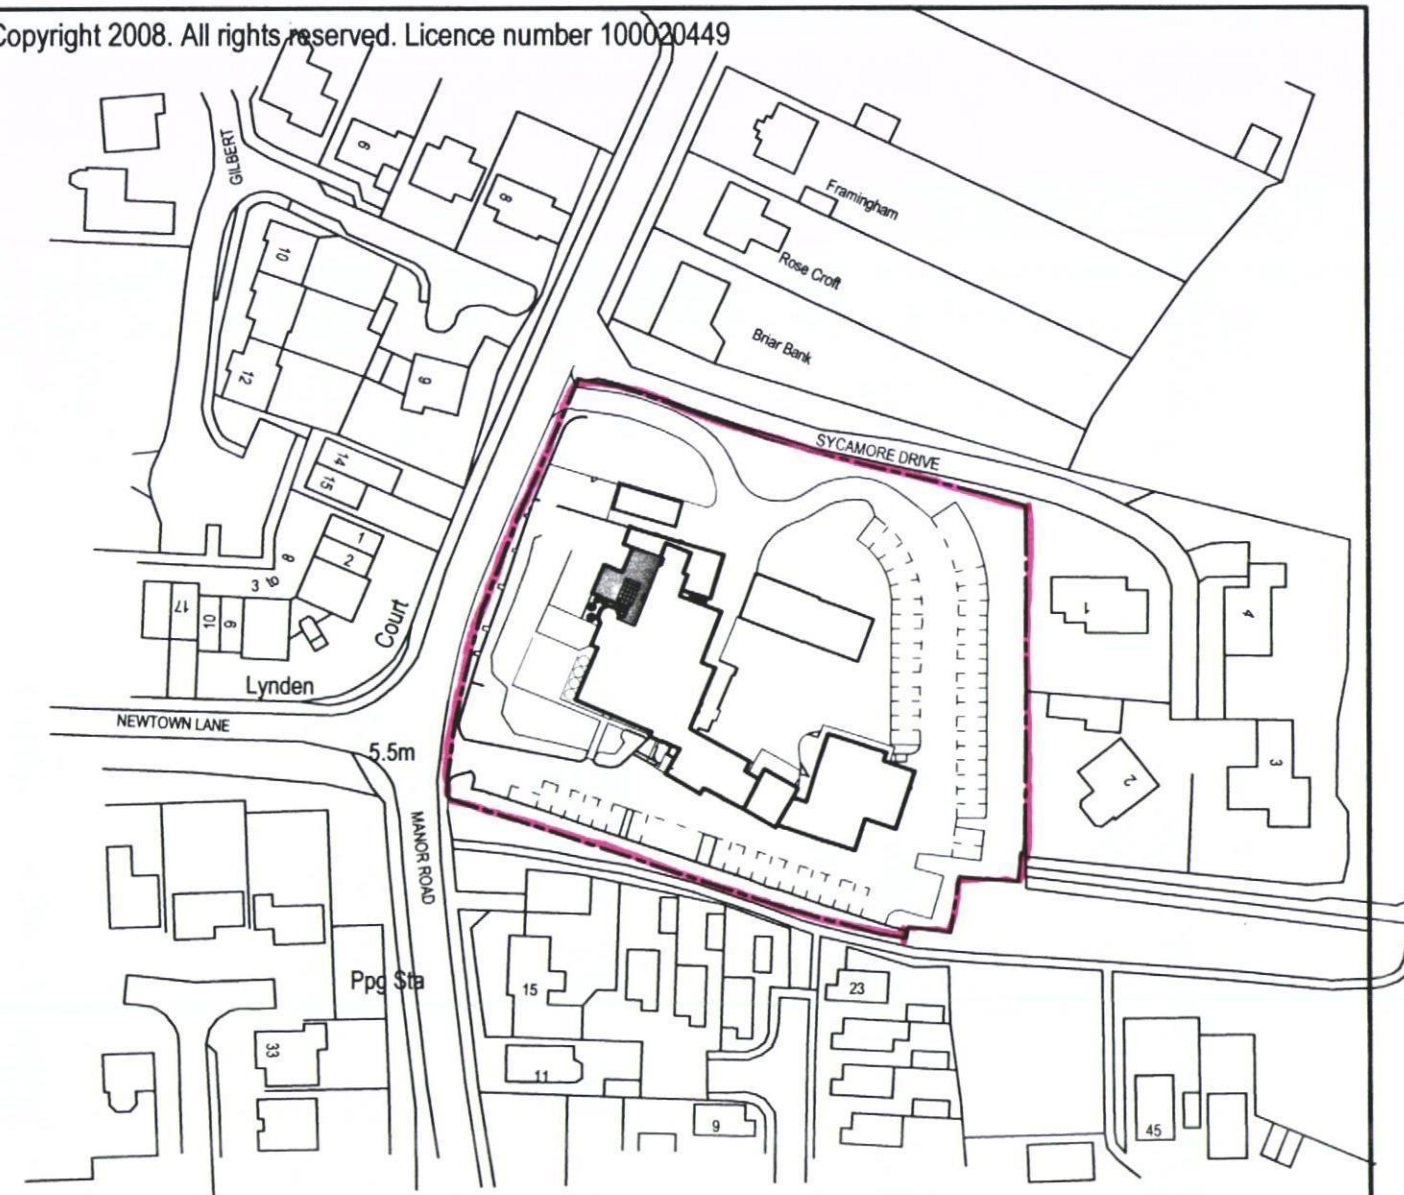

LOCATION PLAN @ 1:1250

HAVANT BOROUGH COUNCIL

20 FEB 2015

RECEIVED



TITLE:

Block / Location Plan

DESIGNED BY

GA

DATE

25-4-13

DRWN / DTALD BY:

JAT/R.ASH

SCALE

1:500

PLOTTED

18-02-15

REV.

A

SCALE @
1:500



PURPOSE OF ISSUE:

☒ information ☐ approval ☐ tender ☐ construction

DWG. NO.

05:043:61RevA



**GRAHAM ASH
ARCHITECTS**

CHARTERED ARCHITECTS TOWN PLANNING CONSULTANTS
Graham Ash Architects Ltd
65 Leigh Road, Eastleigh, Hampshire SO50 9DF
TELEPHONE 01794 518706 Or 07768 453105
EMAIL: Info@grahamasharchitects.com
WEBSITE: www.grahamasharchitects.com

CLIENT: **Mr K Boothroyde**

PROJECT:

**Proposed Orangery
Newtown House Hotel
Hayling Island, PO11 0QR**