


SUPERSEDED

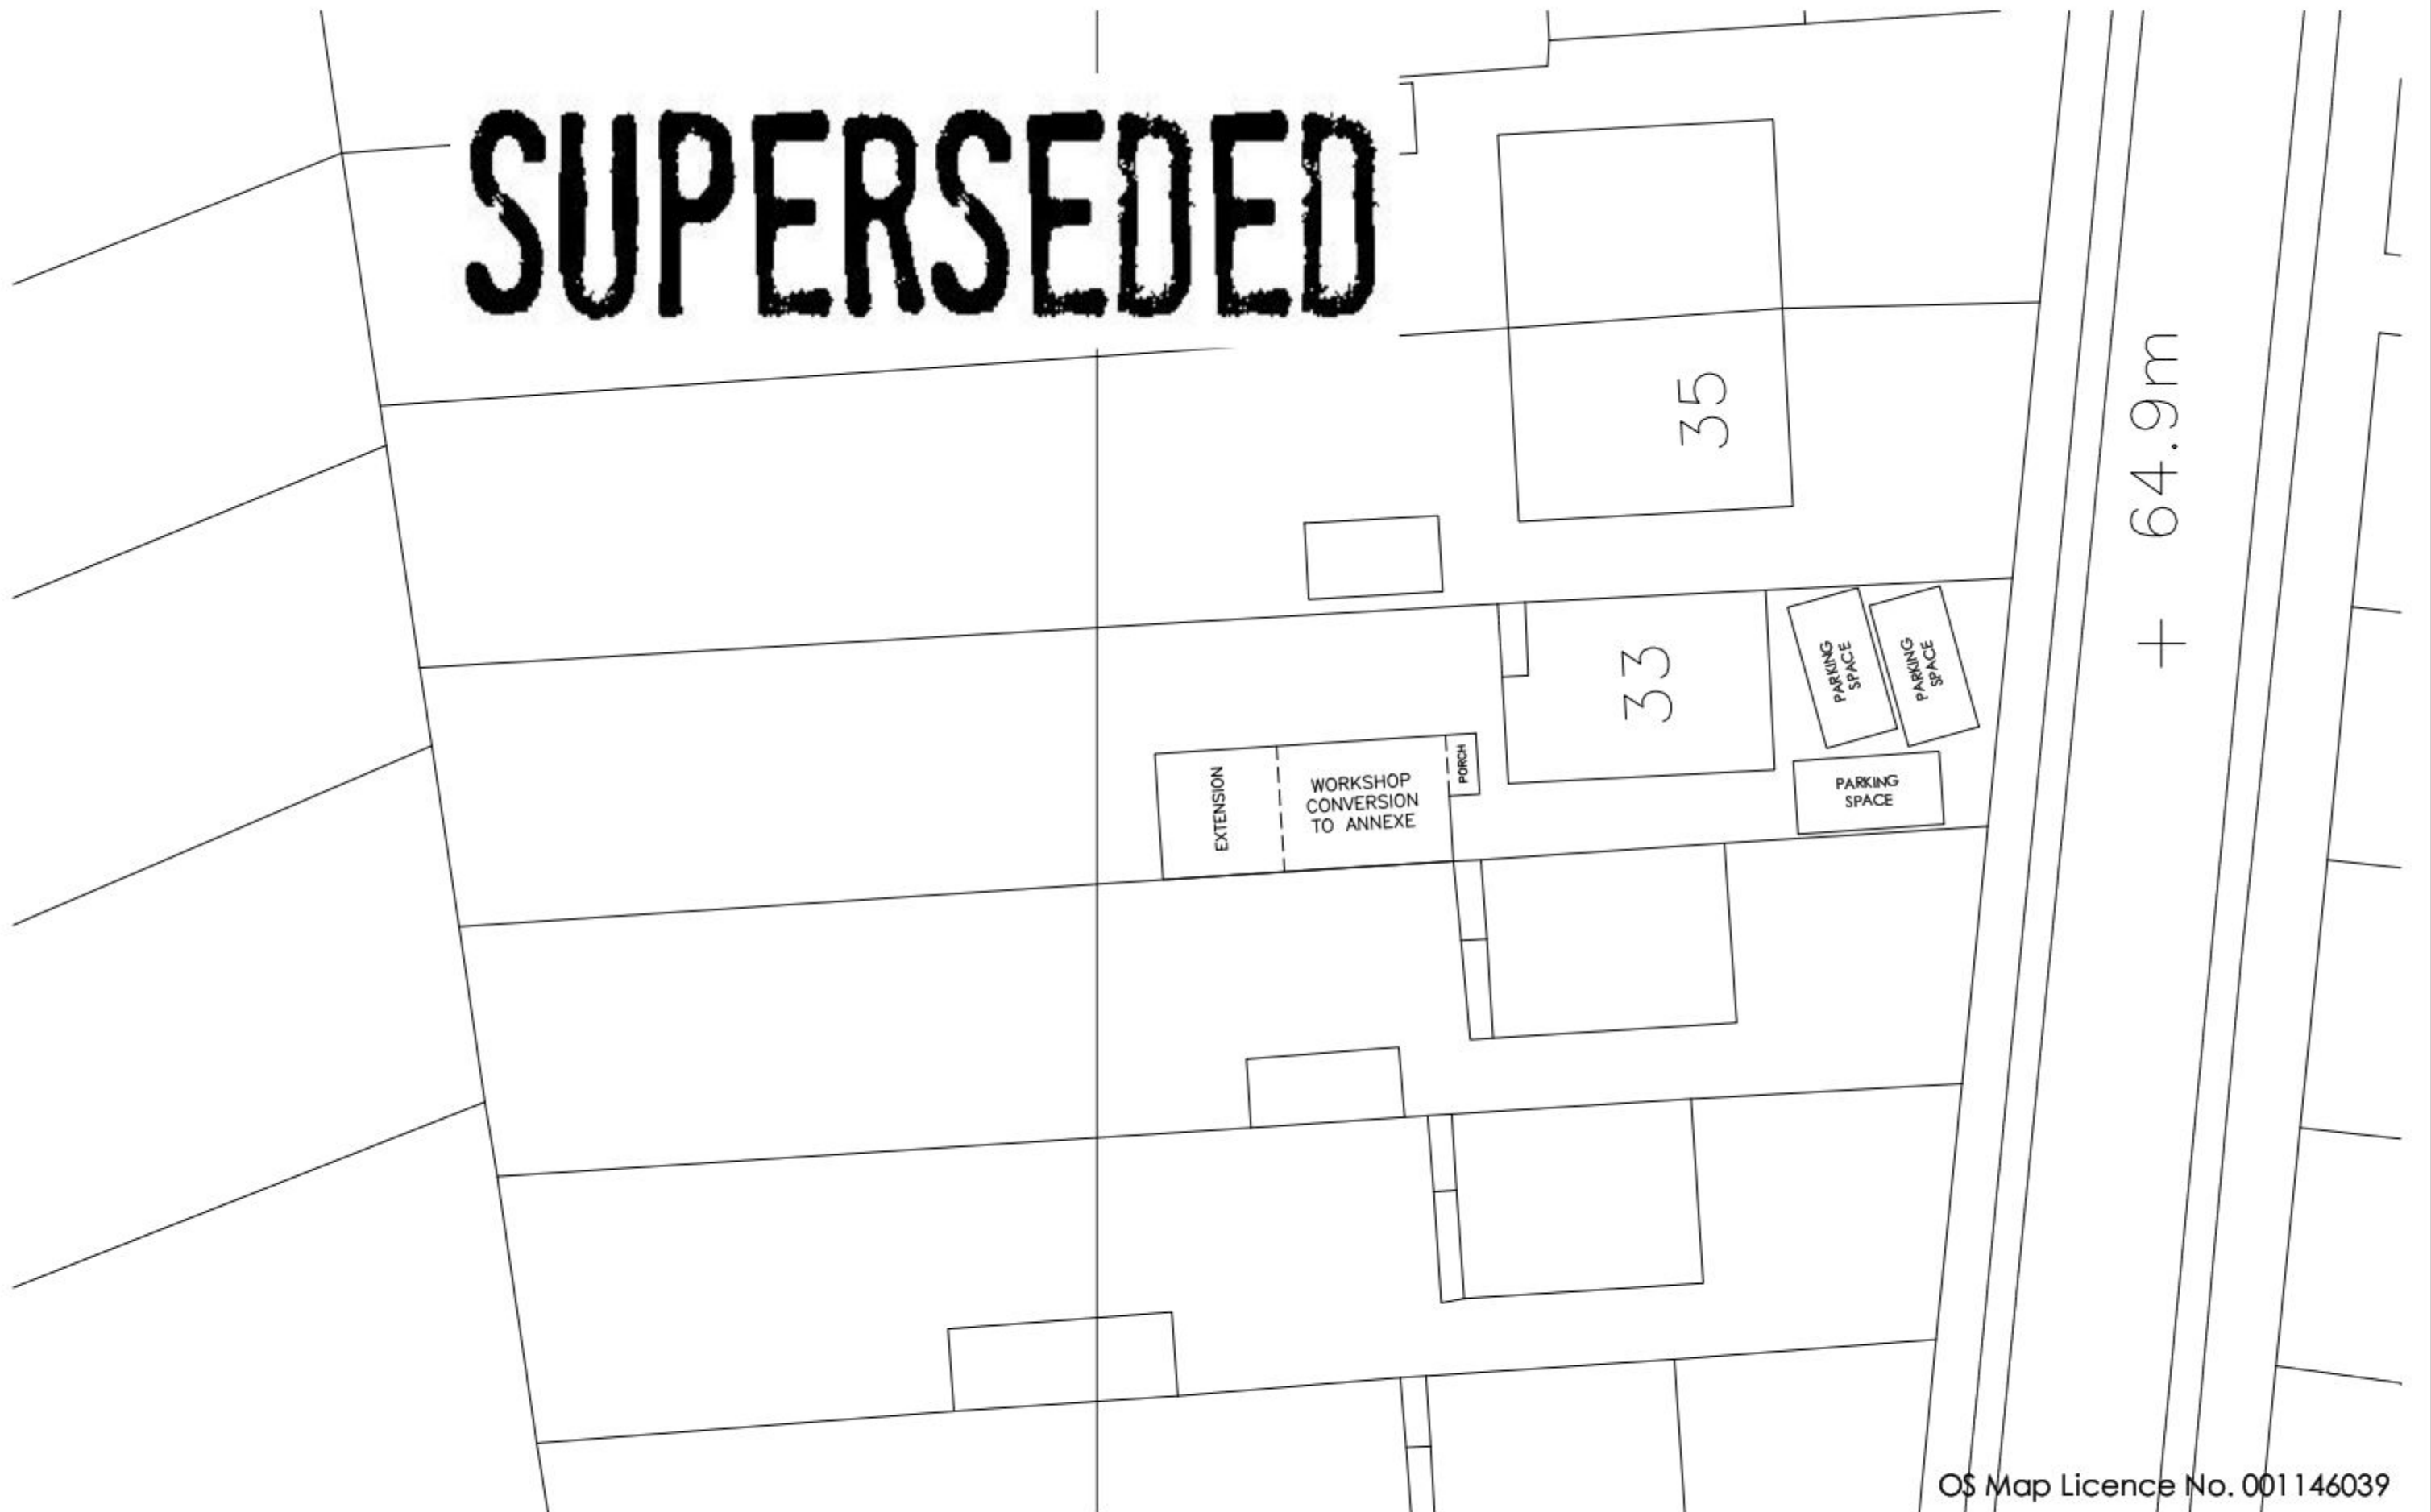

+ 64.9m


OS Map Licence No. 001146039

Copyright is reserved by GBS Designs and is issued on the condition that it is not copied or disclosed by or to any unauthorised persons without prior consent in writing from GBS Designs.

All dimensions to be checked on site

All structural elements to be specified by a suitably qualified structural engineer.

REV	DESCRIPTION	DRAWN	DATE
-	Initial design	GBS	07.07.14

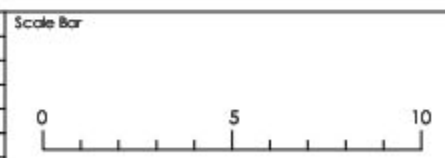

Drawing Ref SHAR 04	Drawing Title Mr & Mrs P Sharman Workshop conversion to annexe at 33 The Brow Widley Hampshire PO7 5BY
Scale of A1 N/A	Scale of A3 1:200
Date 7 JULY 2014	Drawn by GBS



CAD - ARCHITECTURE - DESIGN

6 Shillinglee Waterlooville
Hampshire PO7 5RW

Tel 023 9225 8315
www.gbsimages.co.uk