



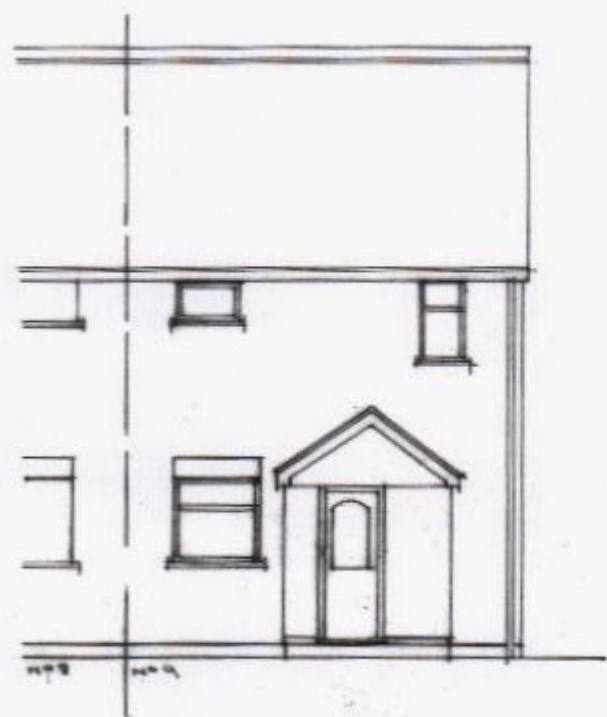

existing front

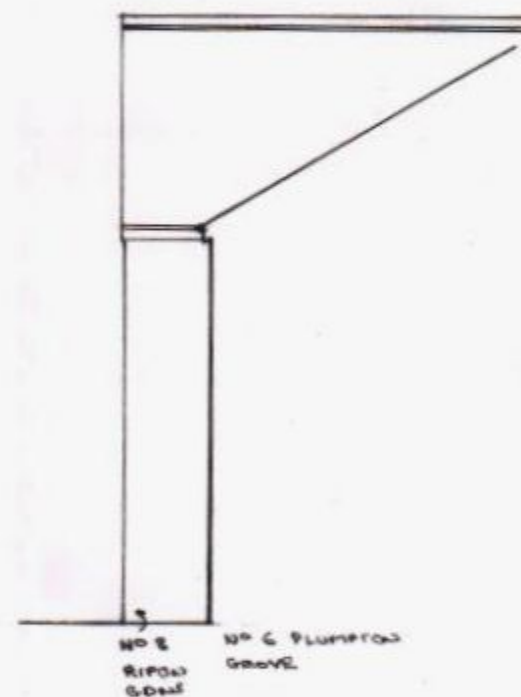

existing side




existing rear




proposed front



proposed side

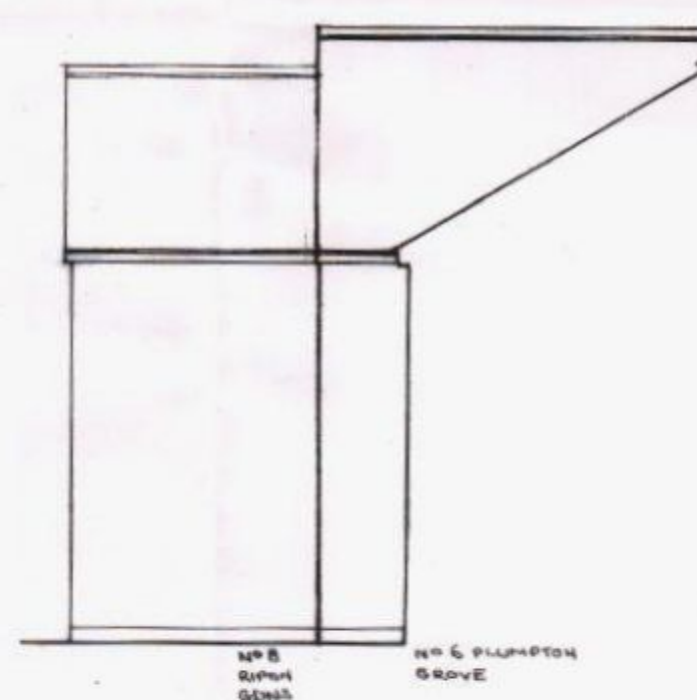

proposed rear

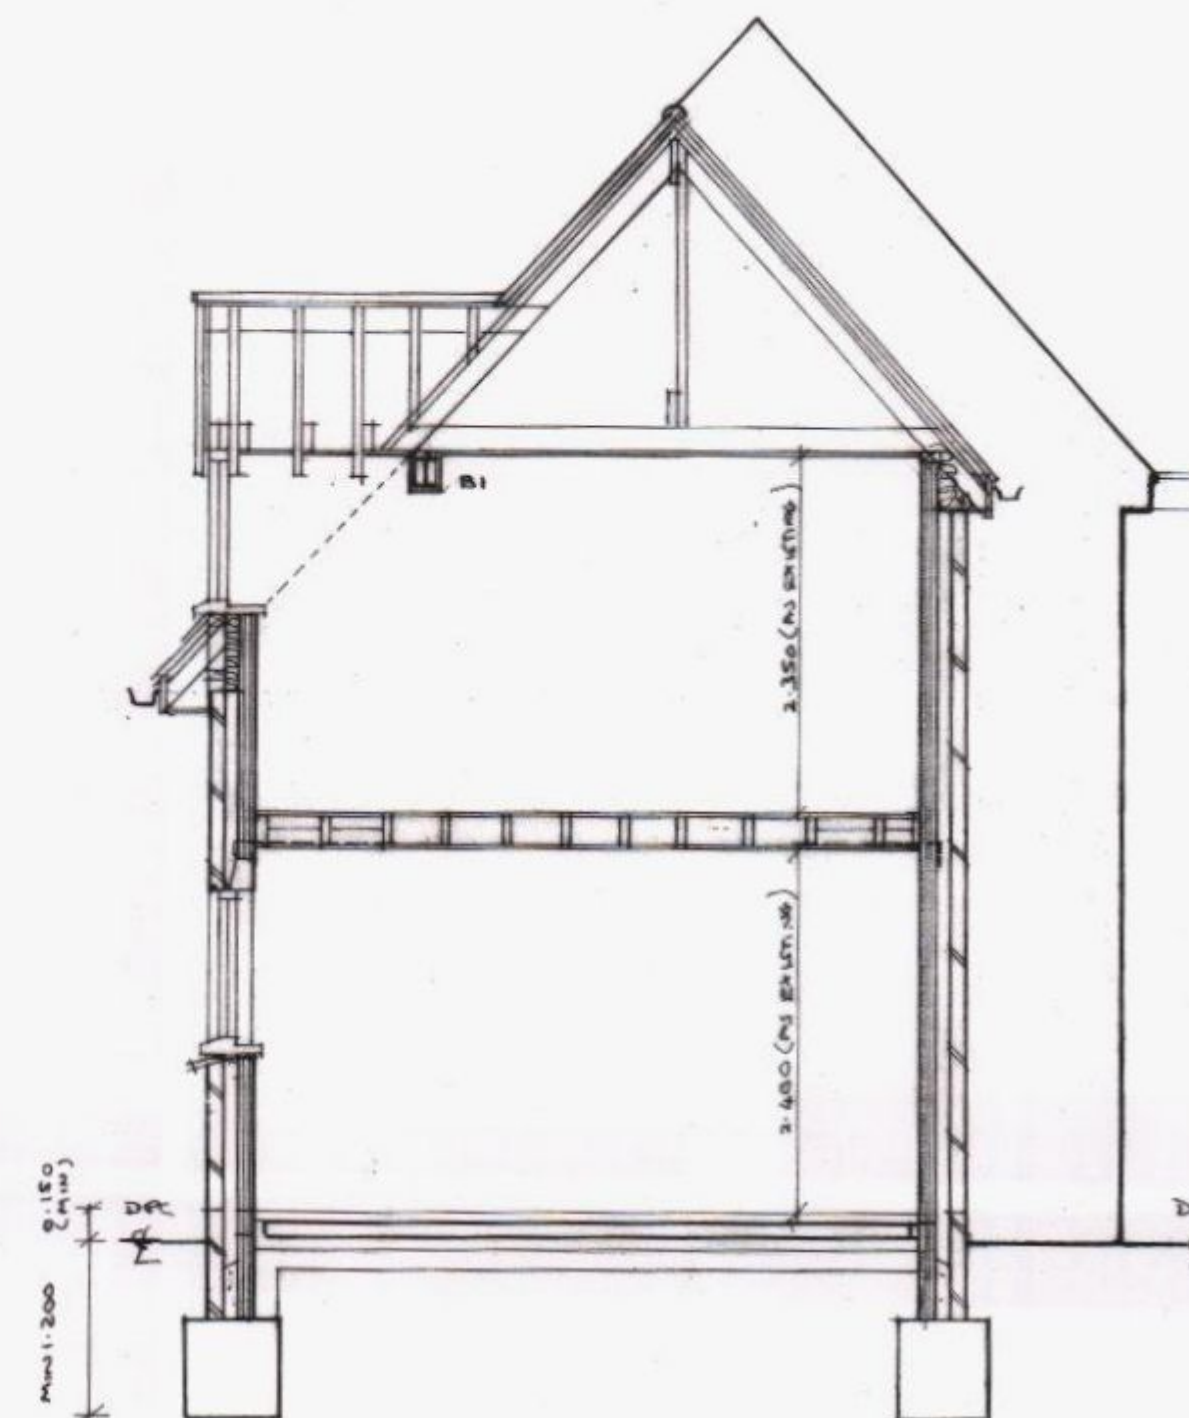

section a a

two storey side extension and
front porch
at 9 ripon garden waterlooville

for mr mrs cork

scales 1:100 1:150 date APR 14 dwg MSC01A