


**PROPOSED FRONT ADDITION WITH BALCONY OVER.
13, WITTERING ROAD, HAYLING ISLAND, HANTS.
FOR MR & MRS M. CLARK.**

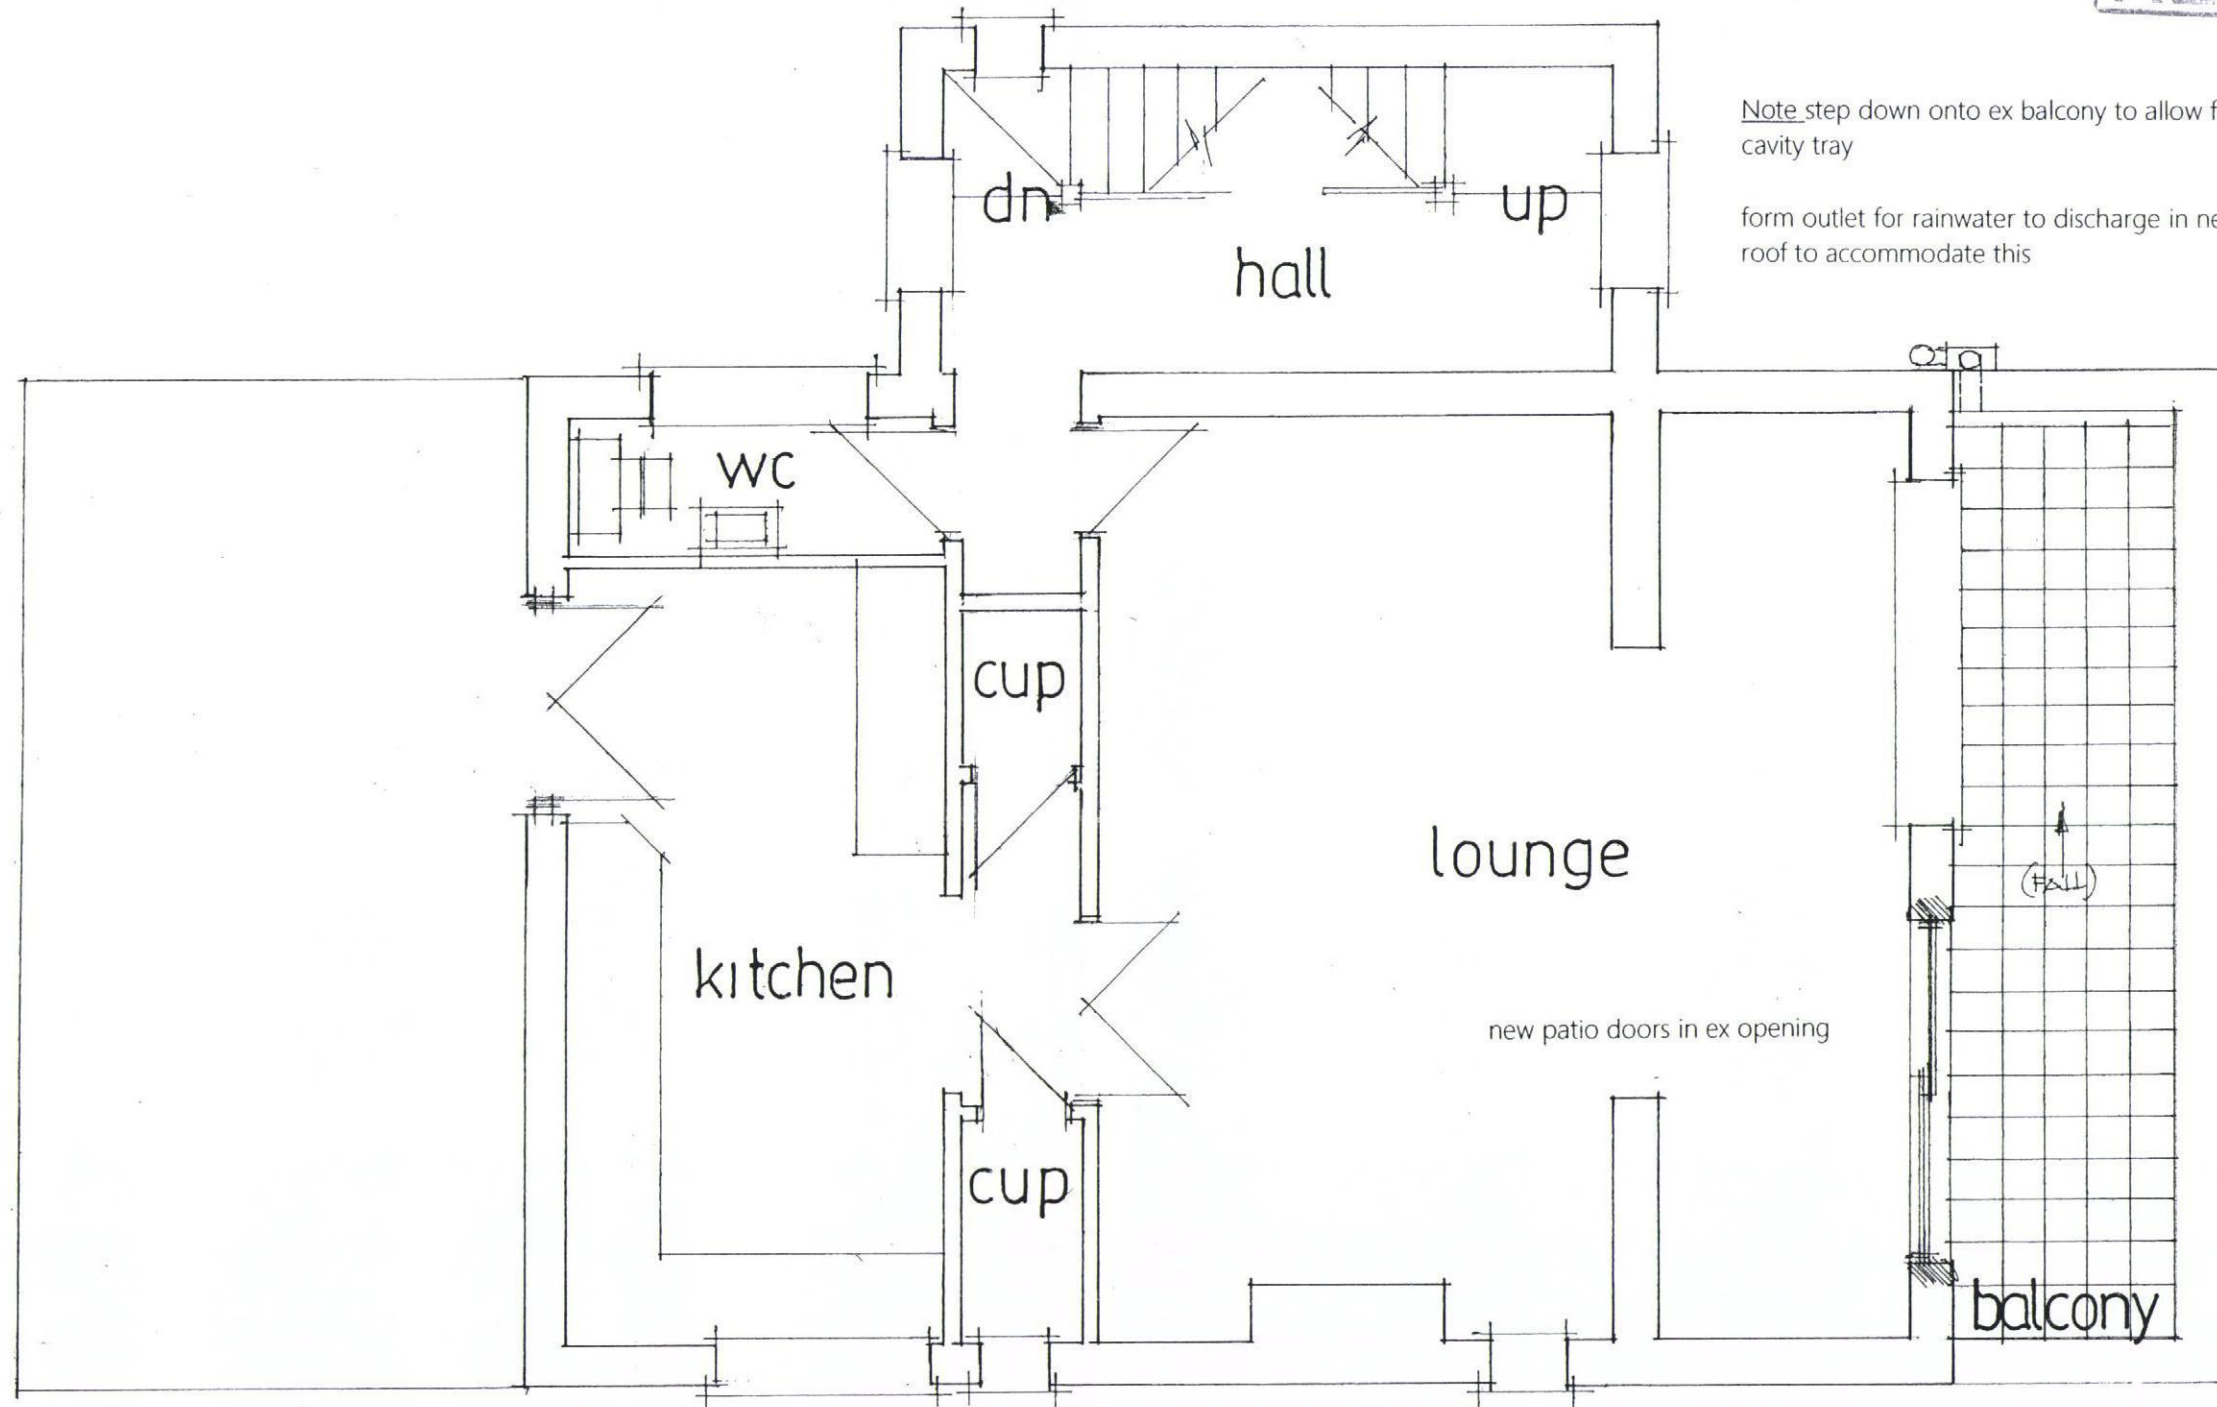

Note step down onto ex balcony to allow for lead flashing and cavity tray

form outlet for rainwater to discharge in new hopper fall new roof to accommodate this

date mar 2014
scale 1:50

PROPOSED FIRST FLOOR

PETER J. WALKER MRICS
CHARTERED SURVEYOR
182 SEAFRONT, HAYLING ISLAND, HANTS
PO11 9AN
TEL 02392467571