


SUPERSEDED

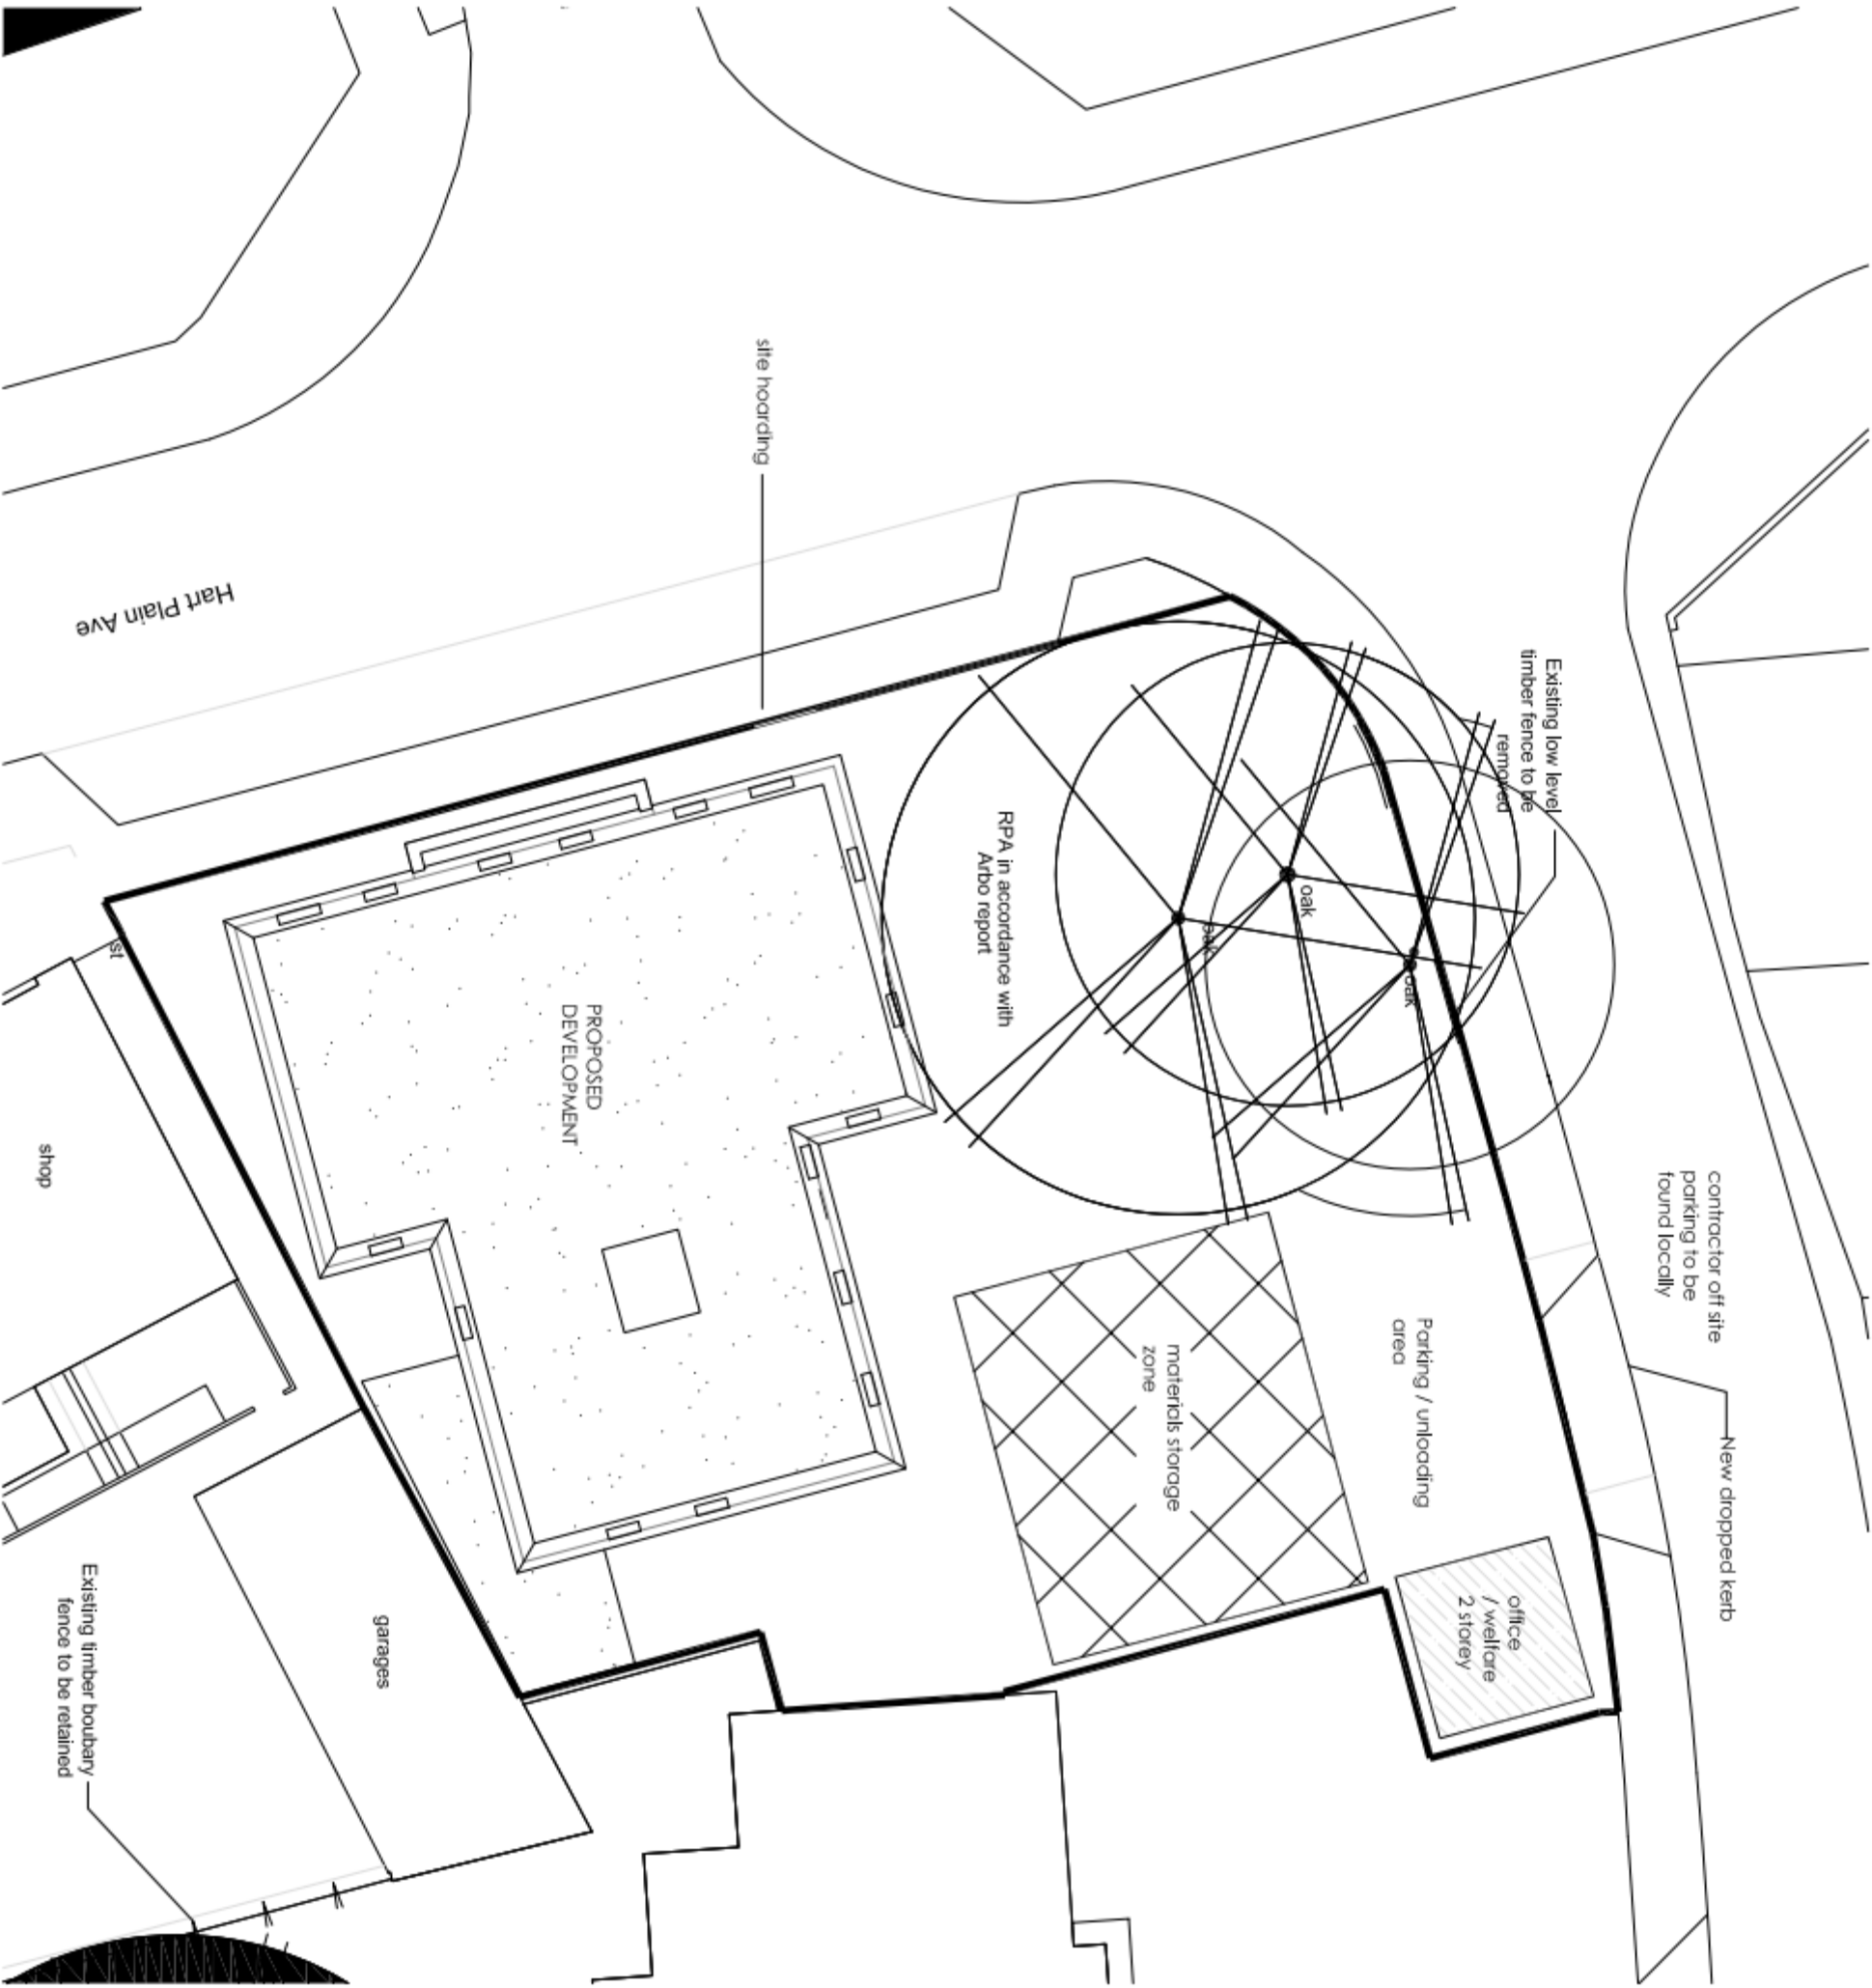

Drawn By	Checked By	Drawn By	Checked By

Project:

Brewmaster
158 Hart Plain Ave
Waterlooville

Drawn By:

Conditions 6 & 8

Chris Flint Associates Ltd
CHARTERED SURVEYORS • PROJECT MANAGERS
DEVELOPMENT CONSULTANTS

Drawn By	Date	Scale	Drawn By	Checked By	Date
CF	01/02/15	A3			
CFA Full C		Scale			
		1:250			

PLANNING

2 Lamond Close, Burnham-on-Avon, PO7 4XZ
tel: 01292 412184 / fax: 01292 258556
Email: info@burnhamonsurveyors.co.uk