


© Crown copyright.
All rights reserved.
Reproduced by permission.
License No. 100046837

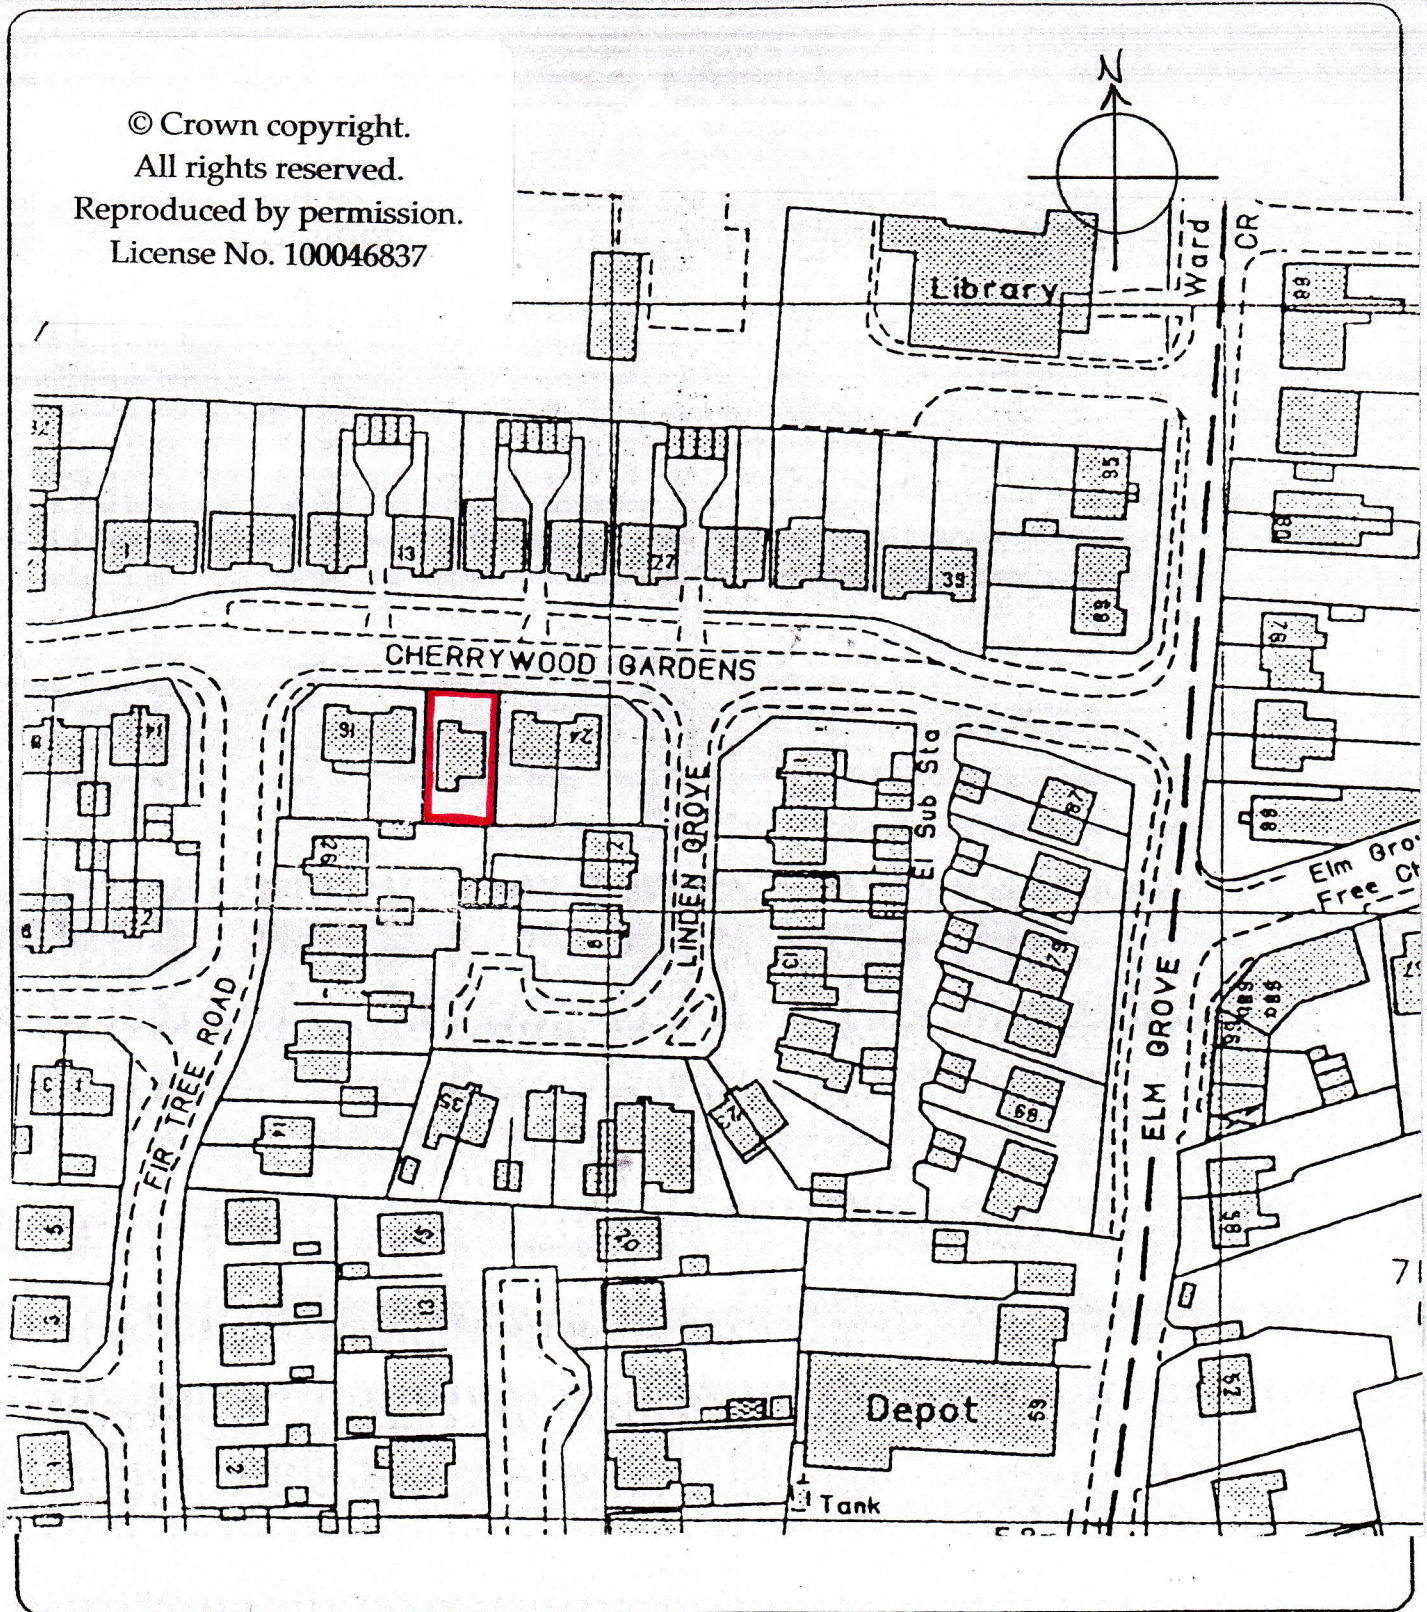

Martin Critchley
Chartered Architect
7 North Street
Havant, Hampshire, PO9 1PW
023 92 474 919
critchleyarchitect@hotmail.com

Job

20 CHERRYWOOD GARDENS,
HAYLING ISLAND, PO11 9DE

Job No.

1506

Date: 16/02/15

Scale: 1:1250

Drawn: P.C.

Title

LOCATION PLAN

Drawing No.

201