




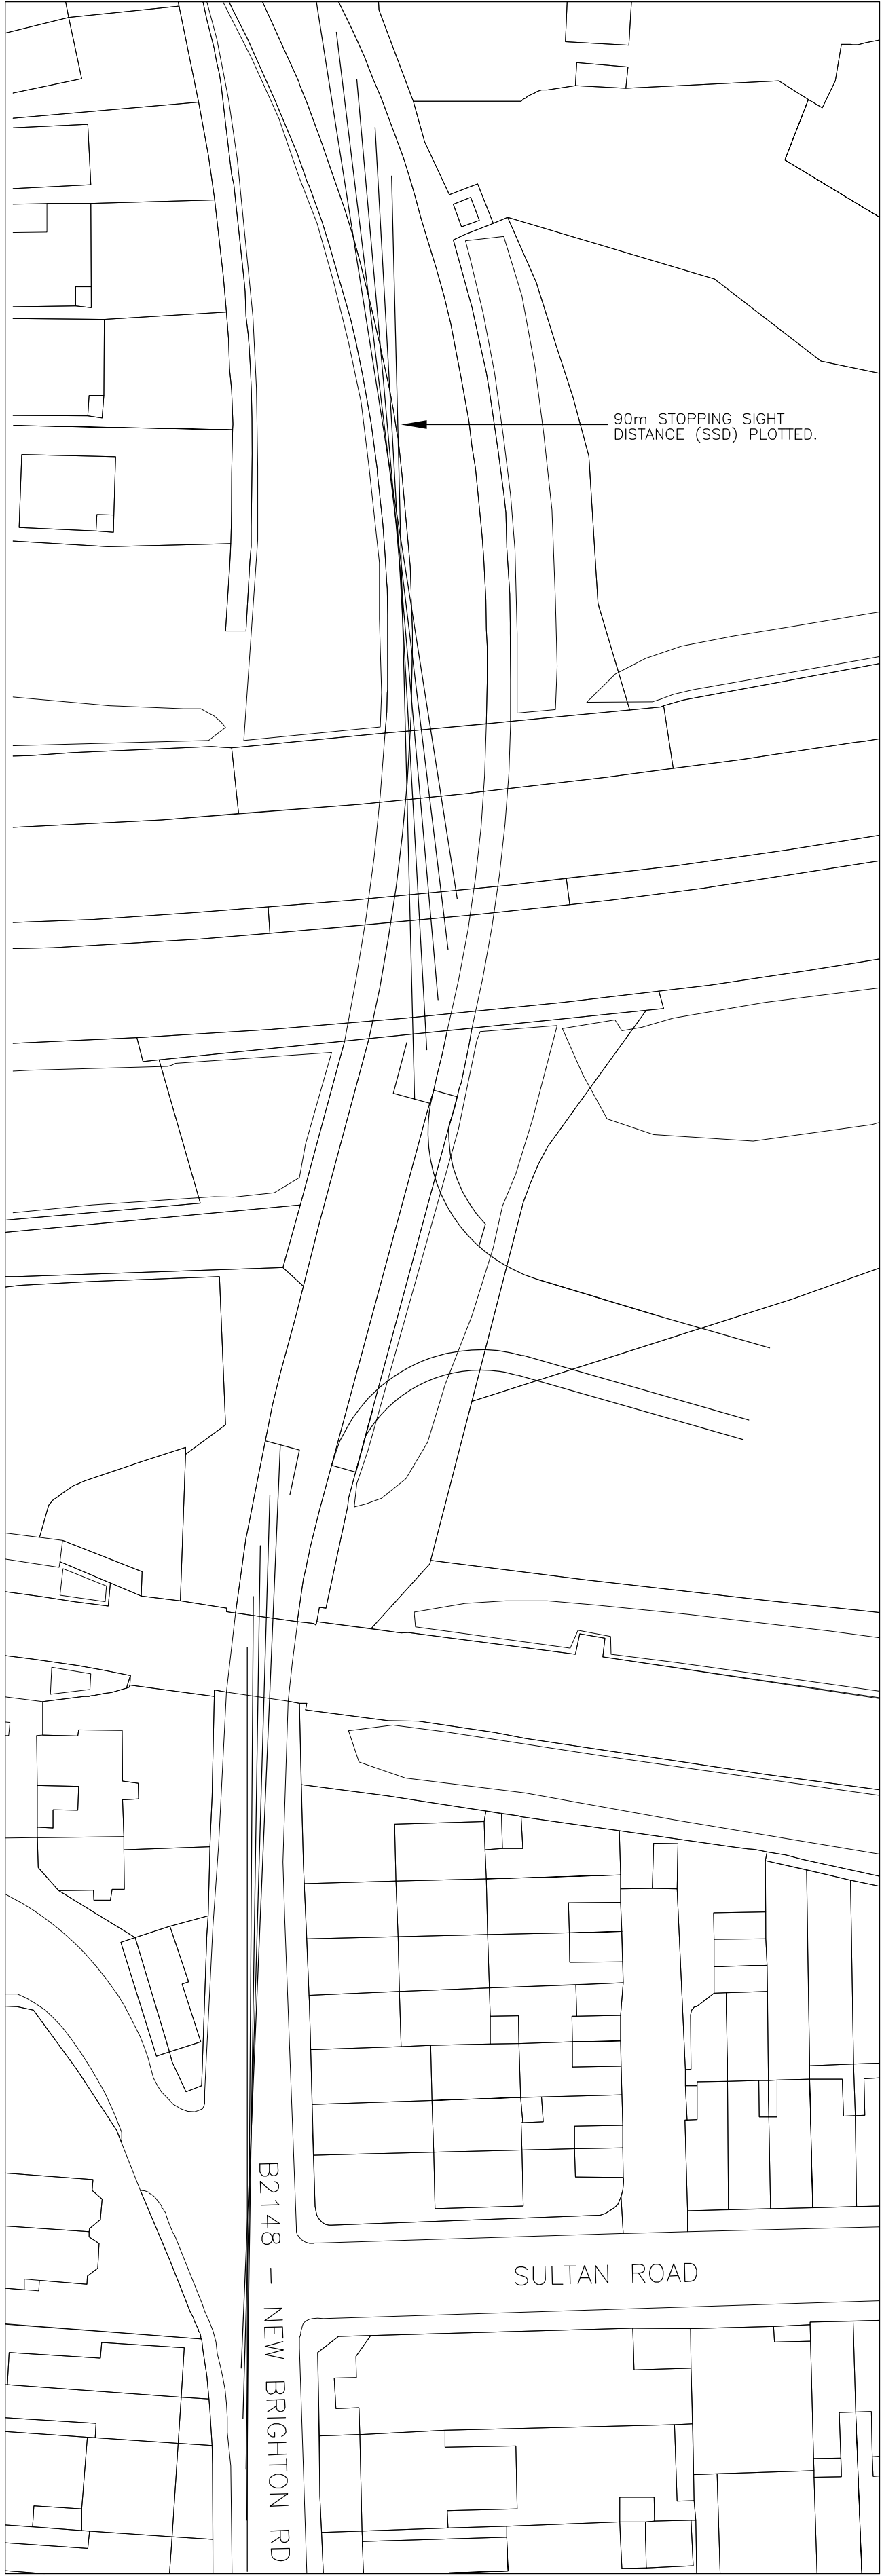

STOPPING SIGHT
DISTANCE PLAN
SCALE: 1:500

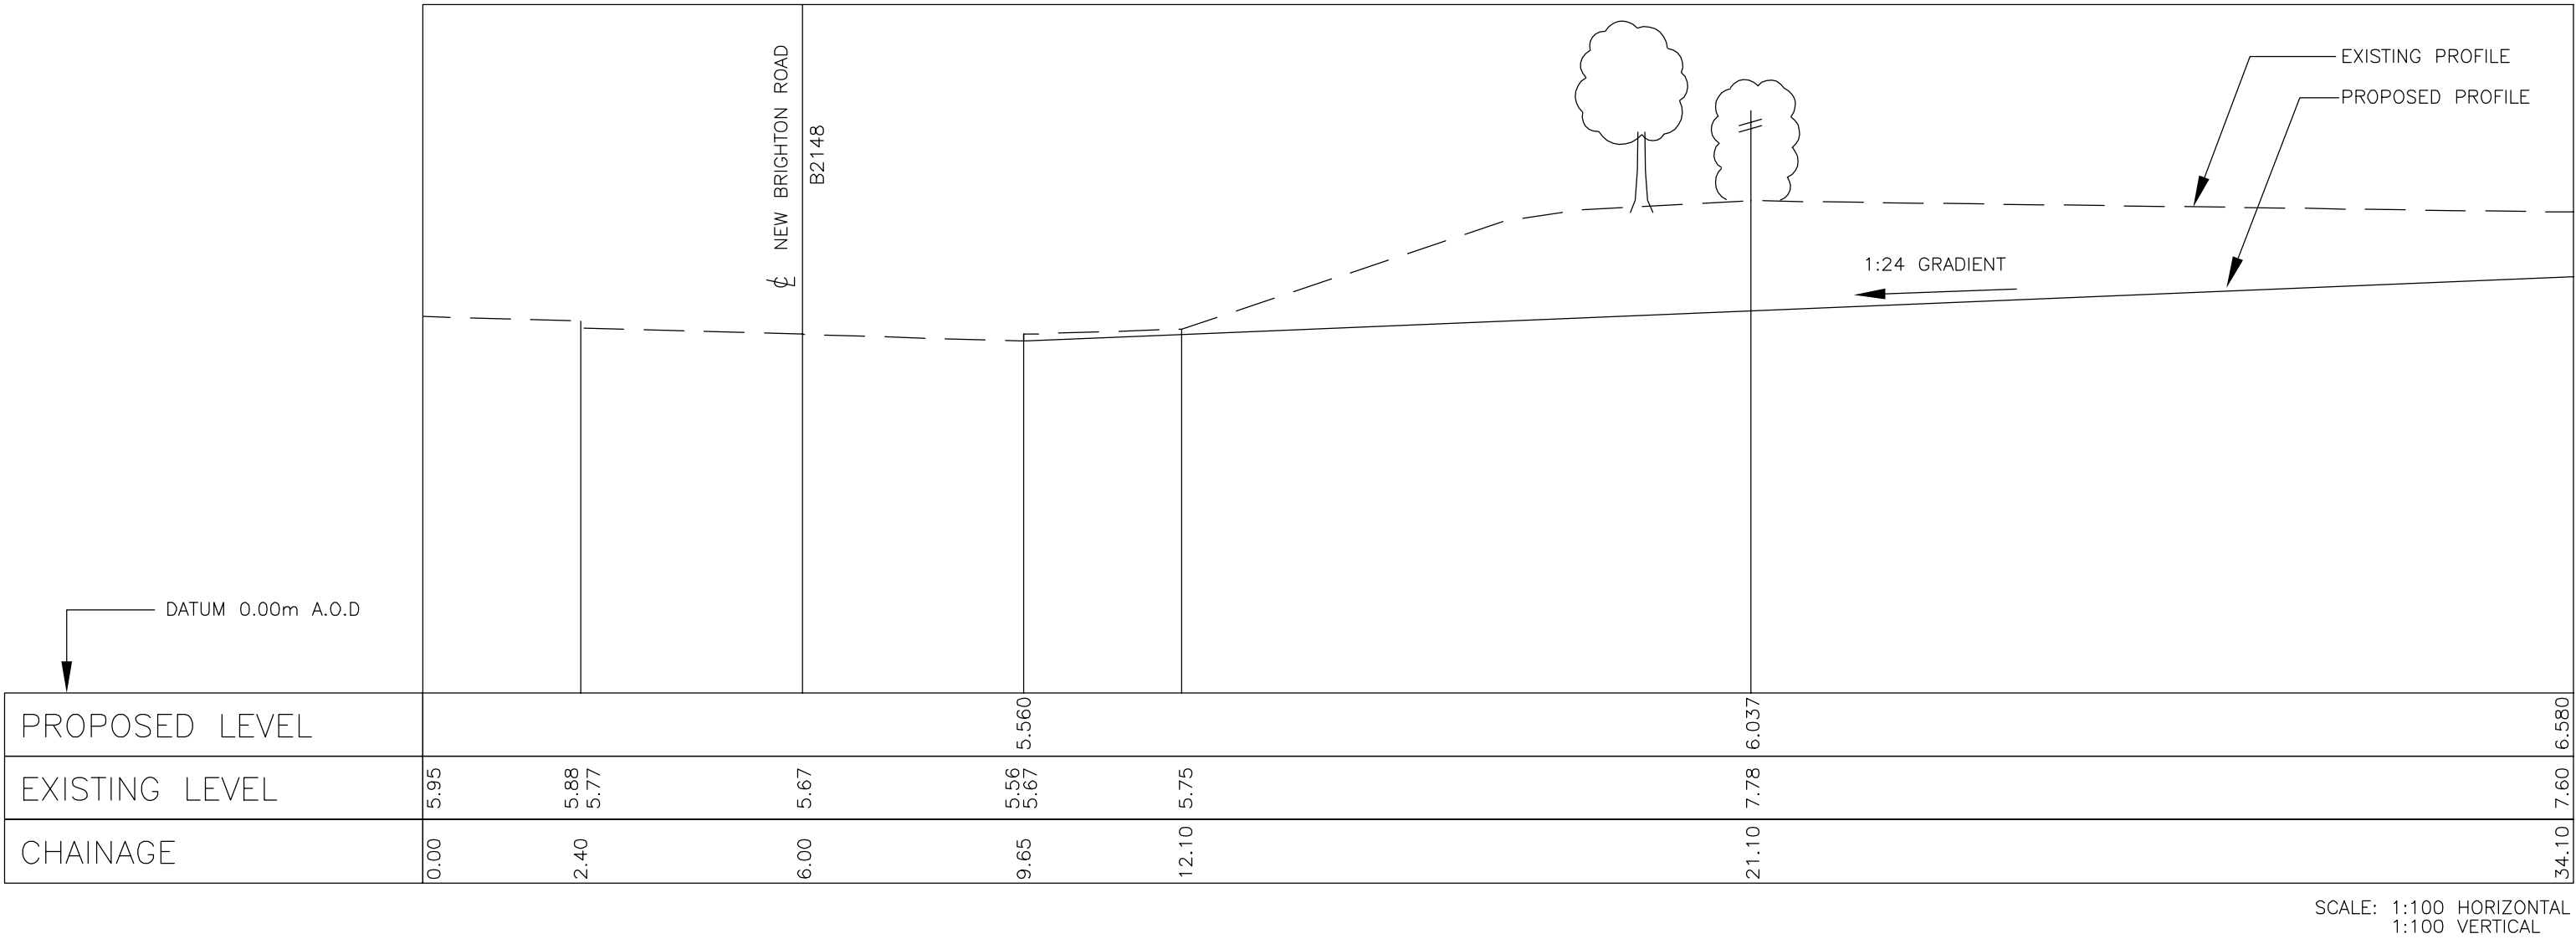

SECTION A-A

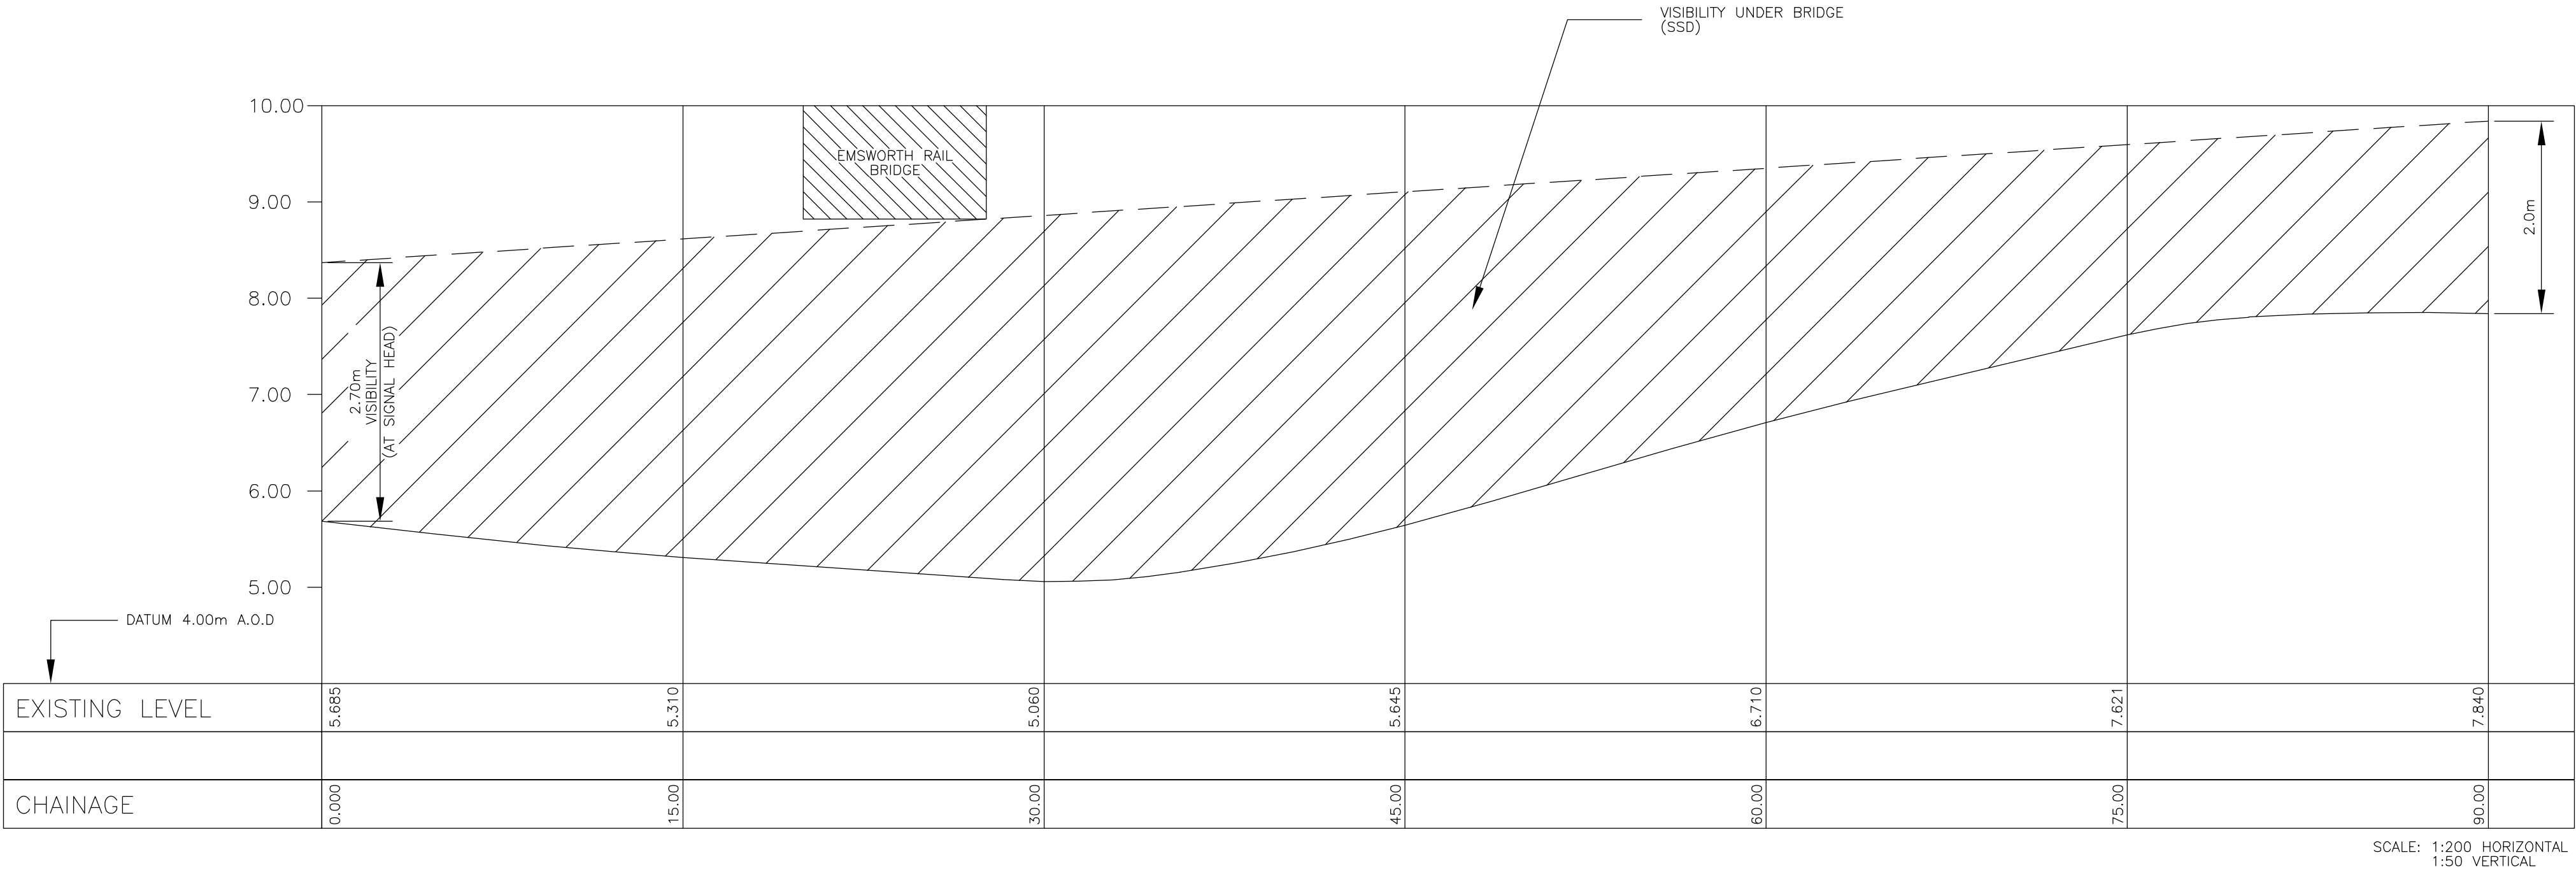

SECTION ALONG NEW BRIGHTON ROAD

- NOTES:
- THIS DRAWING IS INDICATIVE ONLY AND SHOULD NOT BE SCALED
 - FOR LOCATION OF SECTION A-A, REFER TO RPF DRAWING No. RPF/120/005

HIGHGLADE PROPERTIES

RPF ASSOCIATES

HEAD OFFICE:
53 VALLEY ROAD
CHANDLERS FORD
HAMPSHIRE
SO53 1GS
TEL: (02380) 368349

SUSSEX OFFICE:
11 AVON CLOSE
BOGNOR REGIS
WEST SUSSEX
PO22 6BX
TEL: (01243) 583344

SOMERSET OFFICE:
20 NORTH ROAD
MIDSOMER NORTON
RADSTOCK, BATH
BA3 2QD
TEL: (01761) 416555

DRAWN
JEMR
CAD
JEMR
CHECKED
JEMR
APPROVED
PSF

SCHEME
INTERBRIDGES, EMSWORTH
PROPOSED ACCESS

SCALE: A1
AS SHOWN
DATE: SEPT '08
SHEET No.
JOB No. 120

DRAWING TITLE
CROSS SECTIONS
AND SSD LAYOUT

DRG No. RPF/120/007

REV
SUFFIX
A

A	DETAILED S278 SUBMISSION	06.05.09	JEMR	PSF	PSF
REV.	AMENDMENT	DATE	DRAWN	CHKD	APPD