


HAVANT BOROUGH COUNCIL
19 AUG 2014
RECEIVED

PARK LANE

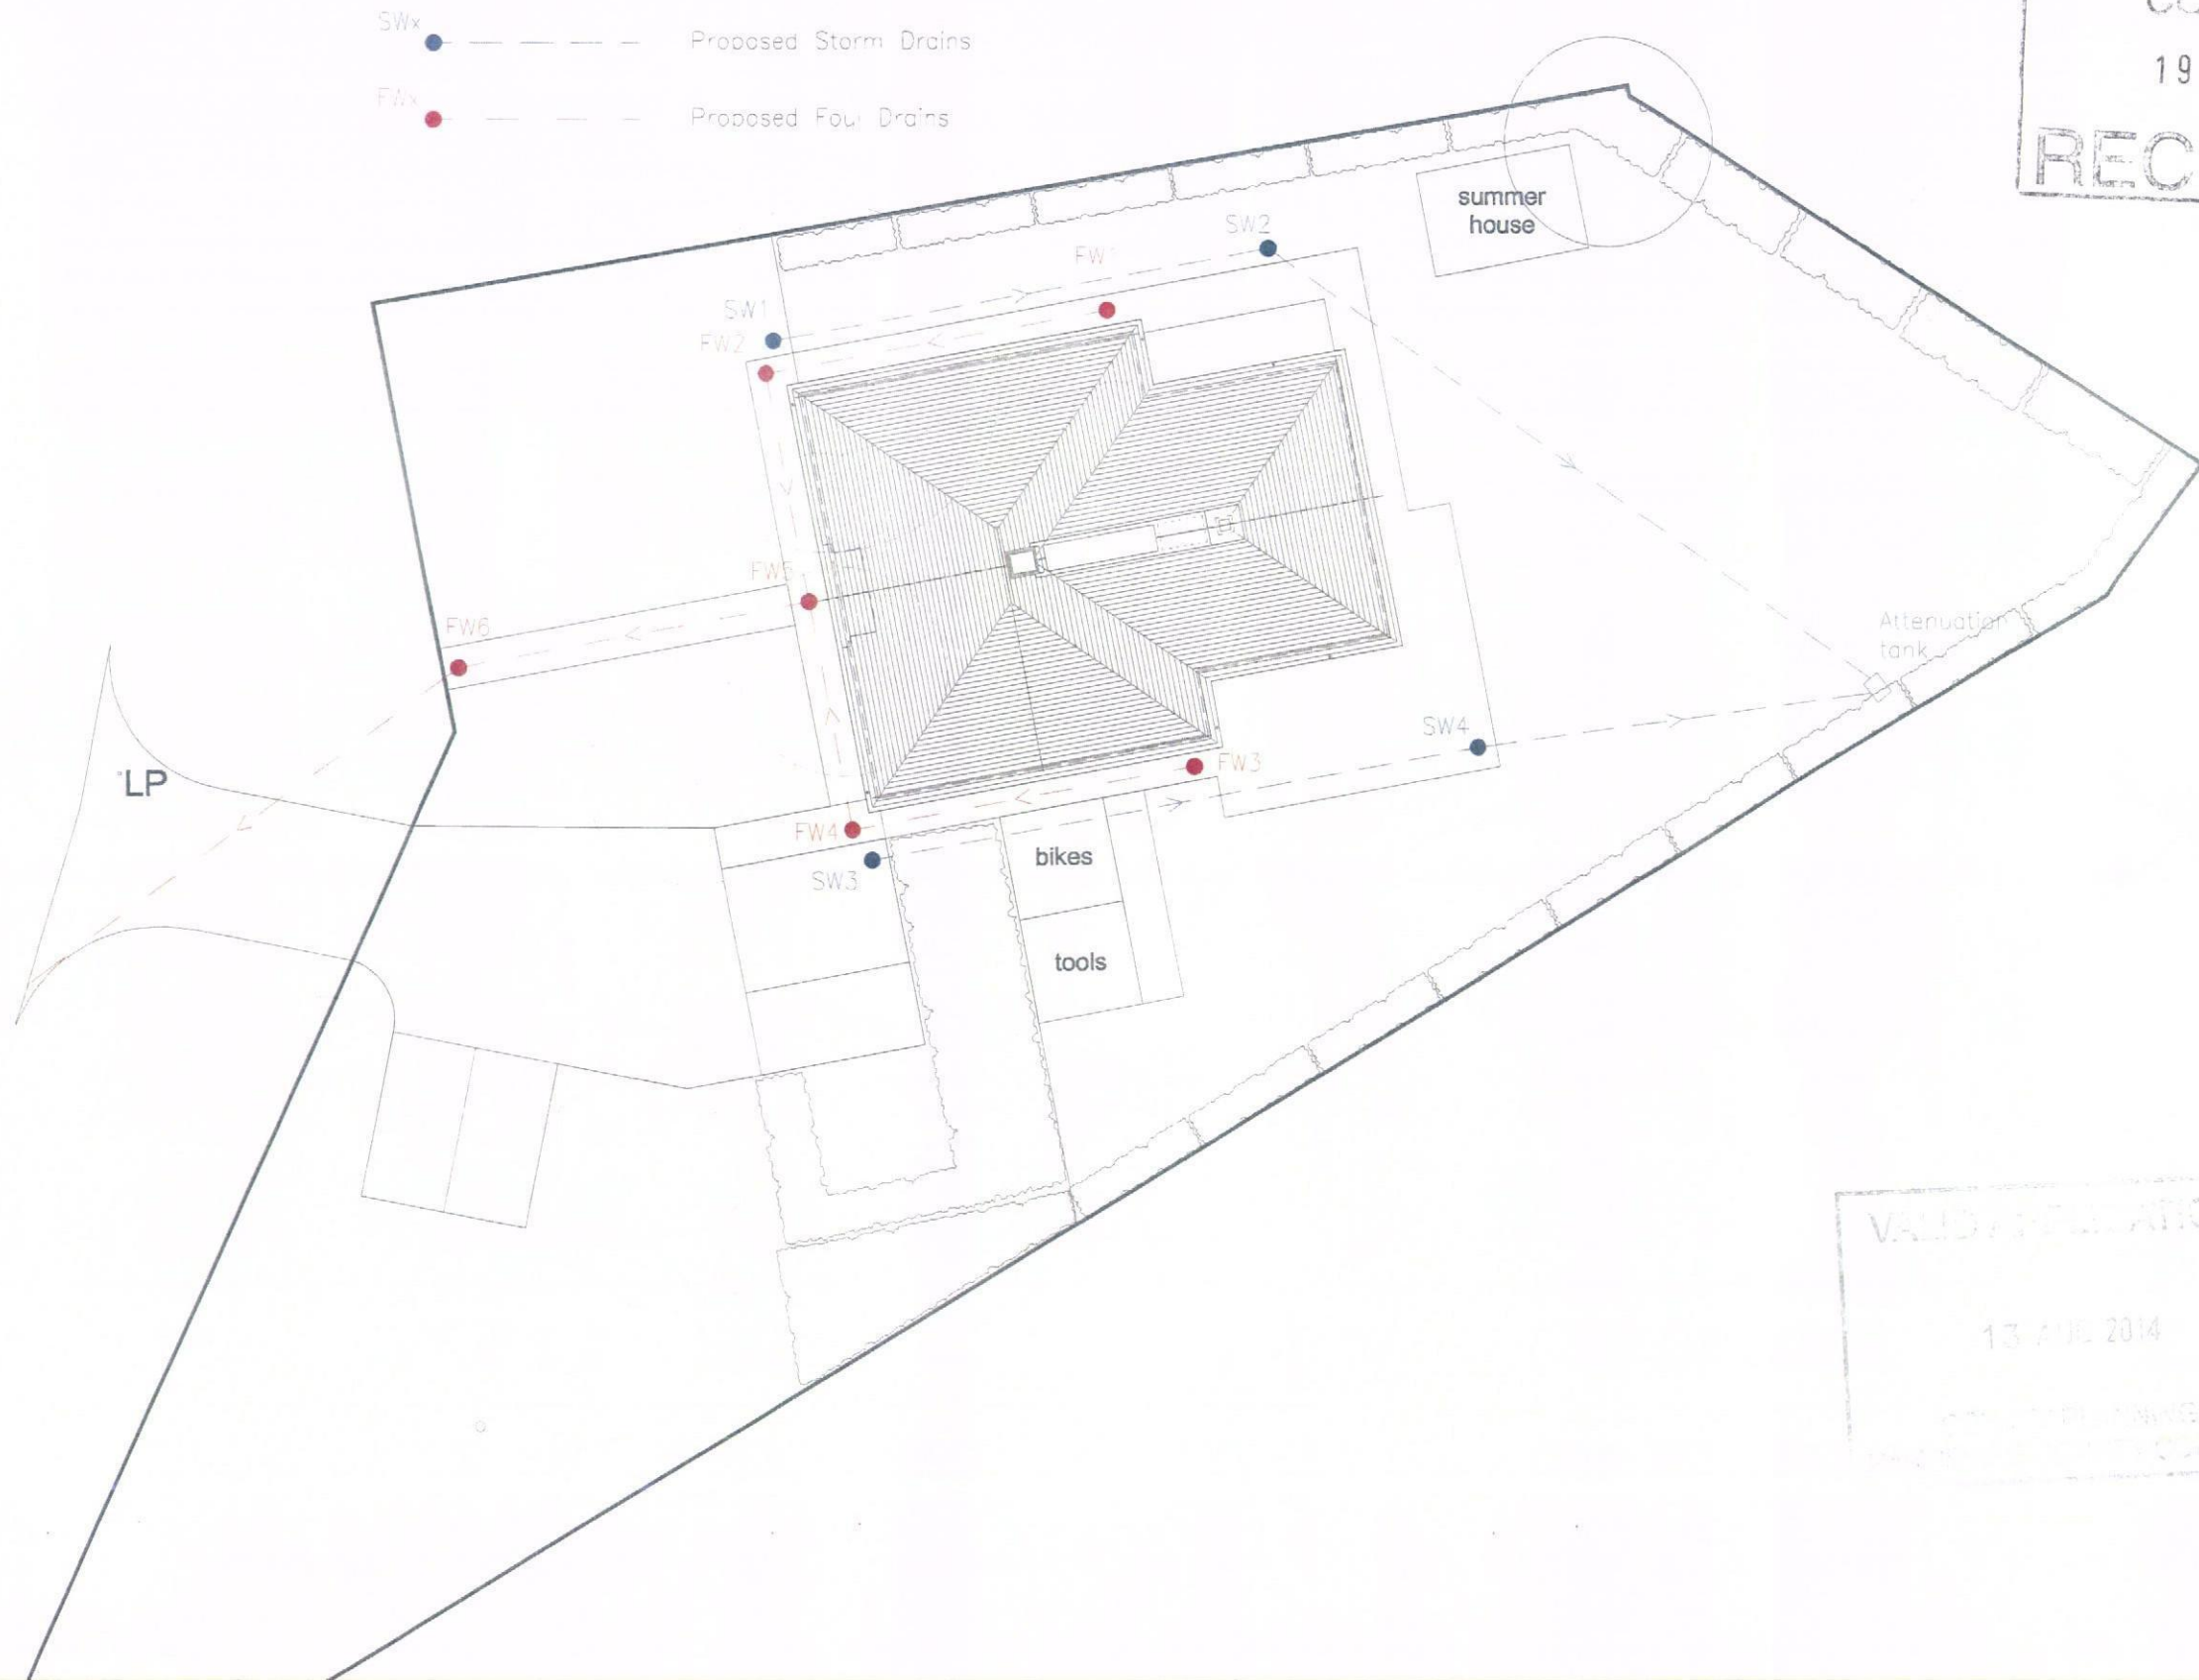

VALID APPLICATION
13 JUL 2014
COUNCIL PLANNING
HAMPSHIRE COUNTY COUNCIL

					Hampshire County Council		Engineering CONSULTANCY		DRAWN PTW DAD PTW CHECKED APPROVED	SCHEME Barncroft School Children's Centre Fig No R.J509xxx.03 SCALE: A3 1:200	DRAWING TITLE Foul (option 2) and Storm Drainage Strategy HCC CABnet: 05 Sep 2013 at 3:33pm Dwg No: R.J509xxx.002	REV — SUFFIX		
CLINT					CONSULTANT					STUART JARVIS BSc DUTP FCIH MRP Director of Economic Transport & Environment				
REV	AMENDMENT				DATE	DRAWN	CHECKED	APPRO						

HCC CADfile C:\temp\Pete\Barncroft CC Drainage Strategy.dwg uwq