



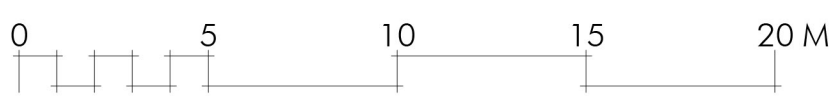



PROPOSED STREETSCENE D-D
1:200

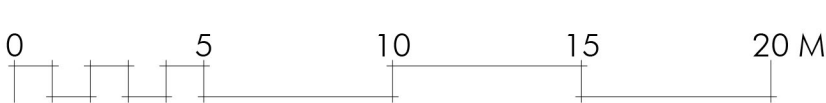


PROPOSED STREETSCENE E-E : PART 1
1:200



PROPOSED STREETSCENE E-E : PART 2
1:200

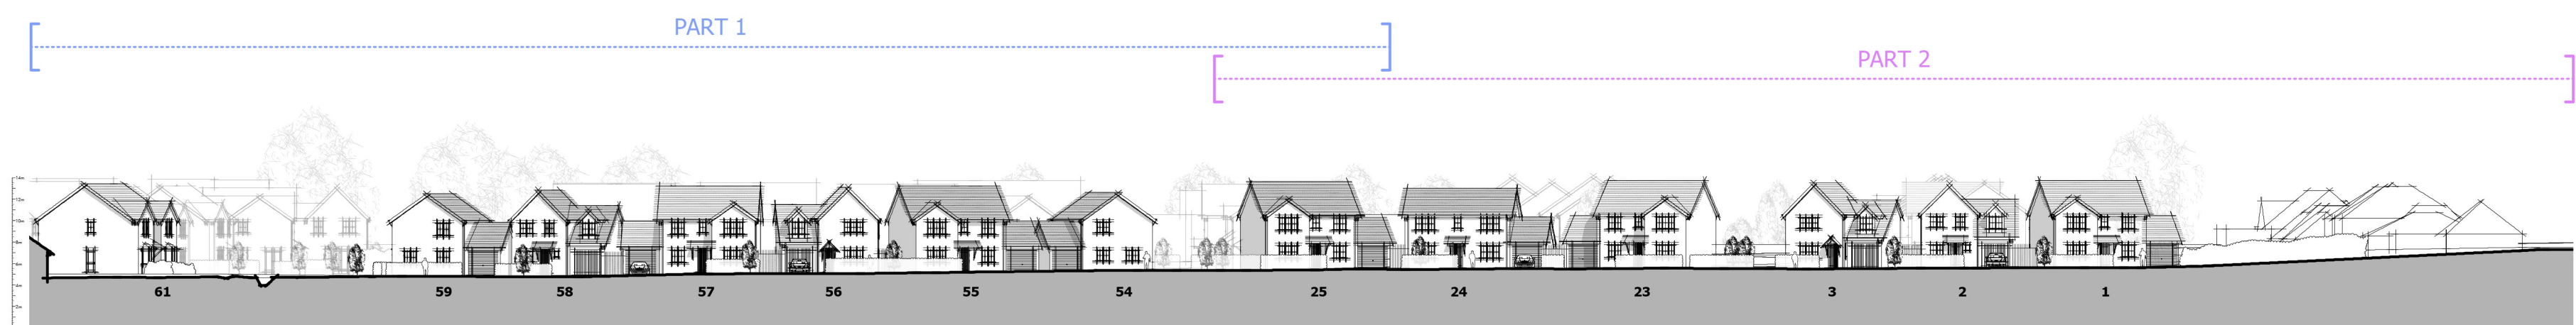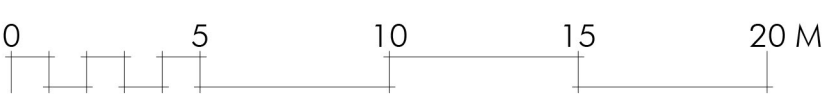

PROPOSED STREETSCENE E-E
1:500

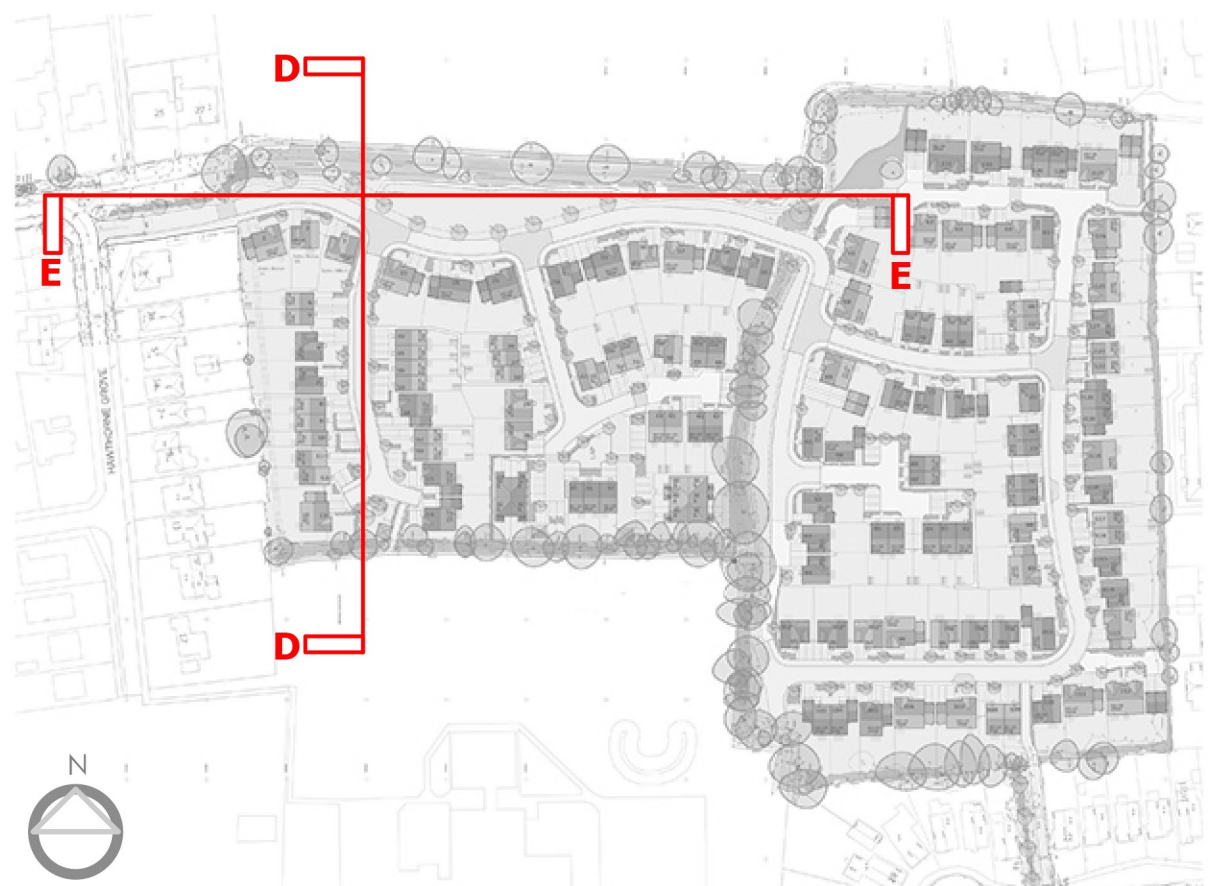

KEY PLAN

Halyards
Bellway

CLIENT:
Bellway Homes Ltd

PROJECT:
Land North of Goldring Close
Mengham

DRAWING:
Proposed Streetscenes

SCALE: Various @ A1 DWG NO: 1543/P12

DATE: Apr 14 REV: #

