



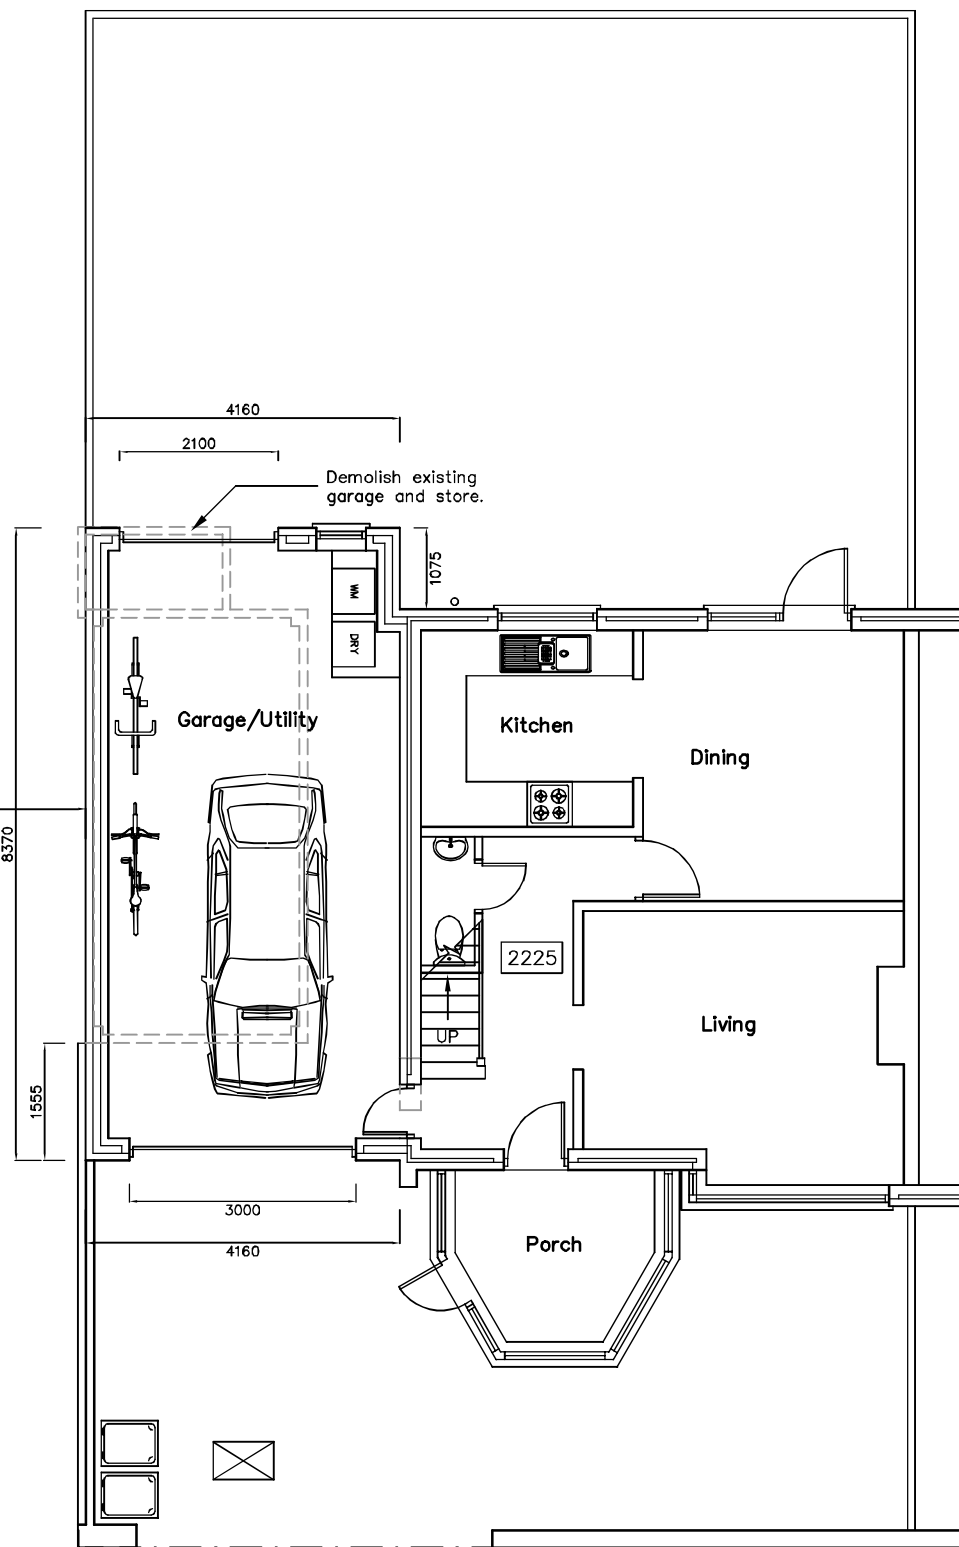

GROUND FLOOR

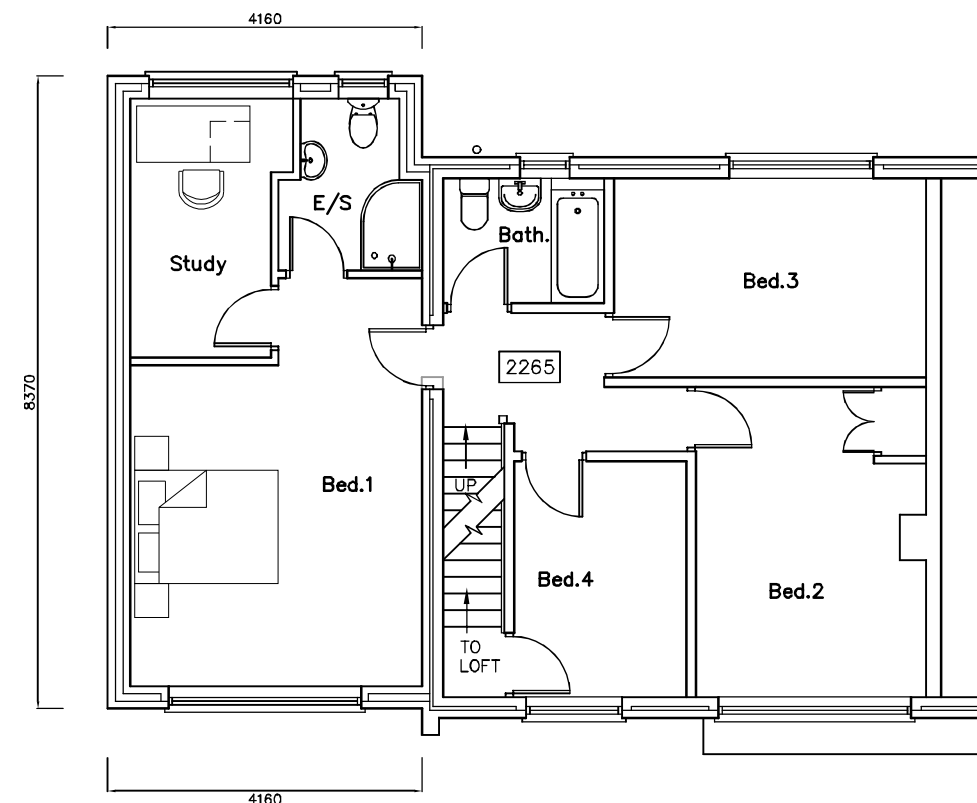

FIRST FLOOR

11 Norton Close,
Waterlooville,
P07 7AG

PROPOSED PLANS

Revisions

- A. Client Revisions 23/02/15
- B. Client Revisions 26/02/15
- C. Planning notes added. 02/03/15
- D. Planning revisions. 10/04/15
- E. Planning revisions. 14/04/15



Scale A1 = 1:50, A3 = 1:100
Date 09/02/15
Drawn JHL/JSC

1508-301^E

metres

10

20

30