
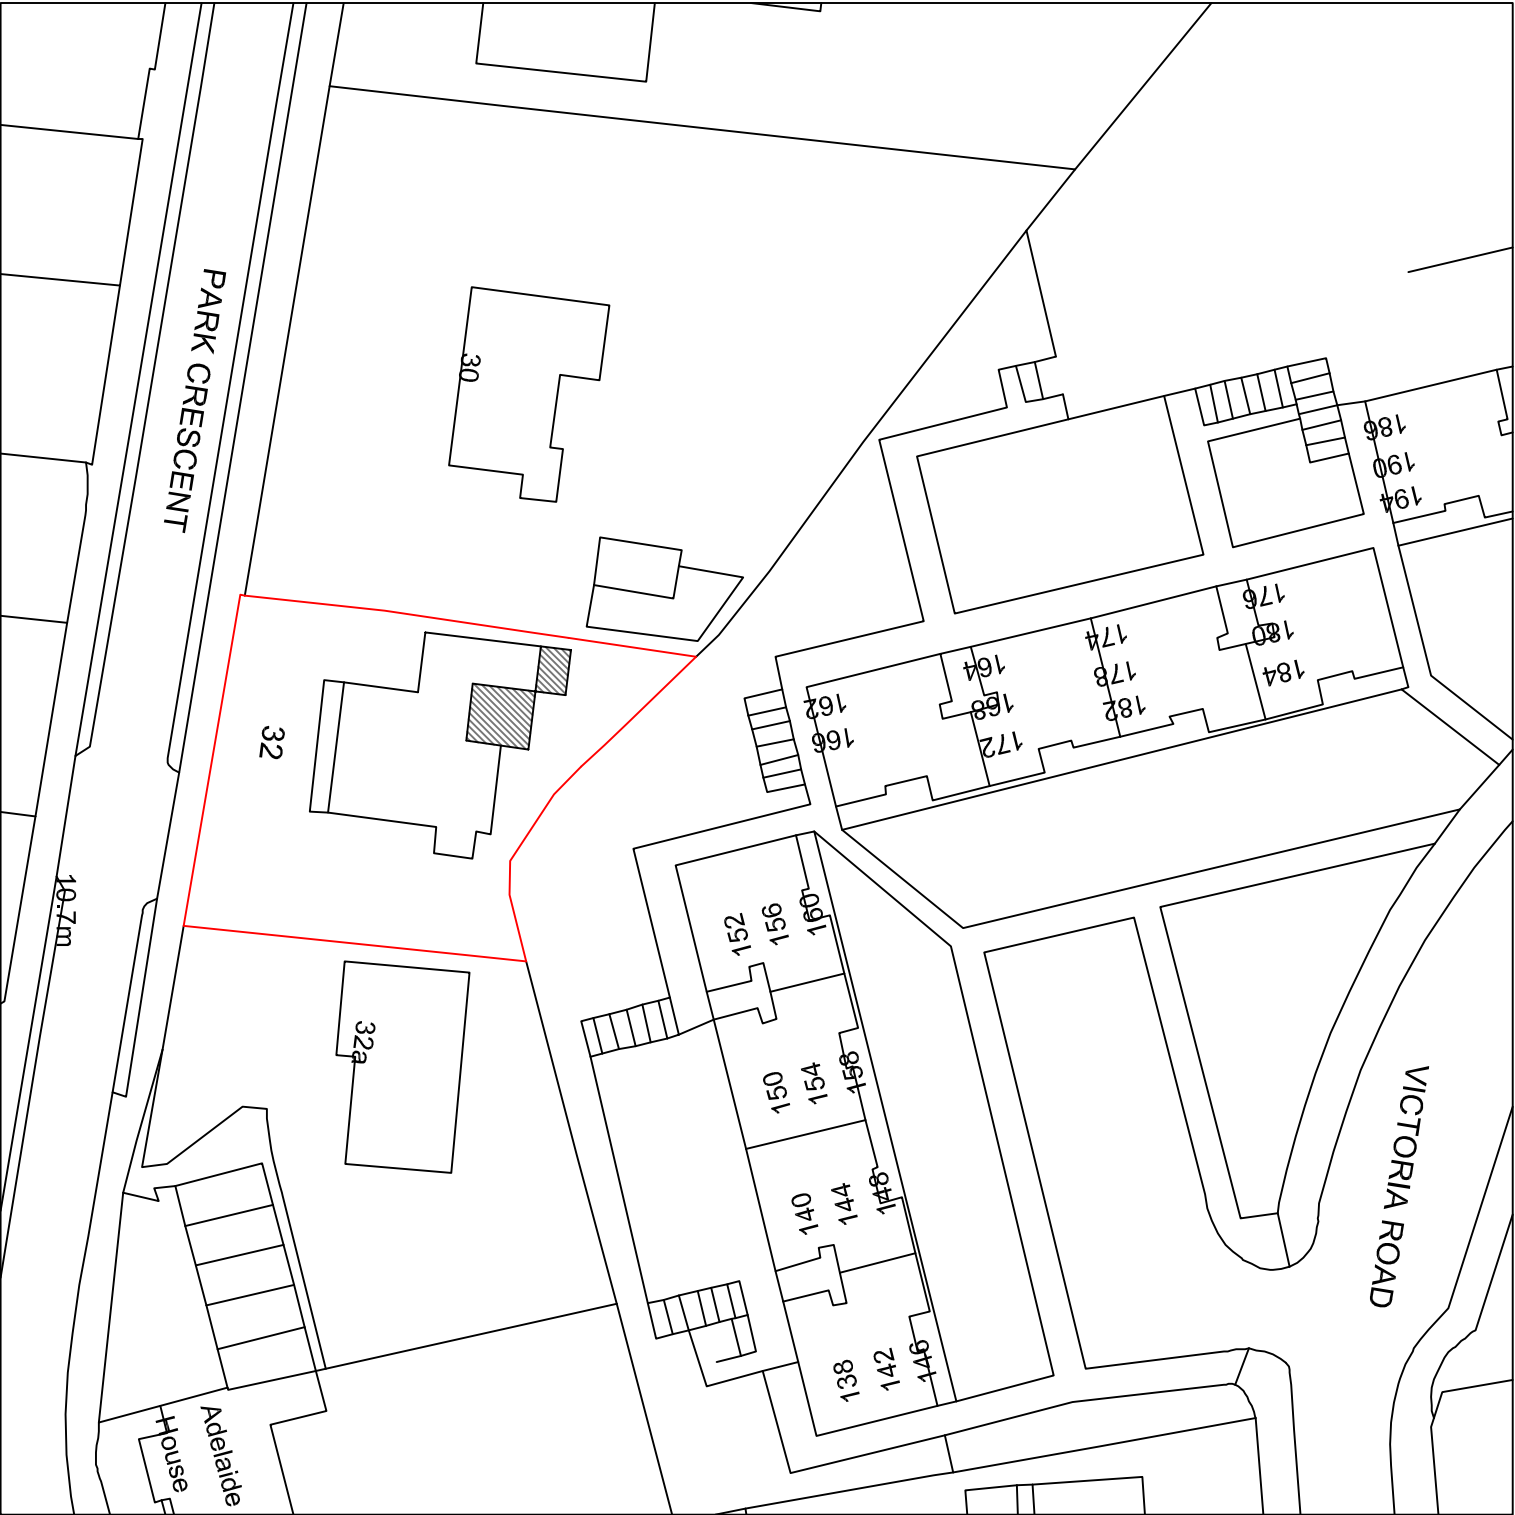


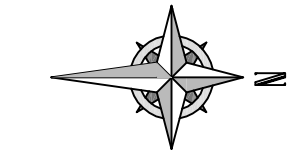

Your Home Plans Ltd
Drop Anchor, Drift Lane,
Bosham, West Sussex, PO18 8PP
Tel: 01243 572414
june@yourhomeplans.co.uk

32 PARK CRESCENT
EMSWORTH
HAMPSHIRE
PO10 7NT

Block Plan

Project Number: 32PAR-14
Date: 24TH NOVEMBER 2014
Drawn By: Your Home Plans Ltd
Checked By: JEG

Drawing No:

01

Scale: 1:500 A3