


NOTES:

1. ALL DIMENSIONS ARE IN MILLIMETRES UNLESS OTHERWISE SPECIFIED
2. ASSUME ALL SITE DETAILS ARE EXISTING UNLESS OTHERWISE NOTED.
3. THE DRAWINGS COMPLY WITH STANDARD ICNIRP GUIDELINES.

Note:
Existing flange adaptor plate and its components subject GDC to ascertain its capability of supporting a Proposed CU Phosco phase 4.5 monopole with a phase 4.5 headframe. Existing holding down bolts to remain and be re-used subject to bolt grade testing.

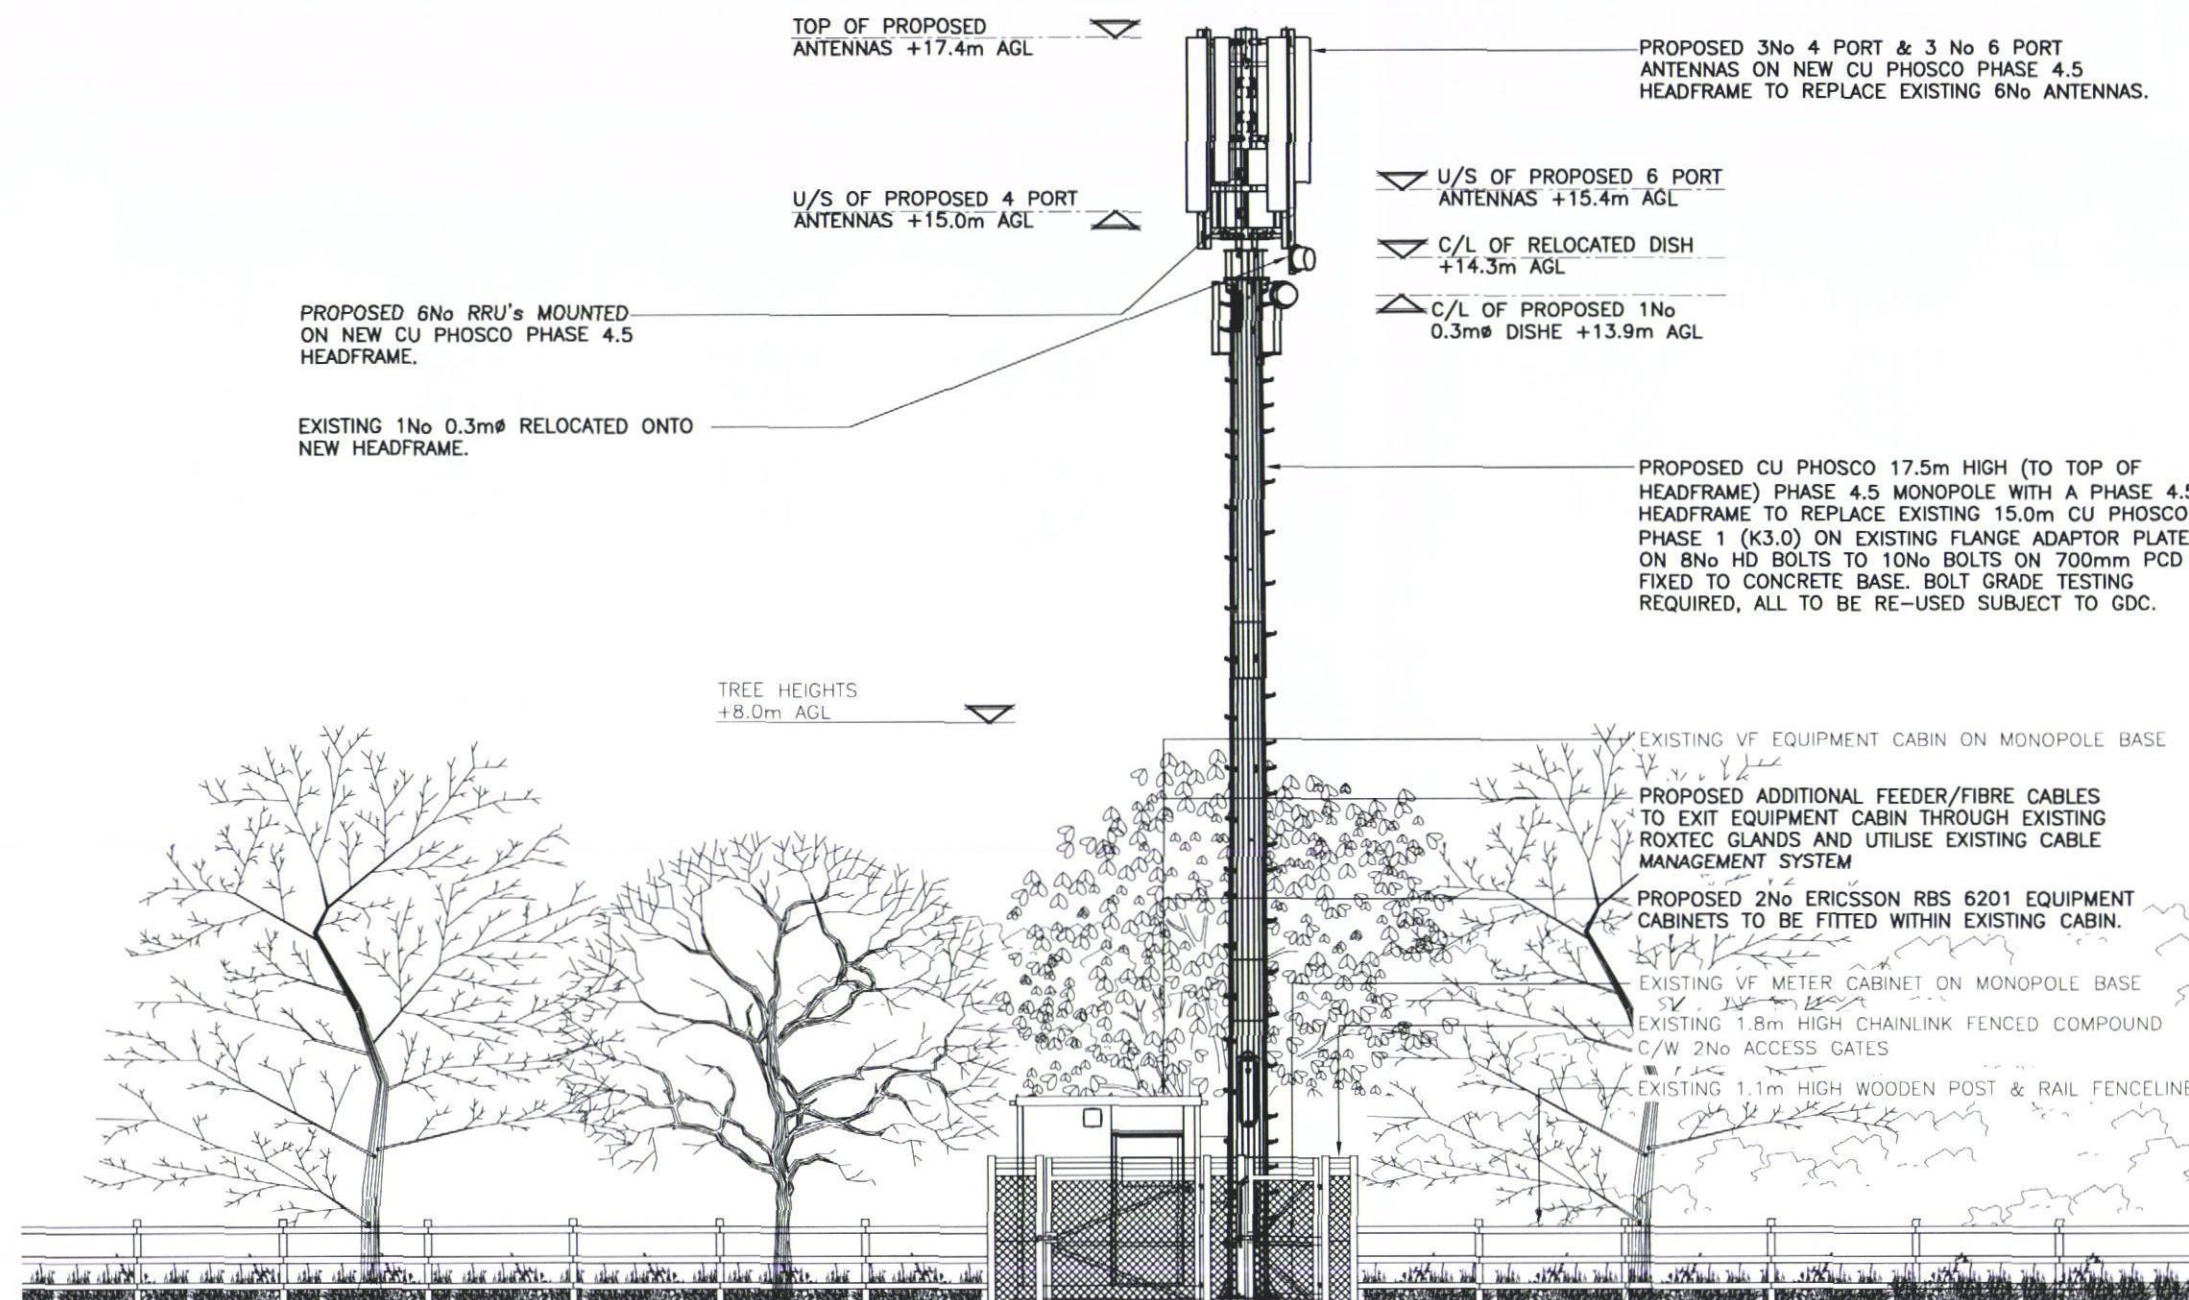

PROPOSED ELEVATION 'A'

HAVANT BOROUGH
COUNCIL
22 APR 2014
RECEIVED

A	Issued for Approval	RKB	MT	04.02.
REV	MODIFICATION	BY	CH	DATE



 The Barn
Elms Farm
Hobb Lane, Daresbury
Warrington, Cheshire
WA4 5L S



Cell Name		Op
PORTSMOUTH C.C.LAND		
Cell ID No		
CORNERSTONE (CTIL)	TEF	VF
122808	N/A	04065
Site Address / Contact Details		
FORMER DUNSBURY HILL FARM WOLSTON ROAD HAVANT HAMPSHIRE PO9 5HQ		
Drawing Title:		
PROPOSED SITE ELEVATION		
Purpose of issue:		
PLANNING		
Drawing Number:		
301		
Scale:	Drawn:	Date:
As Shown	RKB	04.02.14
Checked:	Date:	Approved:
MT	04.02.14	RB
		Date:
		04.02.14