




NOTES:
This drawing has been produced solely for PLANNING/DESIGN.
Do not Scale from this Drawing except for planning purposes.
This drawing is the copyright of MF Designs Ltd.

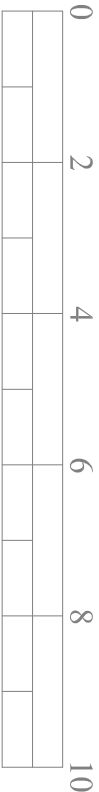

PHYSICAL SCALE IN METERS @ 1:100

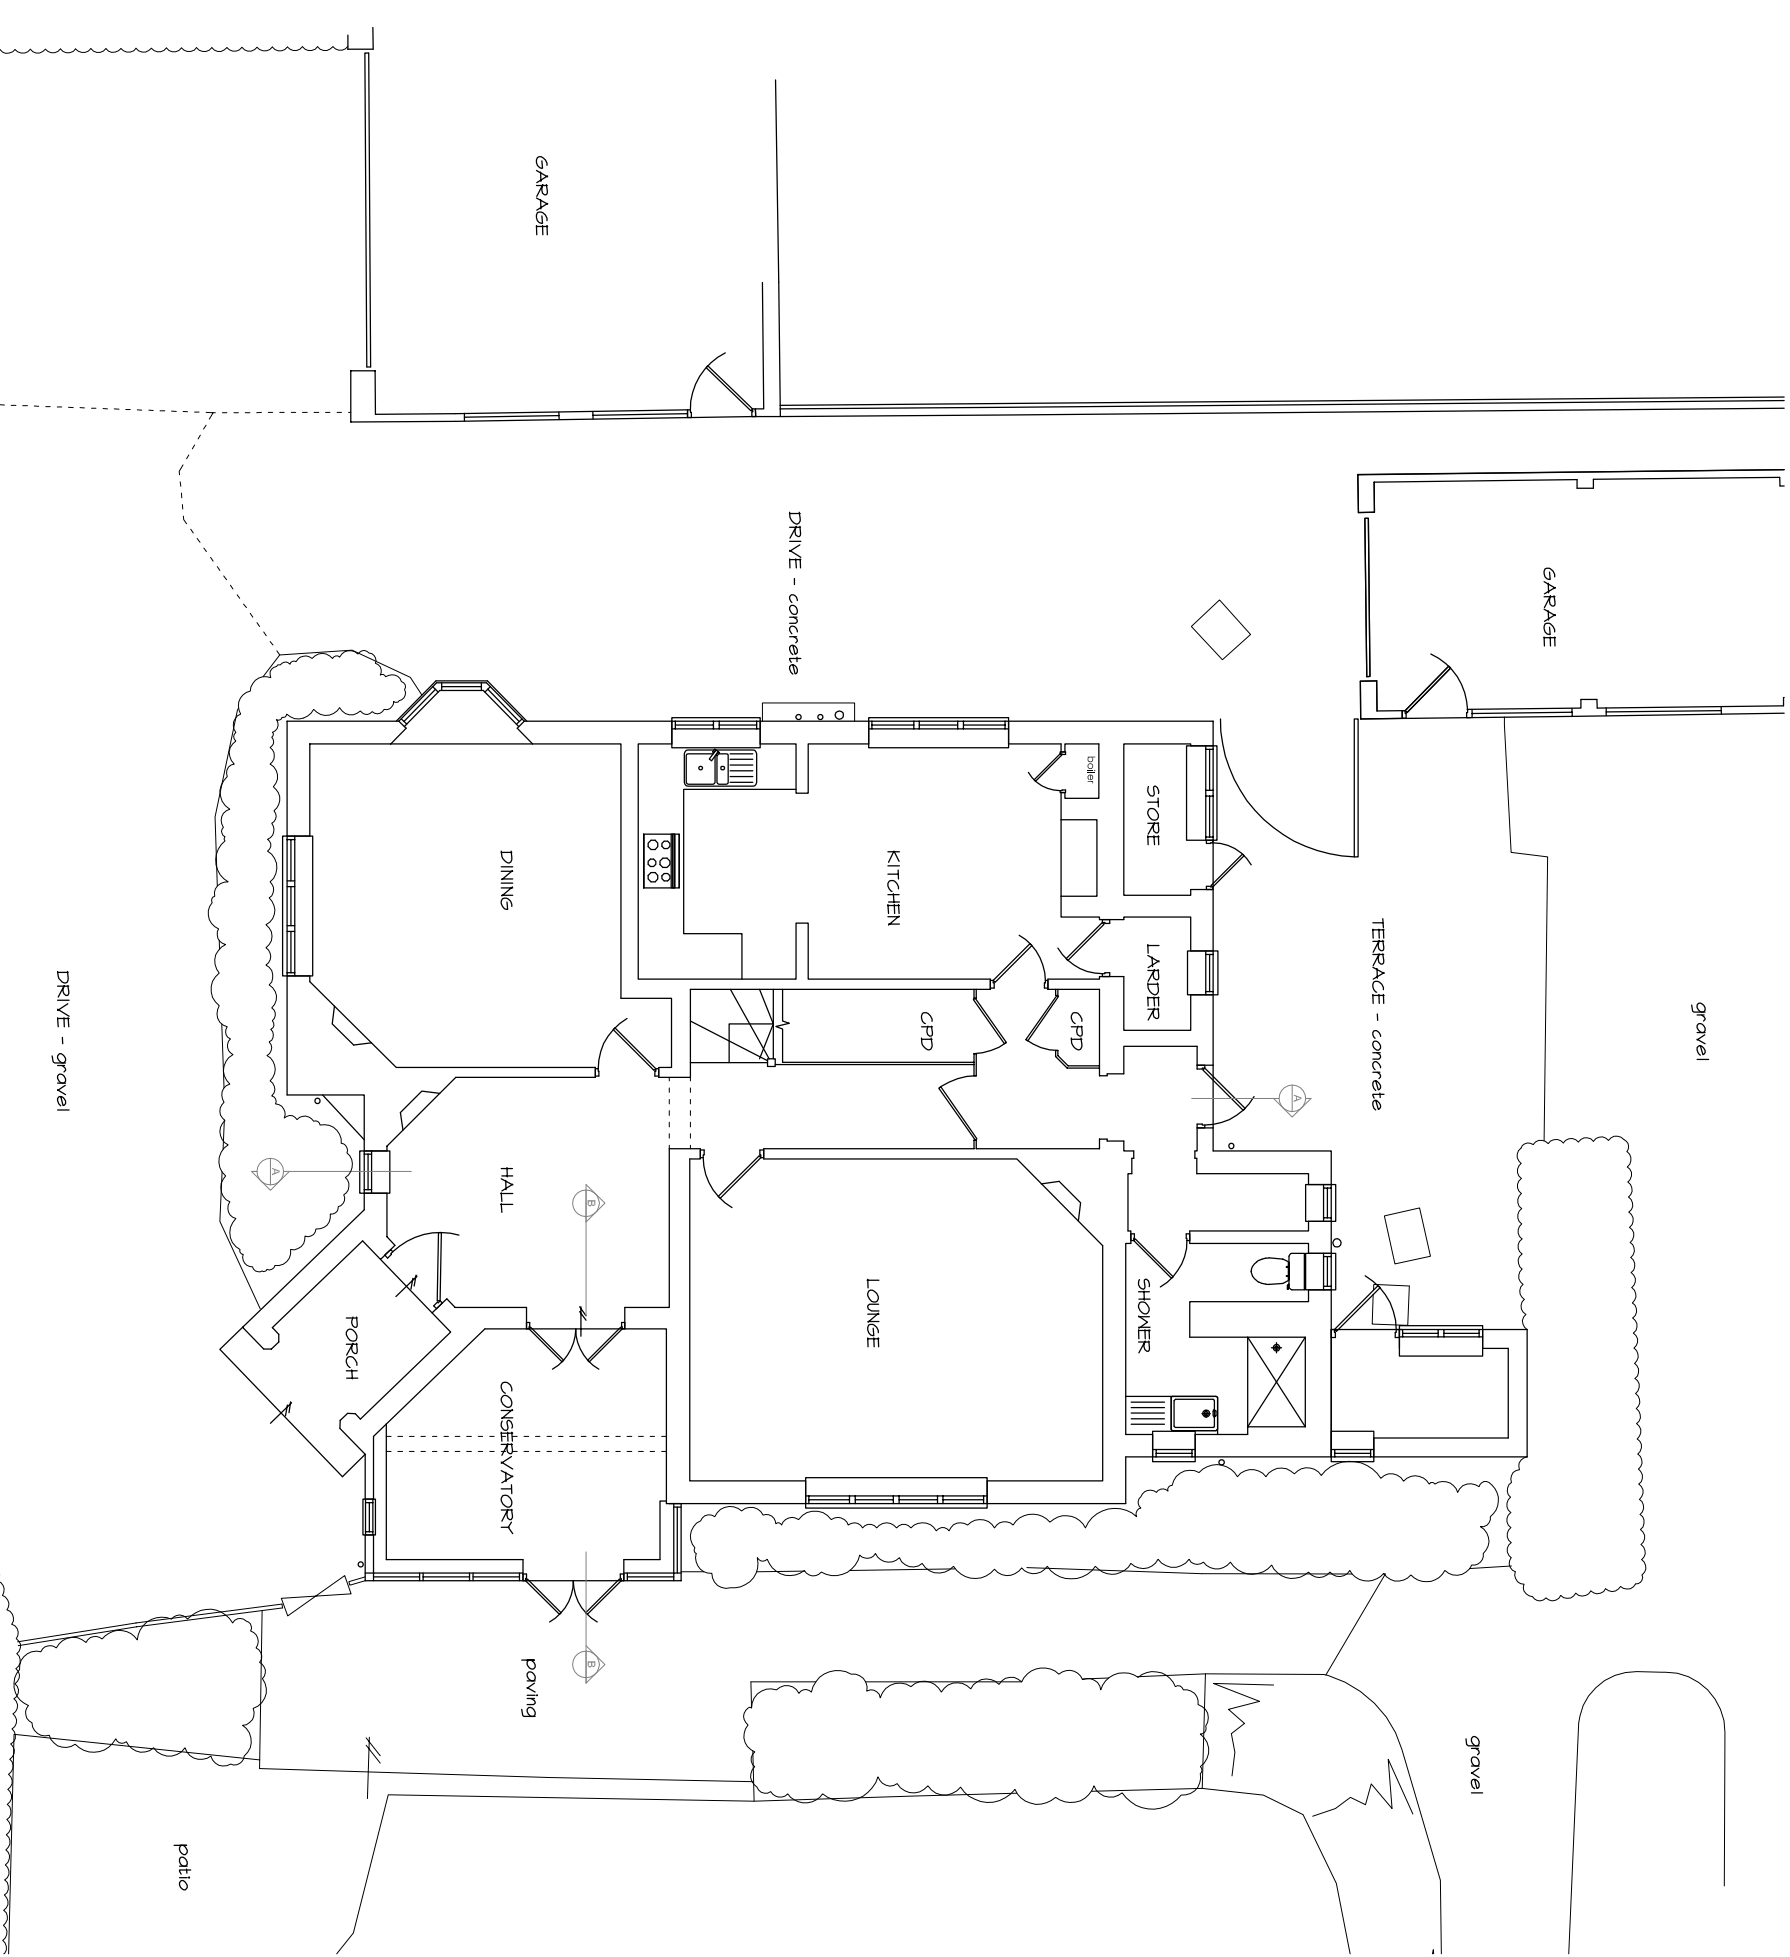

First Floor

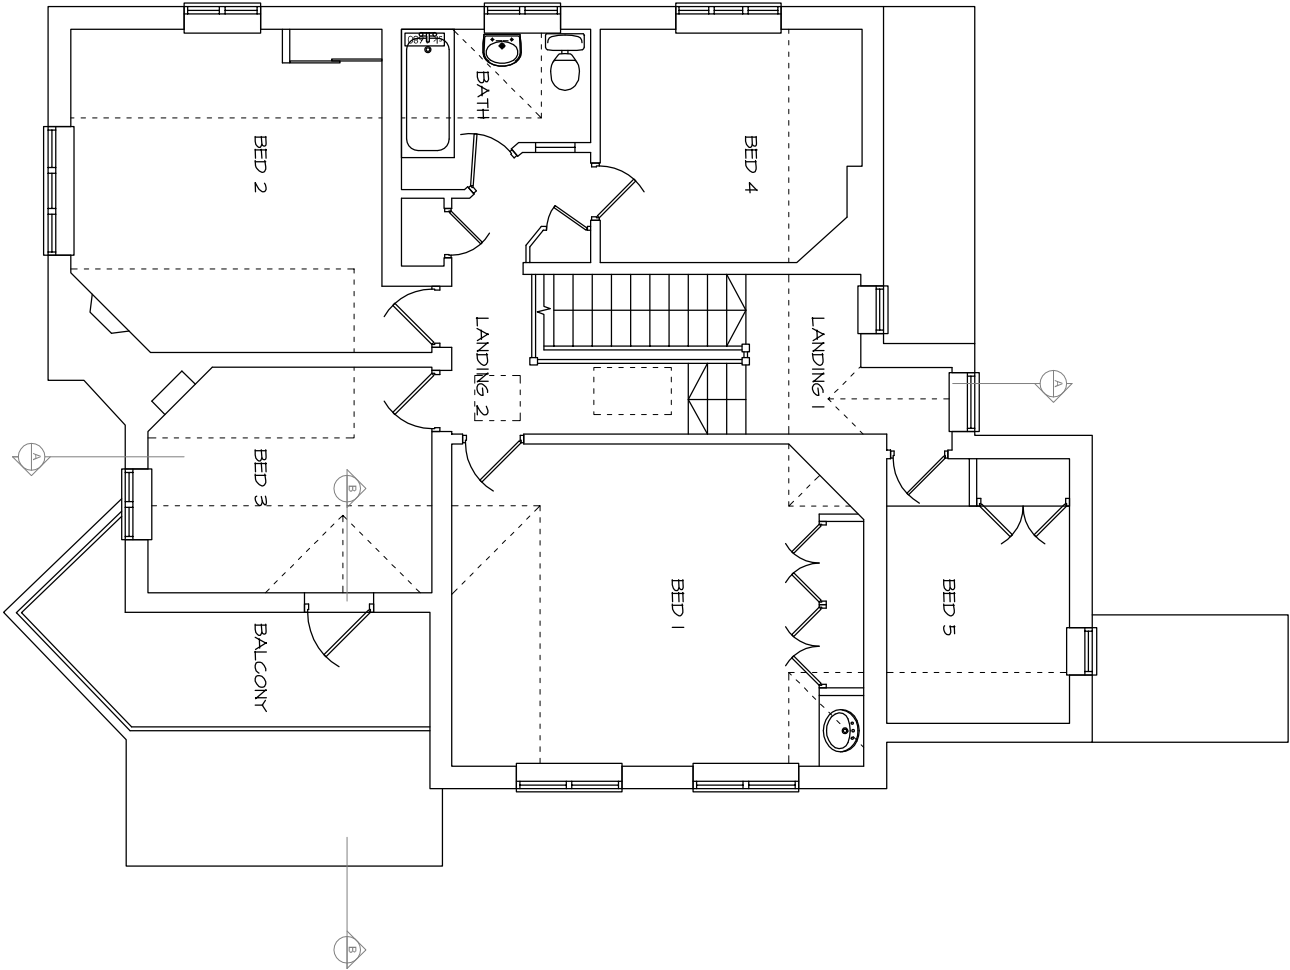

A: 26.03.2015 - Internal valley roof access hatch to landing 2



mf designs ltd
Chartered Architects



52 King Street • Emsworth • Hampshire • PO10 7AZ
Director: Martin Farrer RIBA • Co Registration No.4507379

01243 377766
admin@mfdesigns.org.uk

Date: July 2014
Scale: 1:100

Job No: 3101
Dwg No: 100 A

Ground Floor

EXISTING PLANS - 5a Shawfield Road, Havant. PO9 2SY