




0m 1m 2m 3m 4m 5m 6m 7m 8m 9m 10m

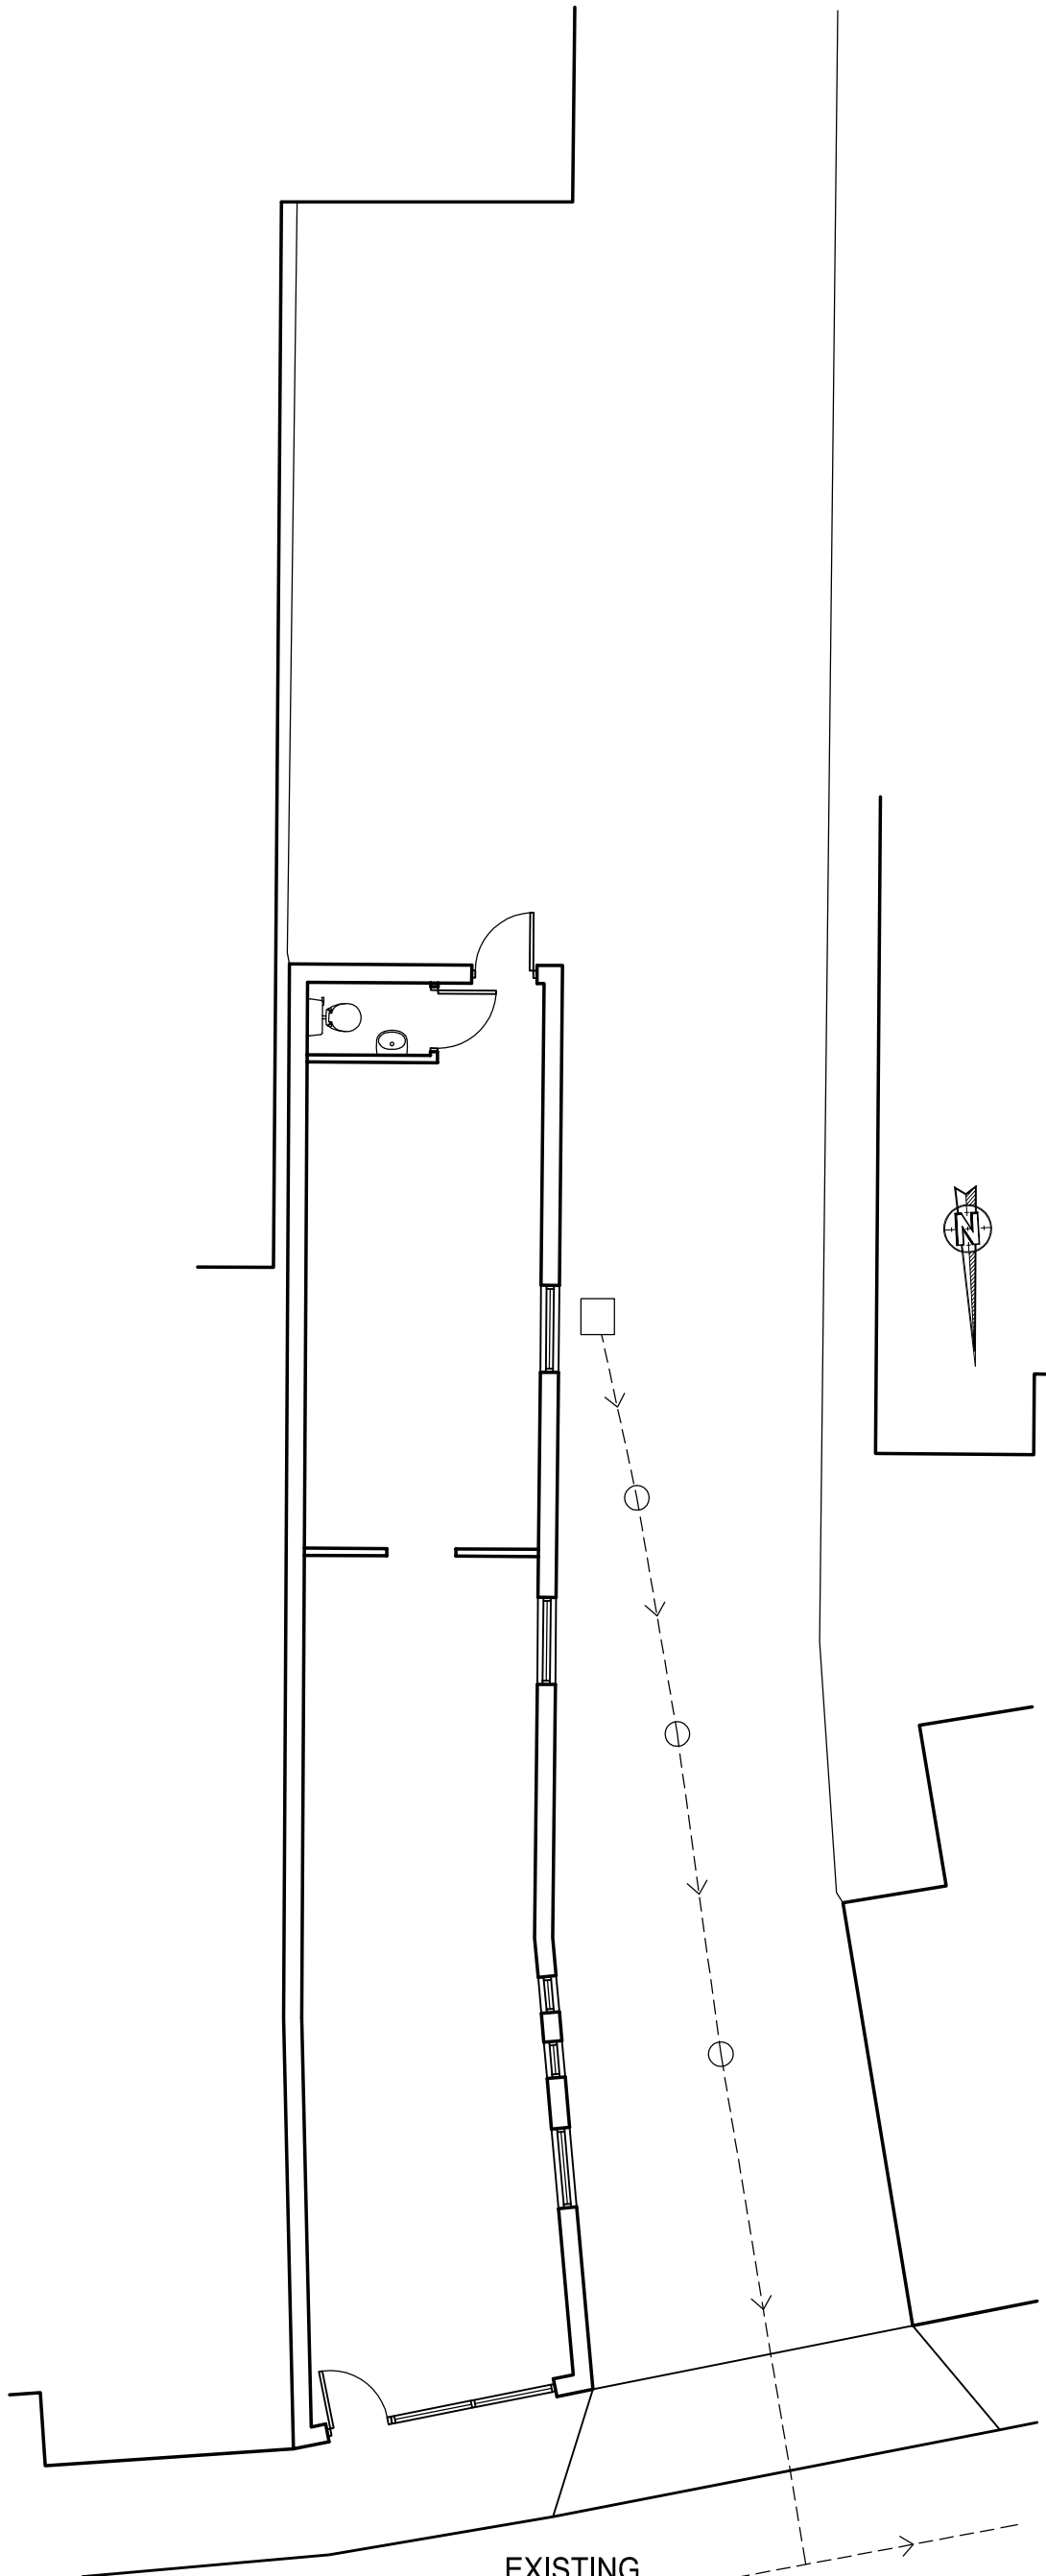

EXISTING
GROUND FLOOR

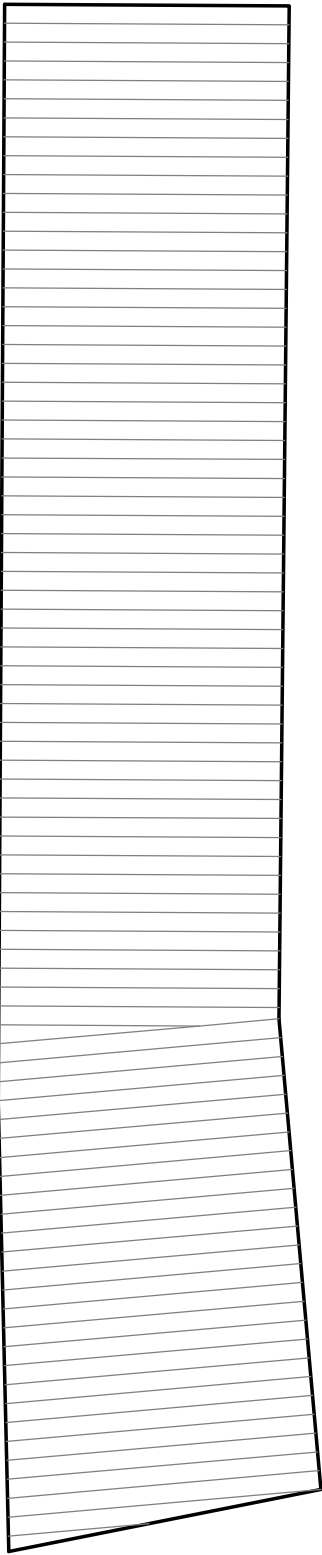

FORMER
ROOF PLAN

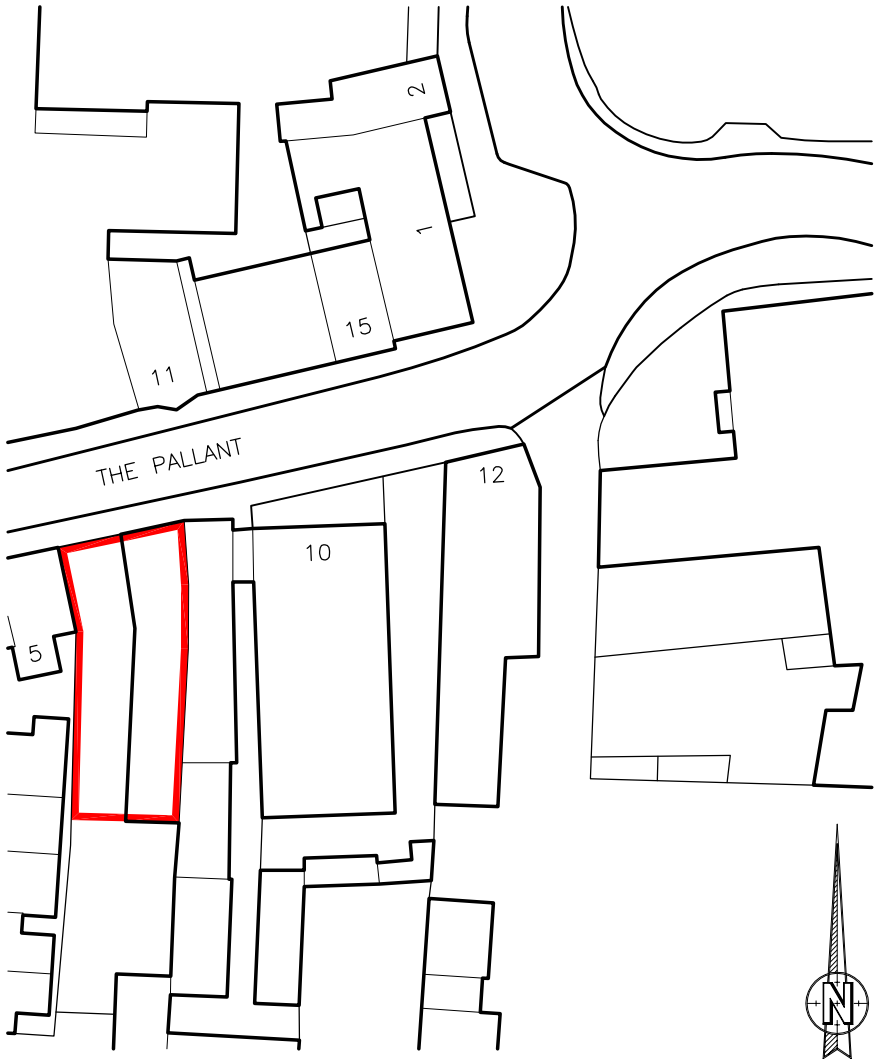

0m 10m 20m 30m 40m 50m

K.A.D. Licensed O.S. No. 100047482

LOCATION PLAN 1:1250

023 9237 7800



HOLLOWAY
ILIFFE &
MITCHELL

www.hi-m.co.uk

Rev	Revision			By	Date
K NIGHT ARCHITECTURAL KAD DESIGN K.A.D. Ltd. The Gatehouse, Admirals Wood Salisbury Green Southampton SO31 7AT m: 07801 346 479 t: 01489 660 194 e: ian@k-a-d.co.uk					
Client					
CLIFF HARRIES					
Project					
10a THE PALLANT HAVANT, HAMPSHIRE PO9 1BE					
Drawing					
EXISTING PLANS					
Scale			Date		
1:100@A3			SEP 14		
Project no.		Sequential	Bldg/Floor	Detail	Rev
KAD		01	A	EX1	B