


Extent of Hedges Fencing  
Compound



#### KEY

- EXTENT OF TREE CANOPY
- EXISTING PITCHES AND STRUCTURES
- NEW FOOTBALL AND RUGBY PITCHES
- 300M ATHLETICS TRACK
- MULTIUSE GAMES AREA FENCE
- NETBALL LINES
- TENNIS LINES
- 3G SYNTHETIC GRASS SURFACE
- SPECTATOR TERRACED SEATING
- CRICKET CARPET
- NEW MACADAM PATHS
- JUMPING PIT
- JUMPING PIT RUNUP
- JUMPING PIT PAVED SURROUND
- NEW EMBANKMENTS
- NEW PLANTING
- 100mm DUCT

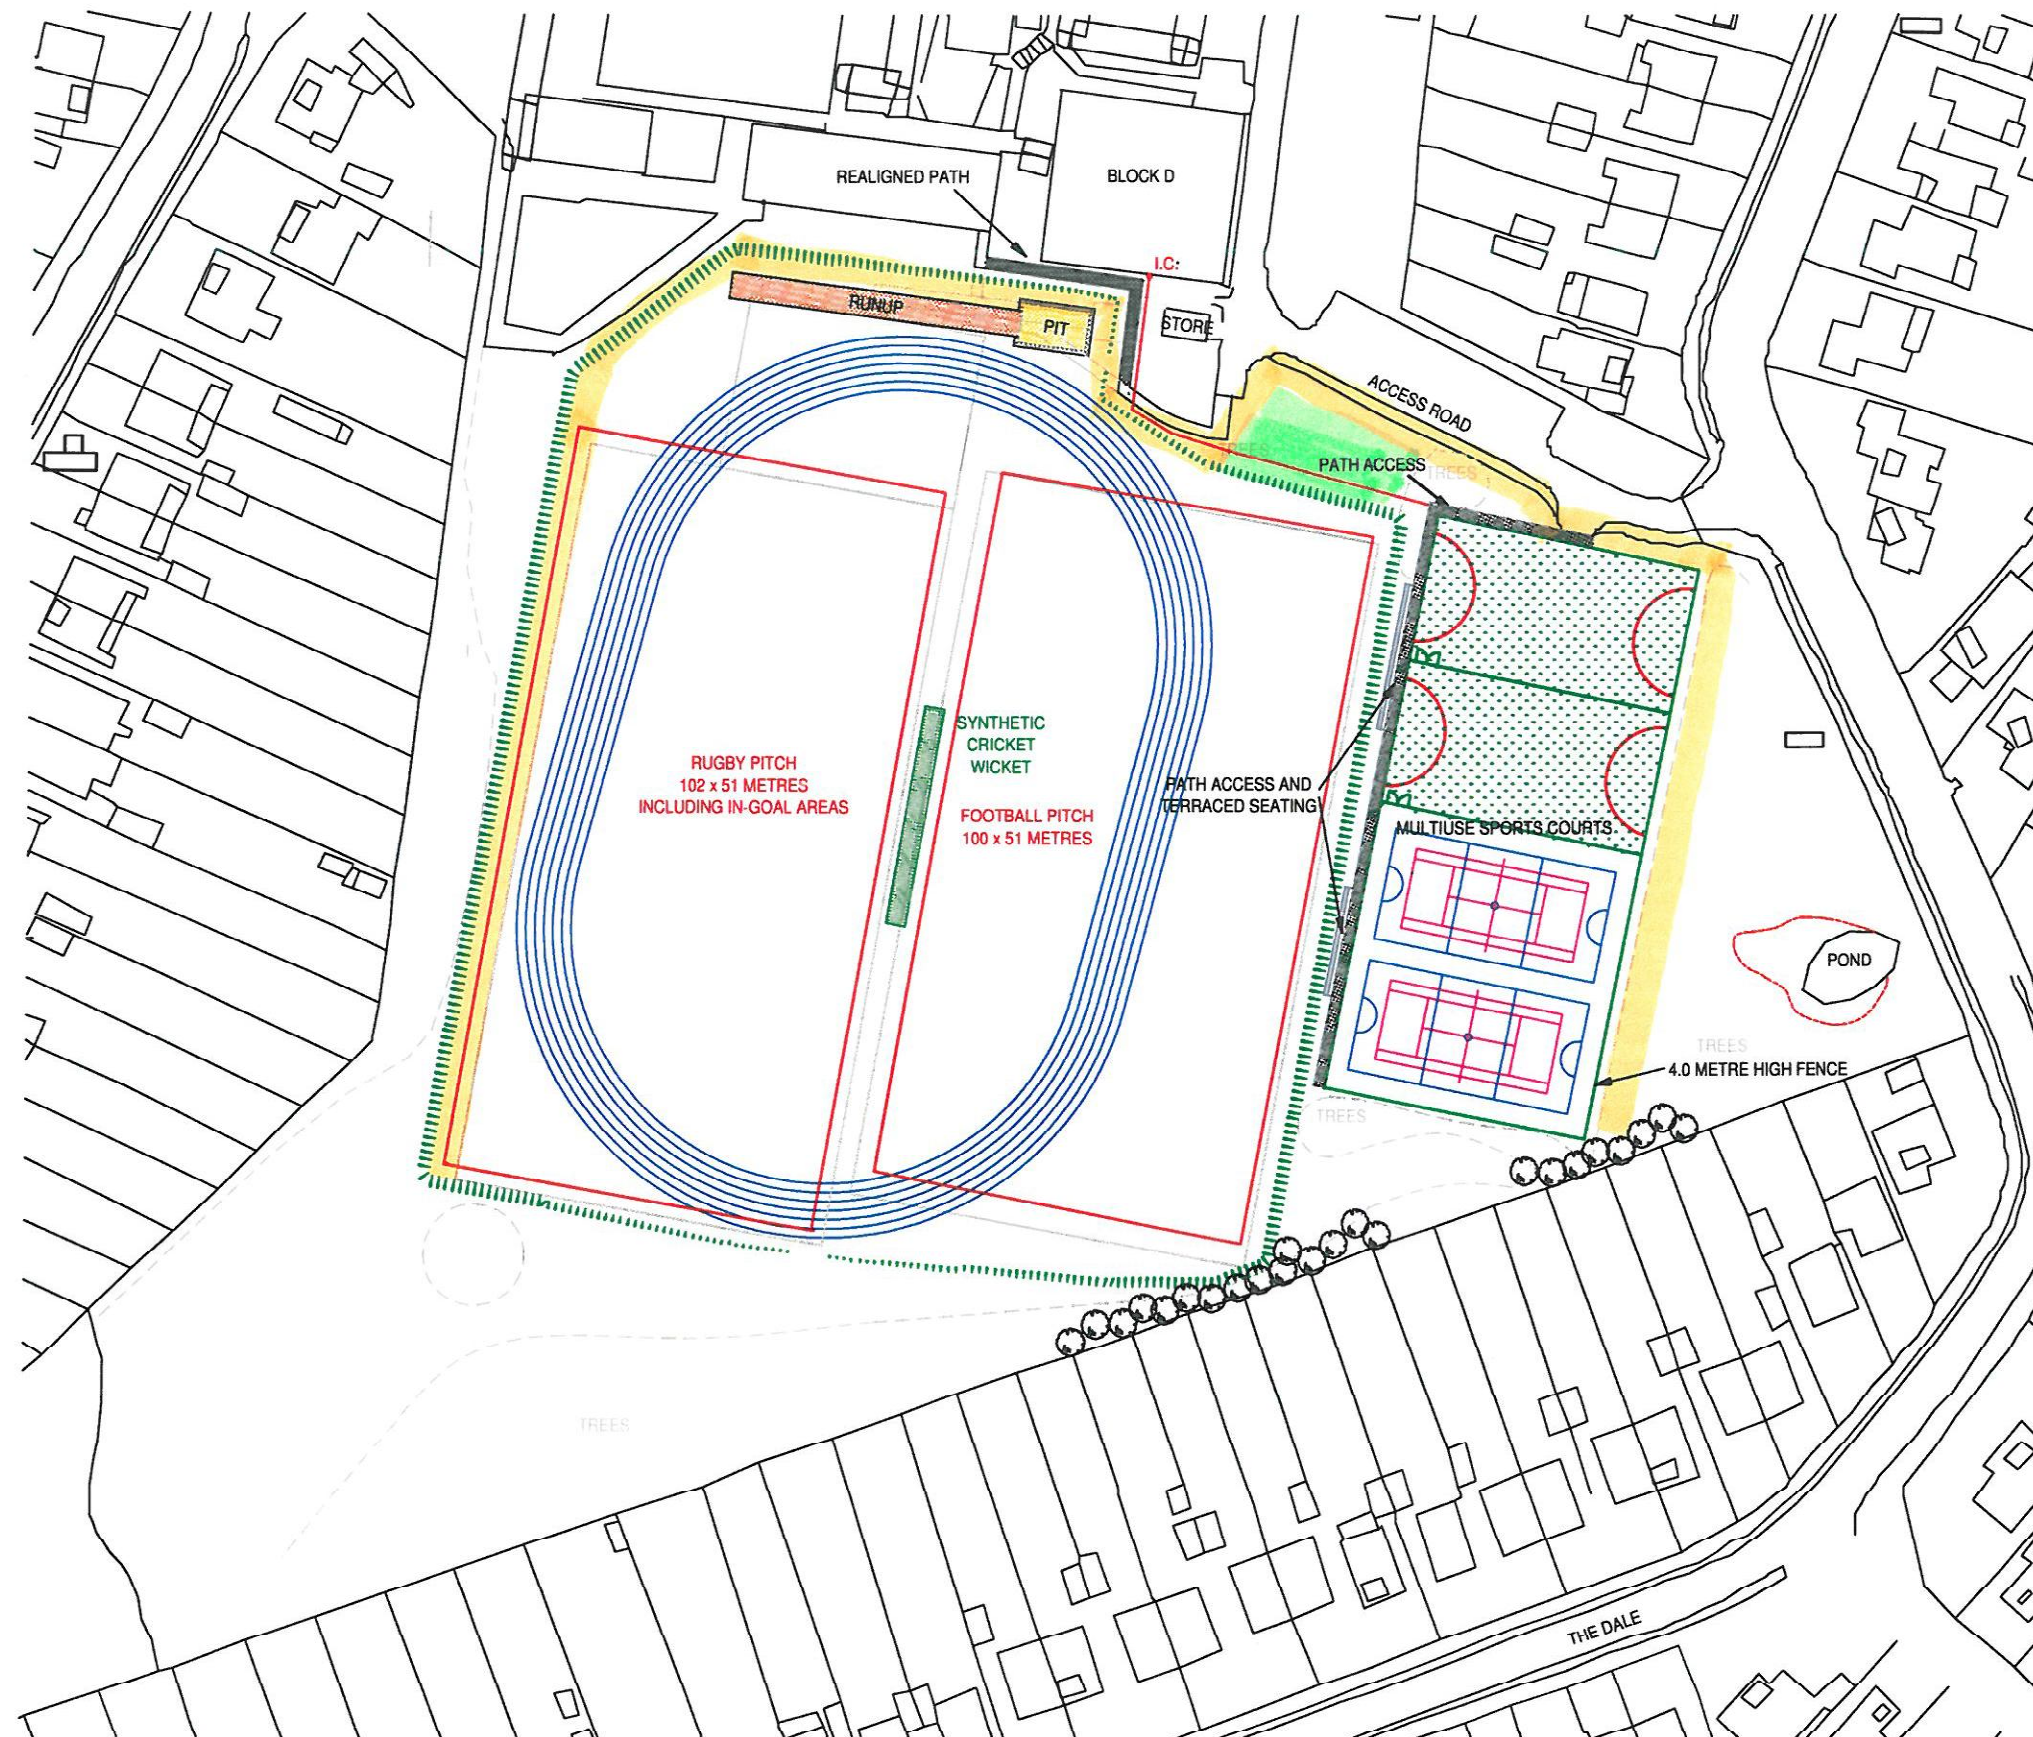

#### PROPOSED DEVELOPMENT OF SPORTSFIELD AT PURBROOK PARK SCHOOL

#### PROPOSED SITE LAYOUT

| Scale       | Date       | Drawing No. | Rev. |
|-------------|------------|-------------|------|
| 1:1000 @ A3 | April 2014 | PPS/03      | E    |

Plan Prepared by:  
Richard MacGregor  
Sports Ground Design Limited  
Sandhill Cottage  
Wetherdale  
York YO61 4PQ

Tel: 01947 868 536