


10 Strouden Court

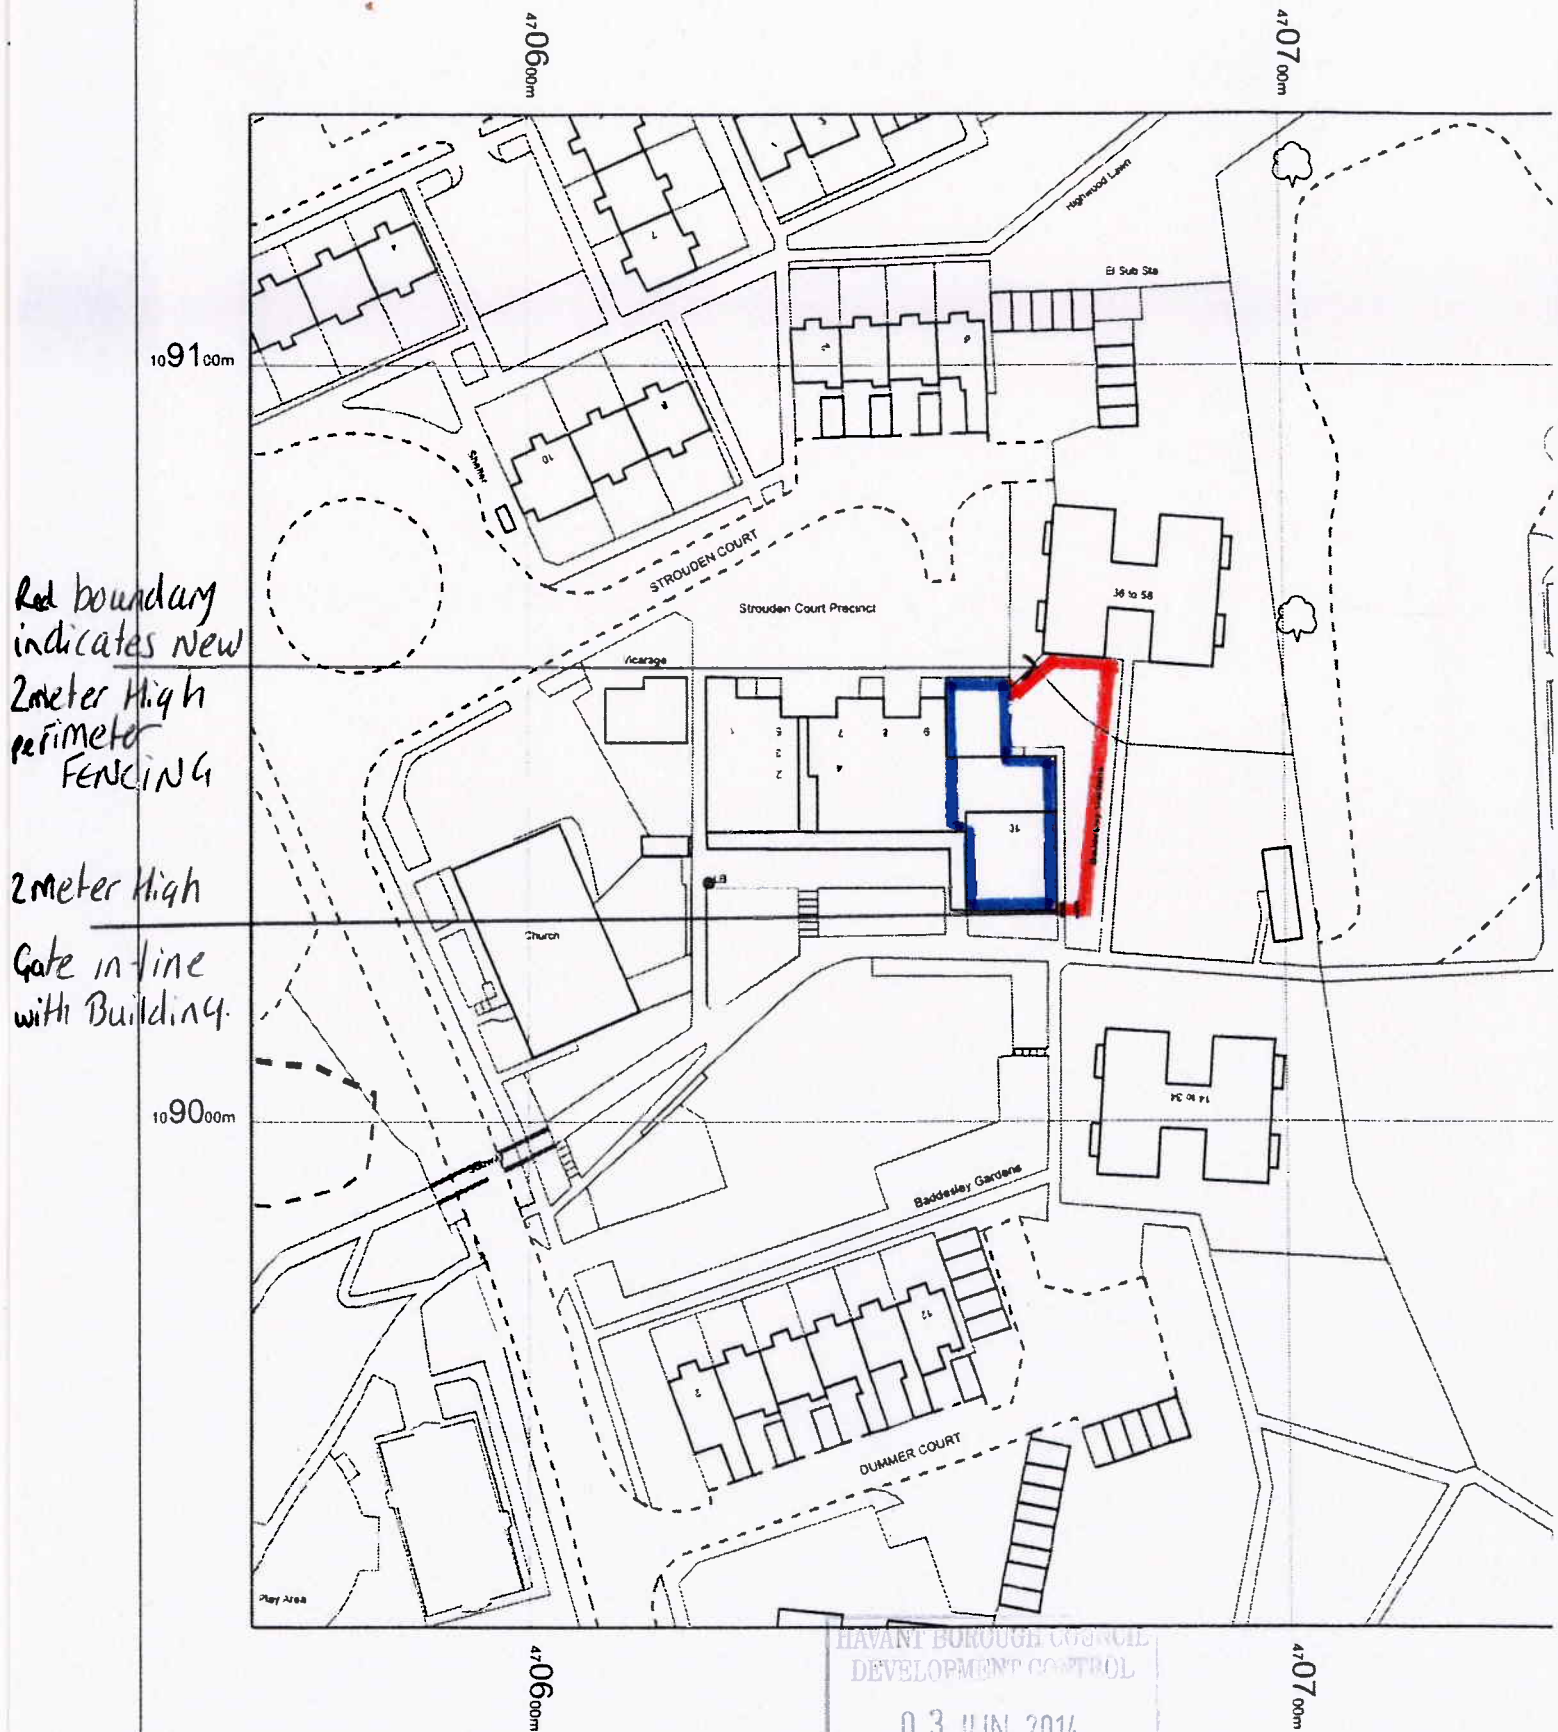

HAVANT BOROUGH COUNCIL
DEVELOPMENT CONTROL
03 JUN 2014
RECEIVED