


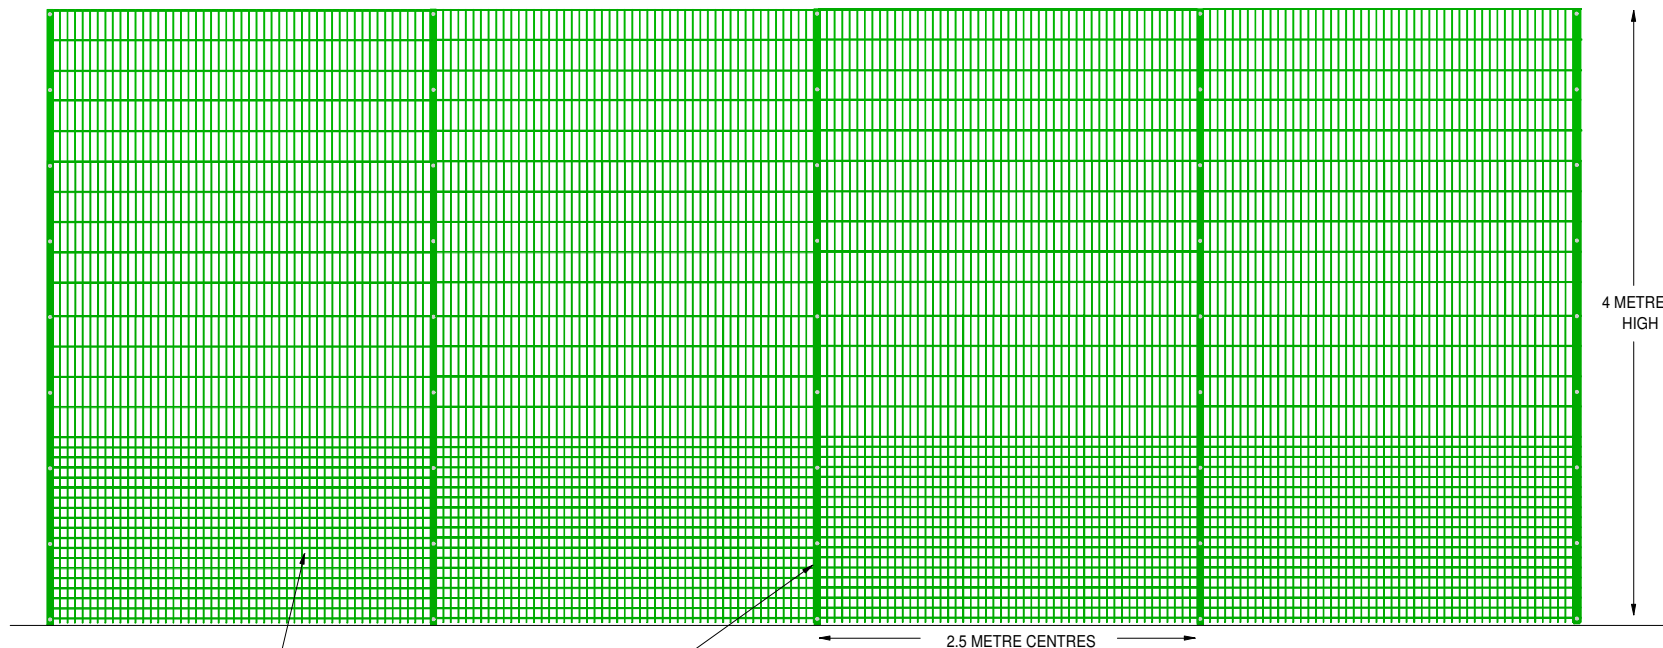

PROPOSED DEVELOPMENT OF SPORTS FIELD AT PURBROOK PARK SCHOOL

MUGA FENCE ELEVATION

Scale	Date	Drawing No.	Rev.
1:50 at A4	December 2013	PPS/06	

Plan Prepared by:
Richard MacGregor
Sports Field Design and Project Management
Sandhill Cottage
Husthwaite
York YO61 4PQ

Tel: 01347 868 536