
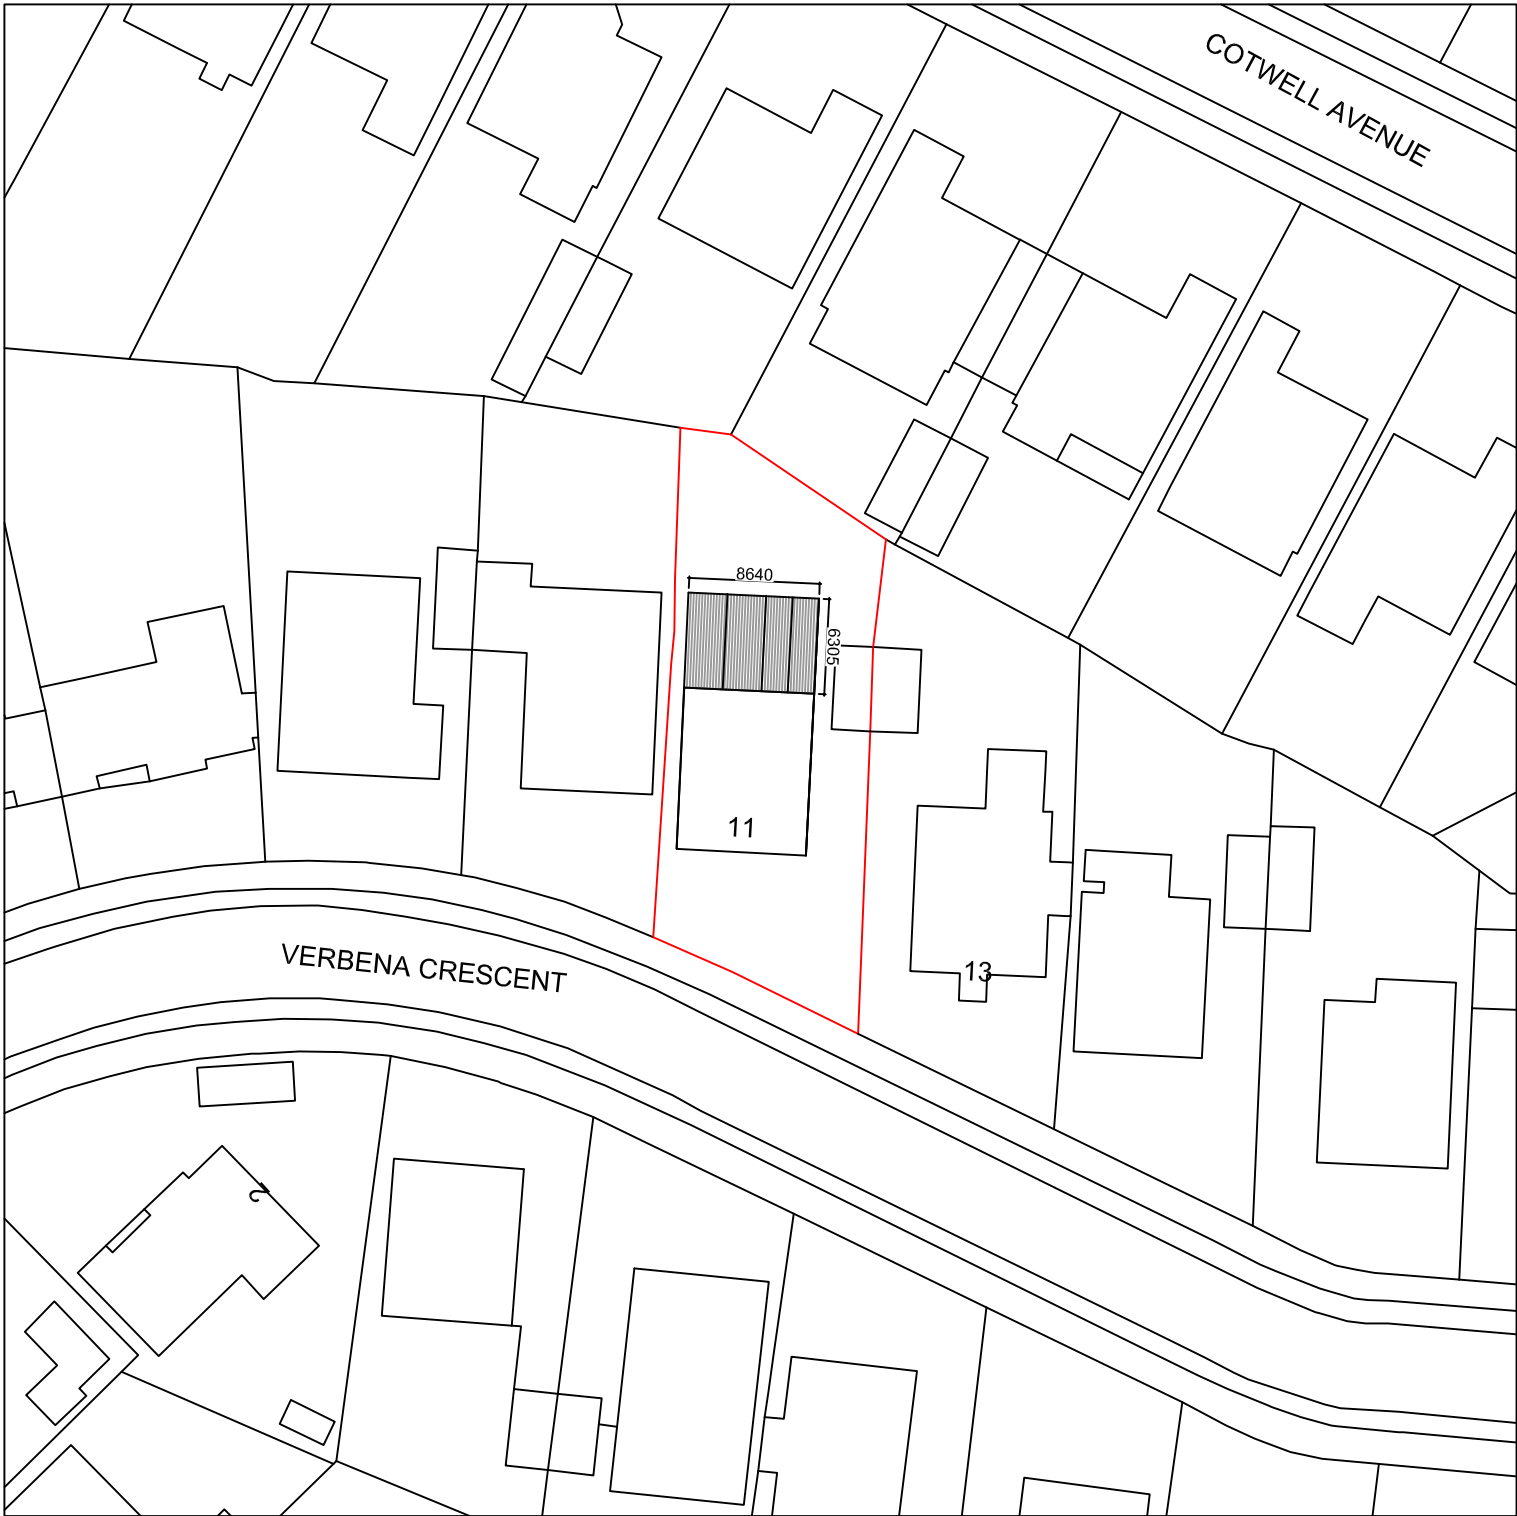
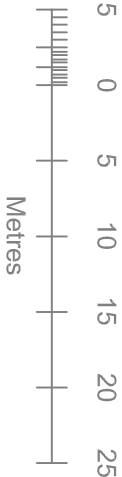


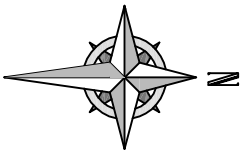

Your Home Plans Ltd
Drop Anchor, Drift Lane,
Bosham, West Sussex, PO18 8PP
Tel: 01243 572414
june@yourhomeplans.co.uk

11 VERBENA CRESCENT
COWPLAIN
WATERLOOVILLE
HAMPSHIRE
PO8 9DD

Block Plan

Project Number:	11VER-15	Drawing No:
Date:	2ND MARCH 2015	01
Drawn By:	Your Home Plans Ltd	
Checked By:	JEG	Scale: 1:500 A3