
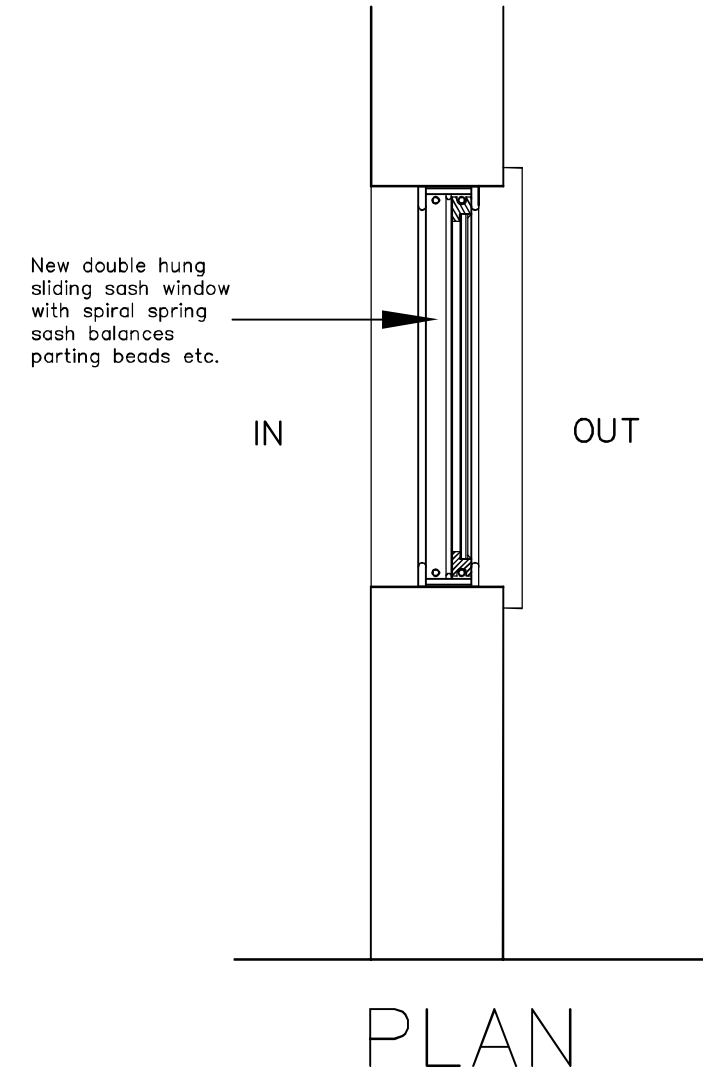


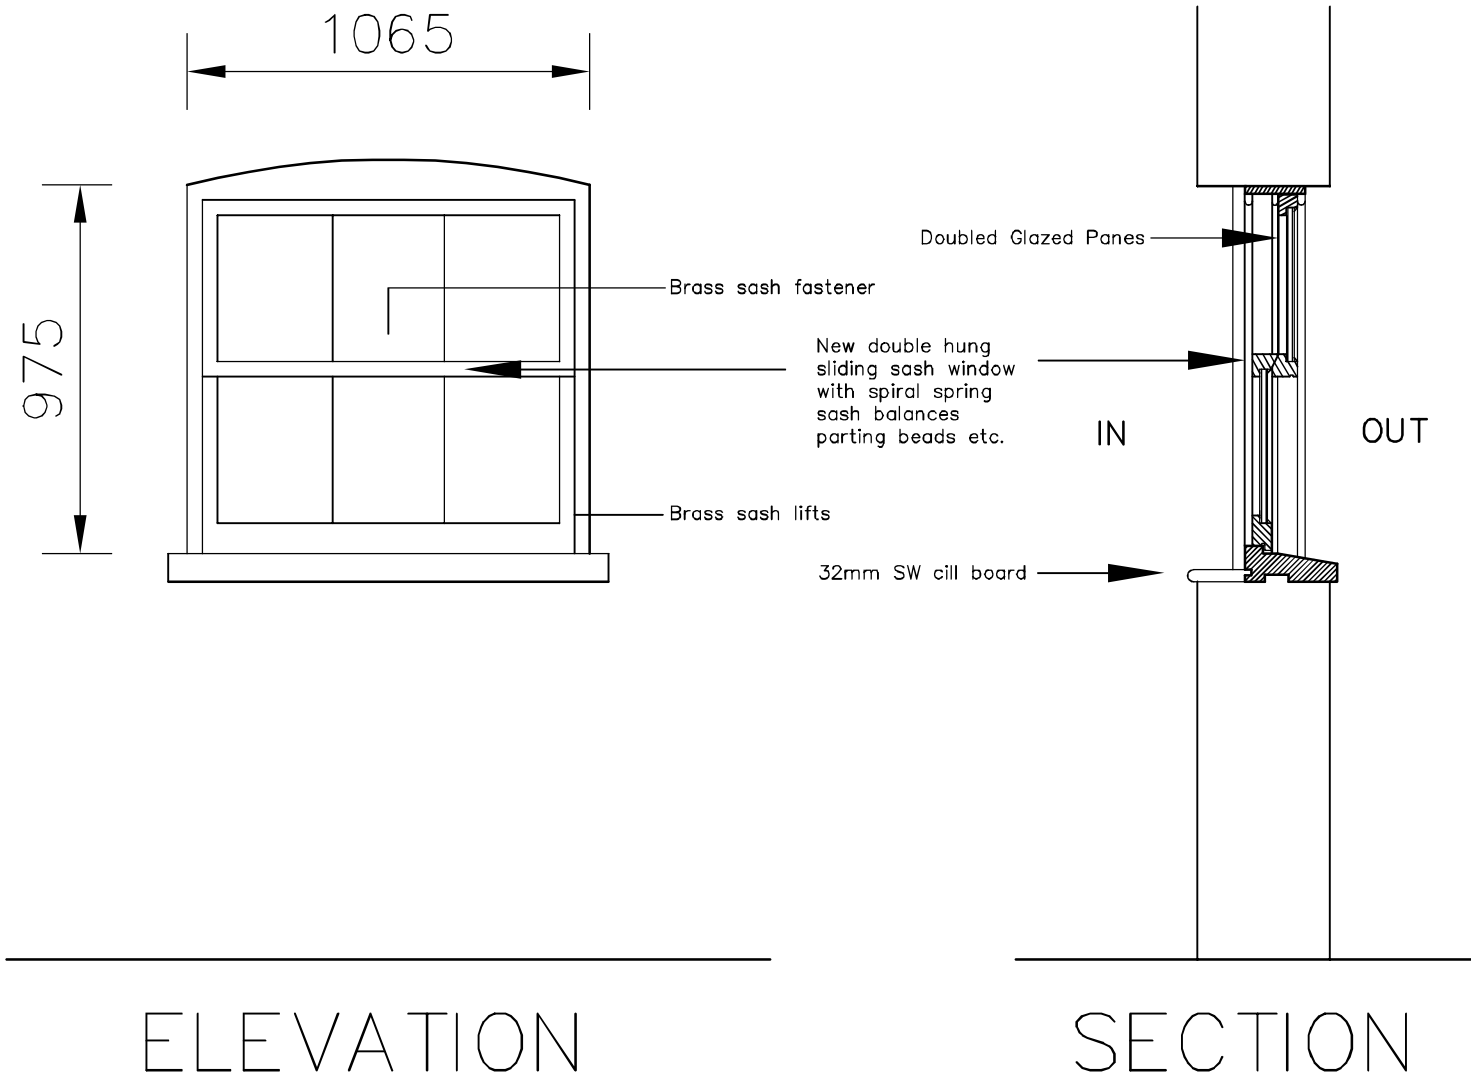

25 South Street
Emsworth

NEW WINDOW
BARN NORTH

Scale 1:20
Drawn JSC
Date 28/01/15

Revisions

A.
B.

Martin Critchley
Chartered Architect
7 North Street
Havant, Hampshire, PO9 1PW
023 92 474 919
critchleyarchitect@hotmail.com

1456-615⁰