


SUPERSEDED

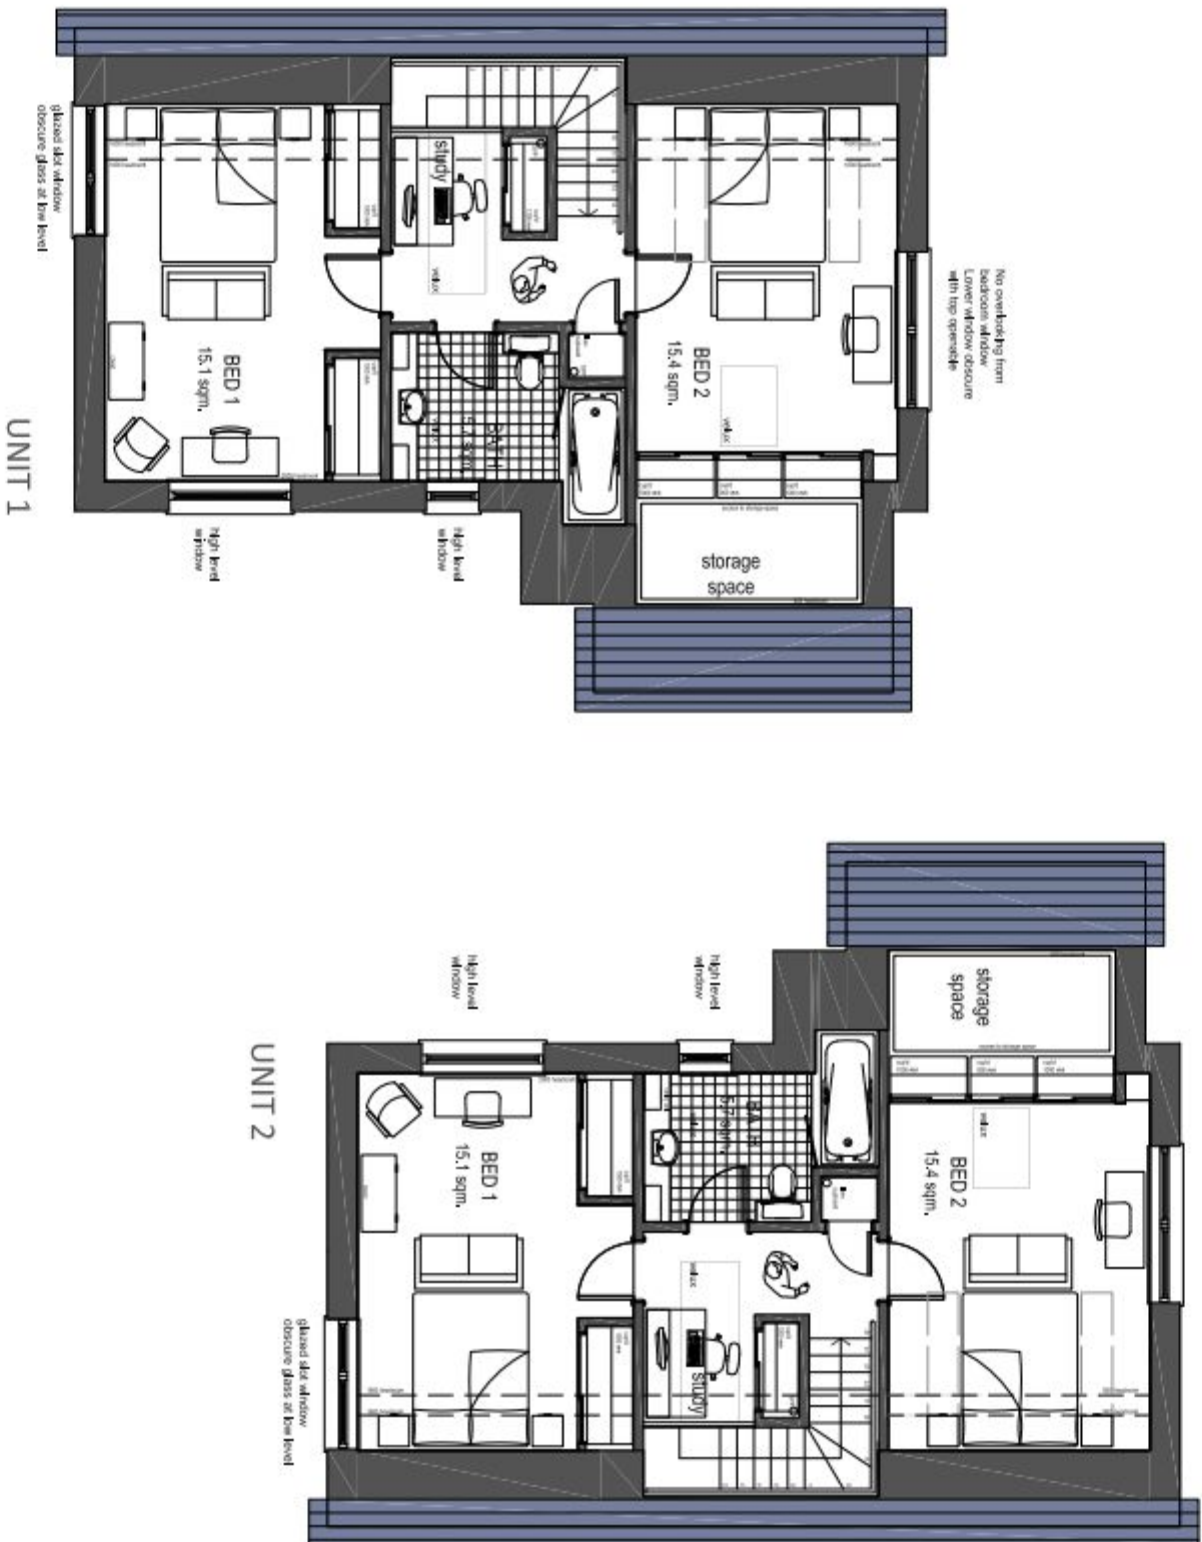

FIRST FLOOR AS PROPOSED
First Floor Area
53.8 sqm

1:100

PLANS

48 HART PLAIN AVENUE, WATERLOOVILLE

NOTES:
This drawing has been prepared for the purpose of Planning and/or Building Regulations approval only, and is not to be used for any other purpose.
All dimensions to be checked on site and any discrepancy notified to The Martin Ralph Group. Written dimensions are to be used in preference to scaled dimensions.
This drawing is the property of The Martin Ralph Group and must not be reproduced, in part or whole, or devised from, without their permission.

AMENDMENTS	DATE
B Window in Bed 1 corrected.	22.10.14
A Layout updated	29.09.14
CLIENT LANDMARK ESTATES LTD	
PROJECT RESIDENTIAL DEVELOPMENT 48 HART PLAIN AVENUE, WATERLOOVILLE	
DRAWING TITLE FIRST FLOOR LAYOUT AS PROPOSED	
DATE 20.09.2014	
SCALE 1:100 @ A3	
DRAWING No. 14A_067 008	REVISION B
THE MARTIN RALPH GROUP	
CHARTERED SURVEYORS ARCHITECTS & ENGINEERS	
11 Dragon House Hussar Court Brambles Business Park Pocklington Hampshire PO7 7SF	
www.martinralph.co.uk Info@martinralph.co.uk T. 023 9225 7711 F. 023 9225 7712	