




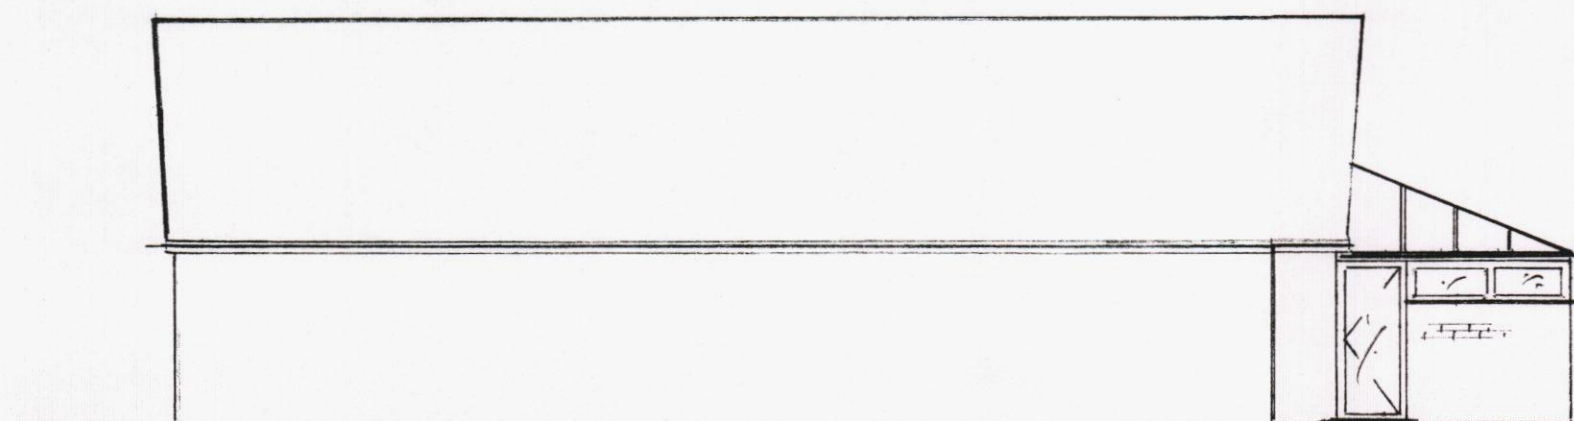



LEFT ELEVATION:

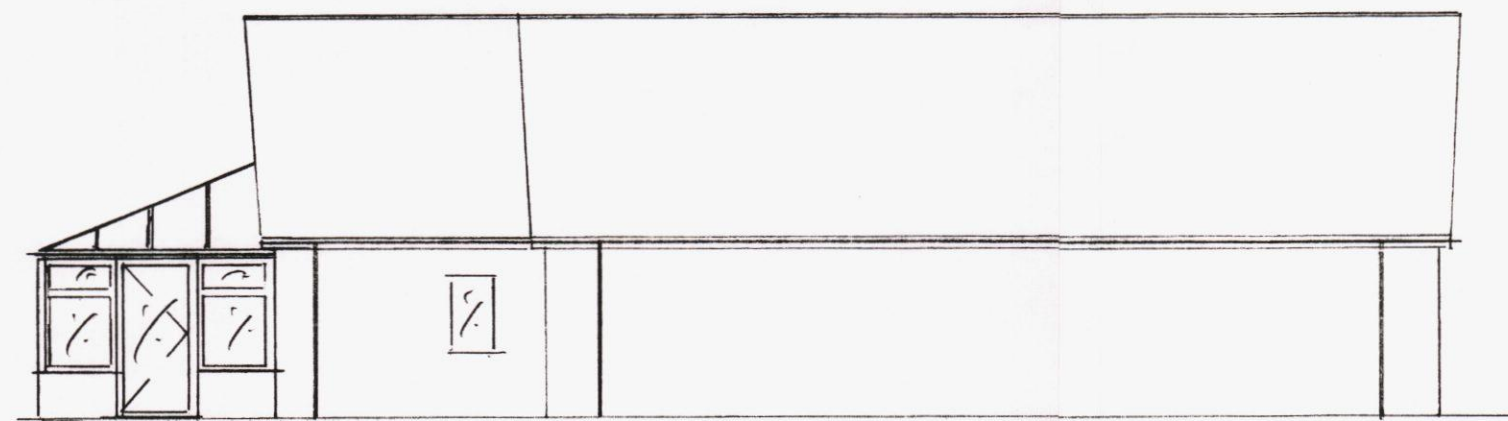

RIGHT ELEVATION:

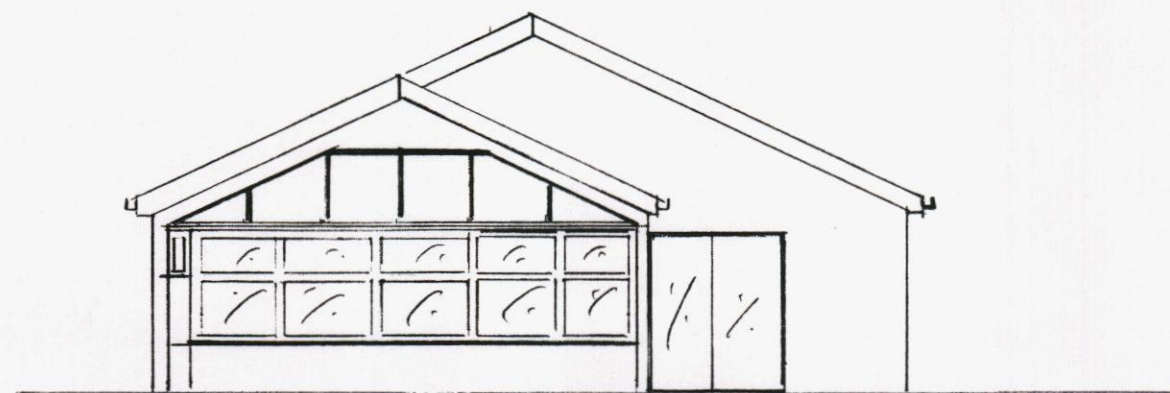

FRONT ELEVATION:

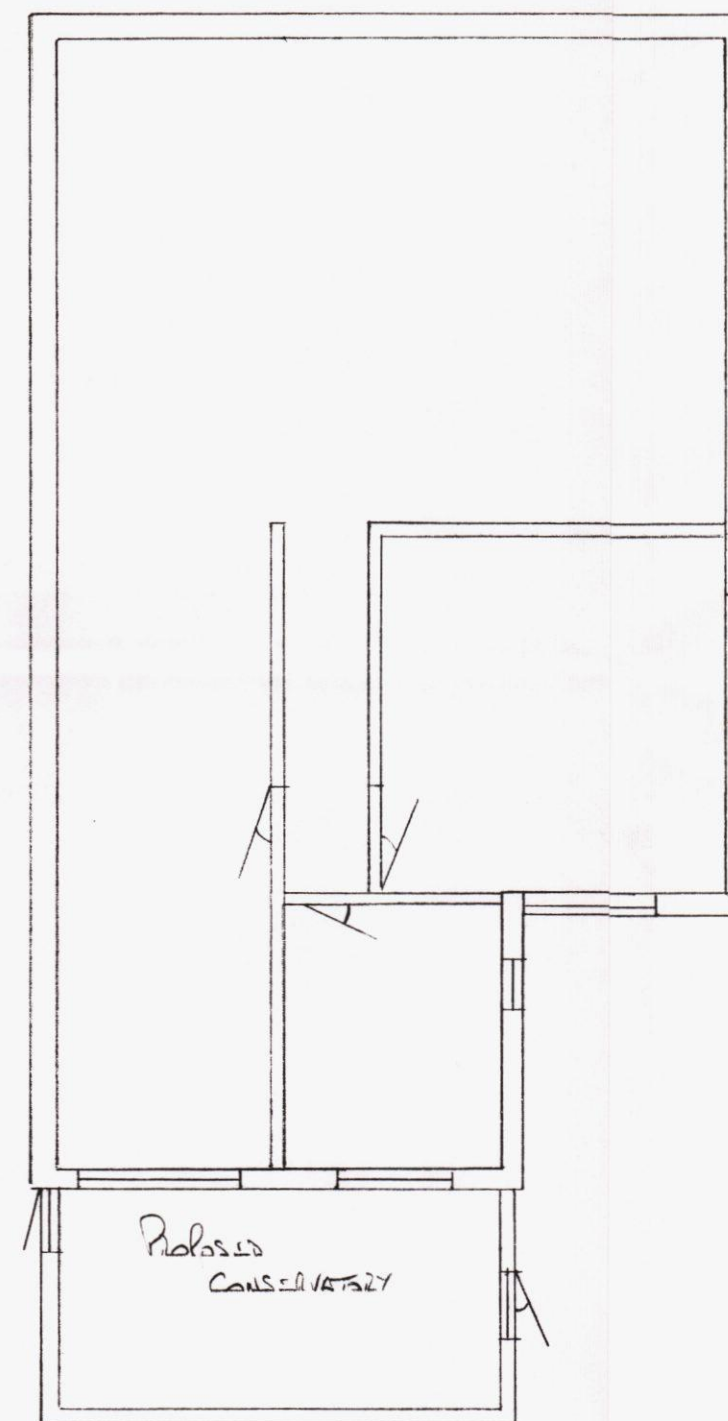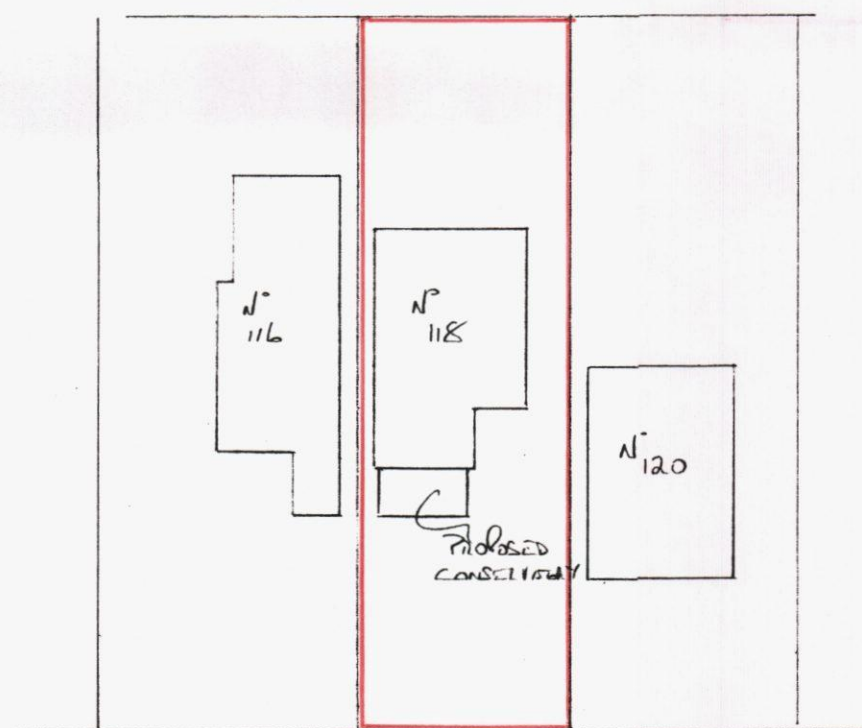

PROPOSED CONSERVATORY
 MR. MRS. RYLAND
 118 HAVANT RD
 HAYLING ISLAND
 N° 118
 DATE 19.07.14
 SCALE 1/100 - 1/500