




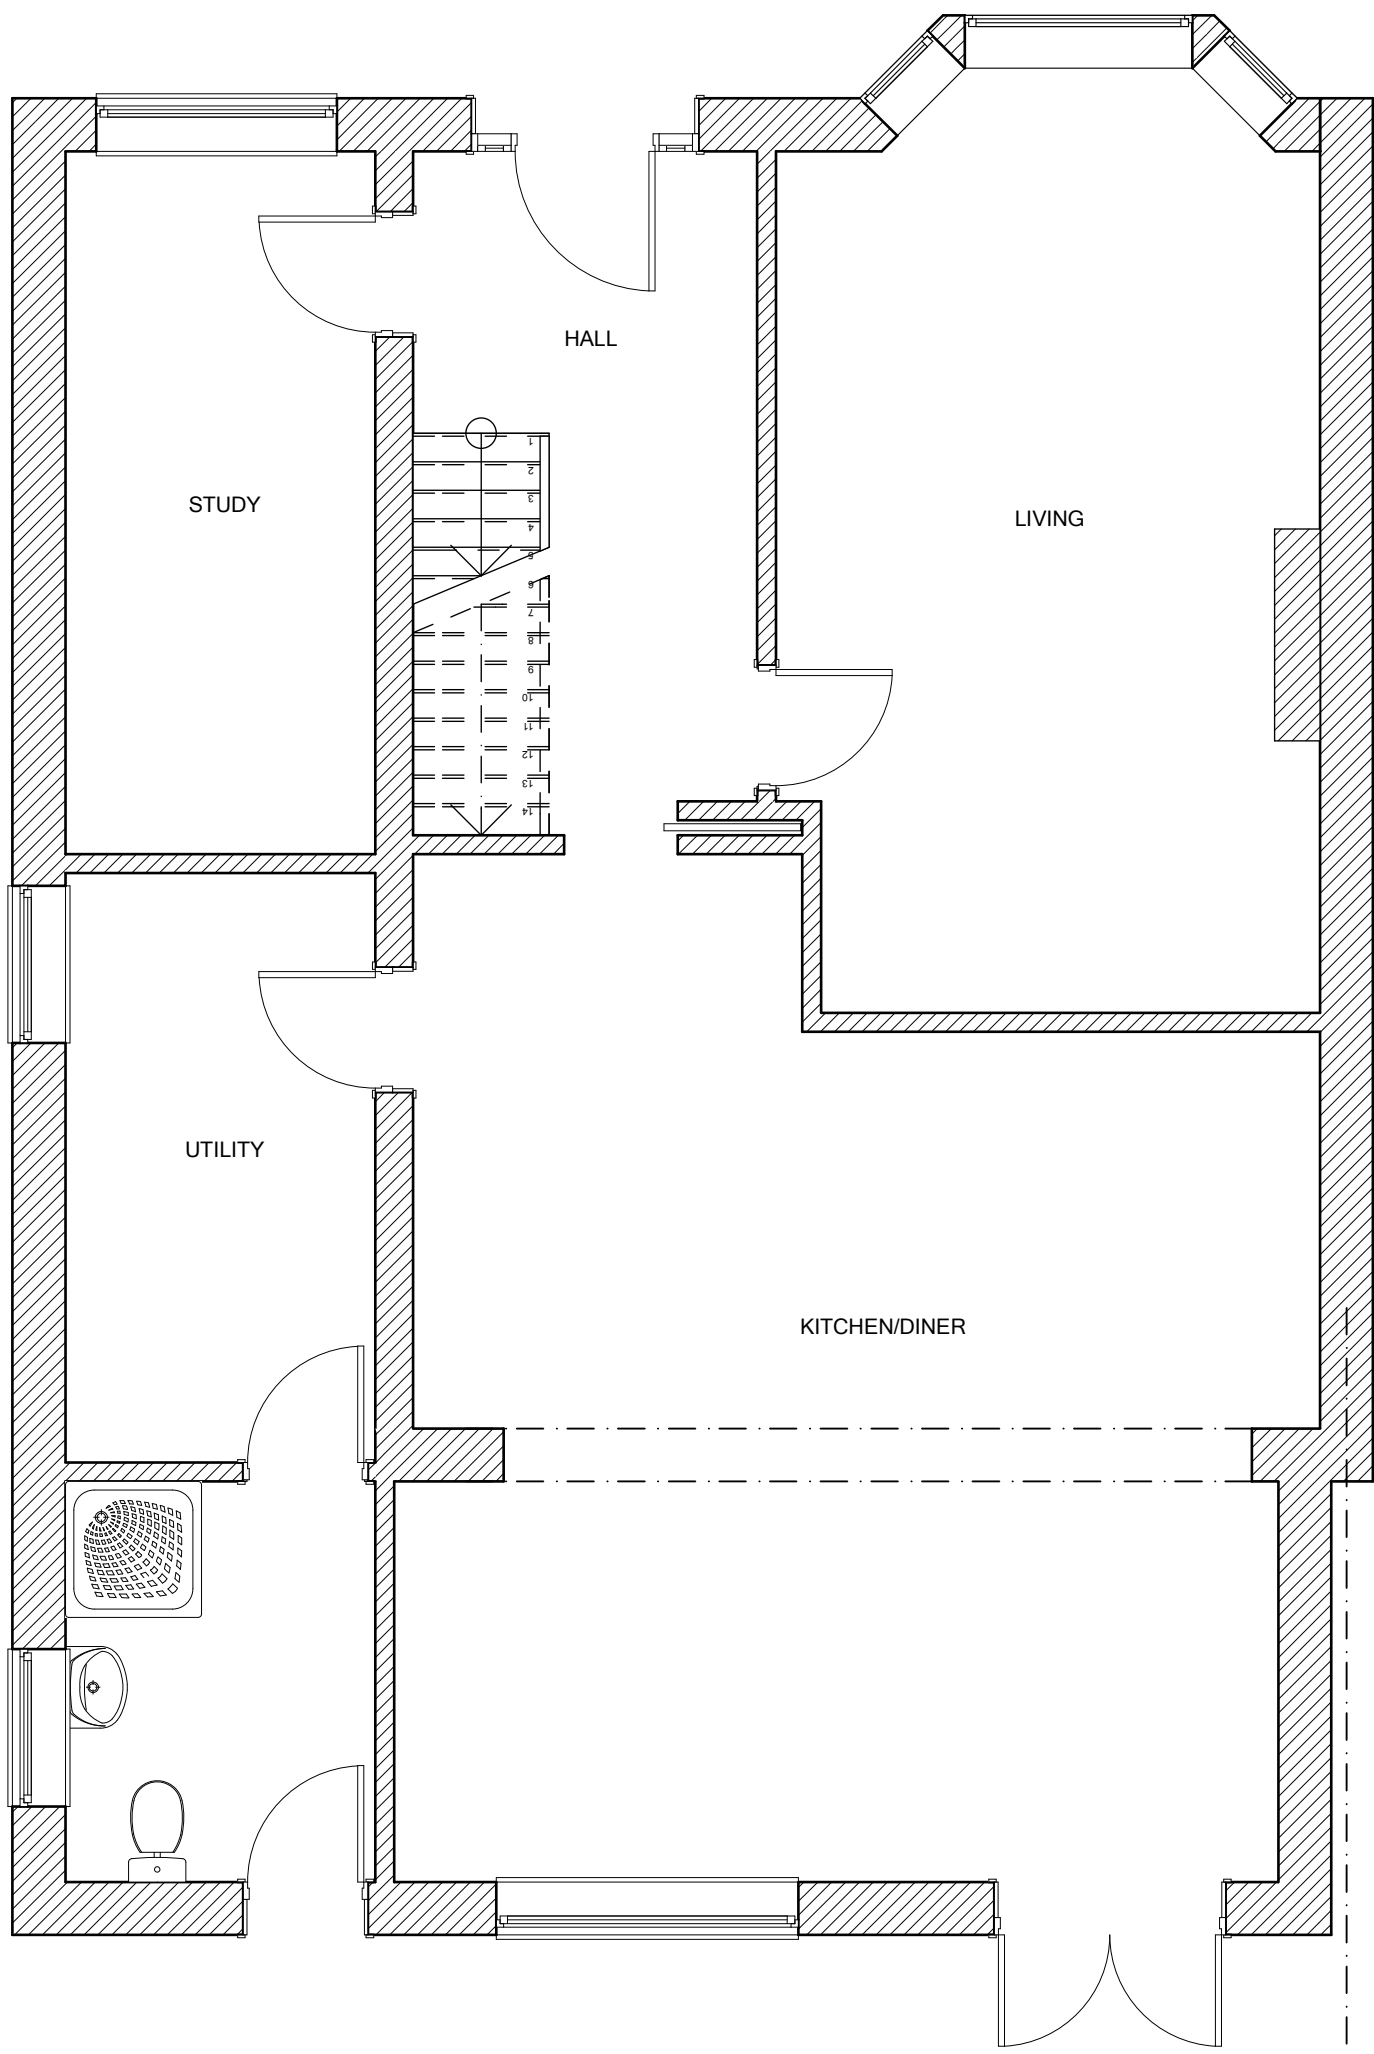

EXISTING
GROUND FLOOR
SCALE 1:50

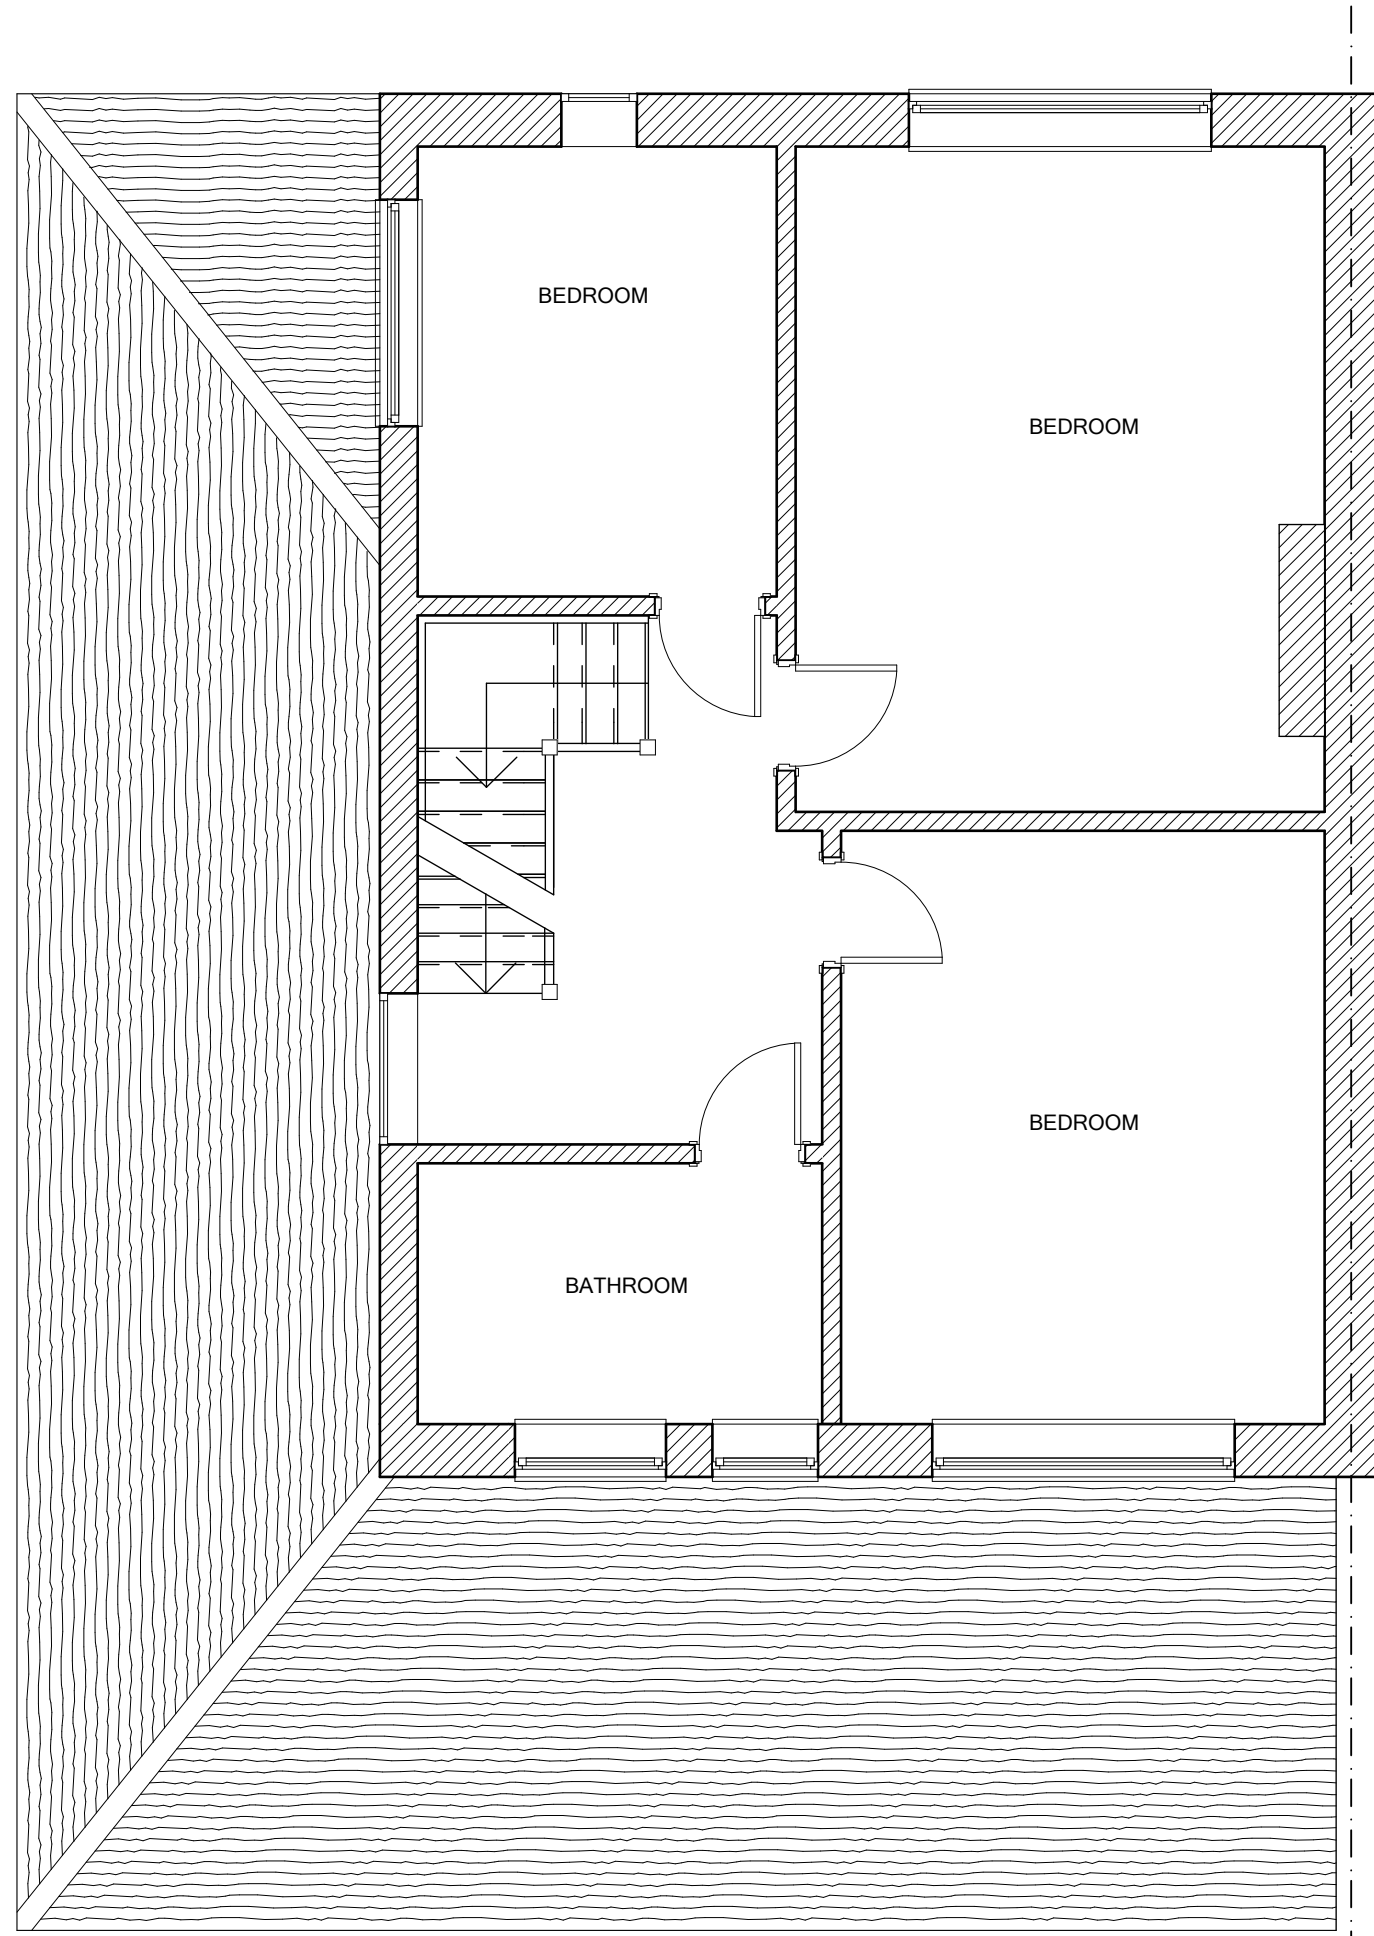

EXISTING FIRST
FLOOR
SCALE 1:50

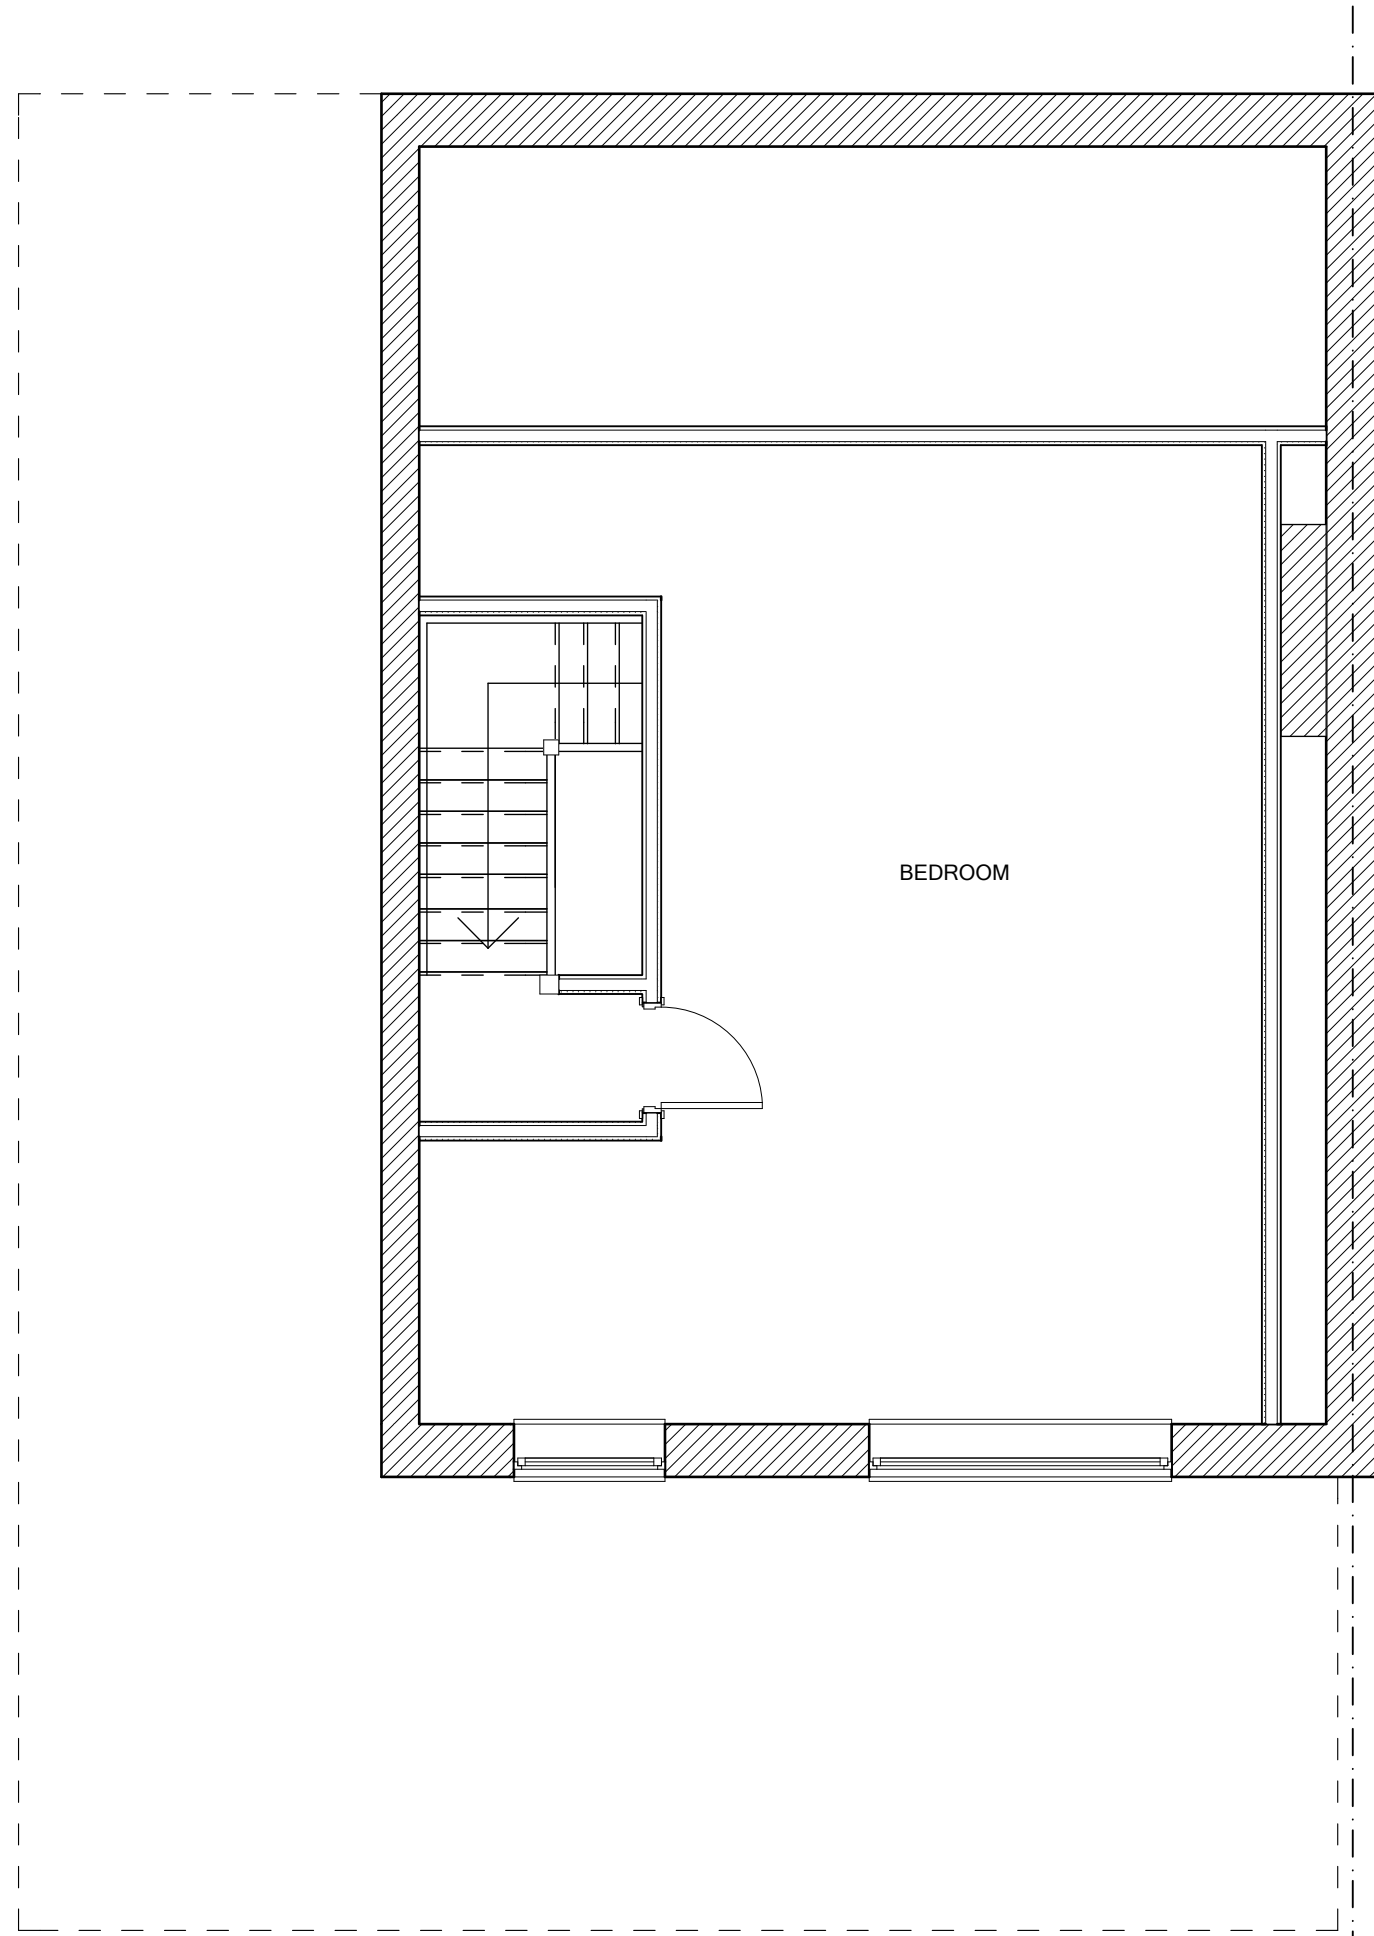

EXISTING ATTIC
FLOOR
SCALE 1:50



1:50 SCALE BAR



EXISTING
FRONT
ELEVATION
SCALE 1:50



EXISTING REAR
ELEVATION
SCALE 1:50



EXISTING SIDE
ELEVATION
SCALE 1:50

Revision	Code	Date
Revision History		
Revision	Code	Date

Drawing No. PL/GM/02

Job Title **200 The Dale**
Waterlooville
P07 5JB

Drawing Title

Drawing Status	
LABC	
Drawn by	Date
IL	Feb 2014
Scales	
1:50@A1 or as indicated	
Status	Revision