




PERSPECTIVE VIEW FROM EAST

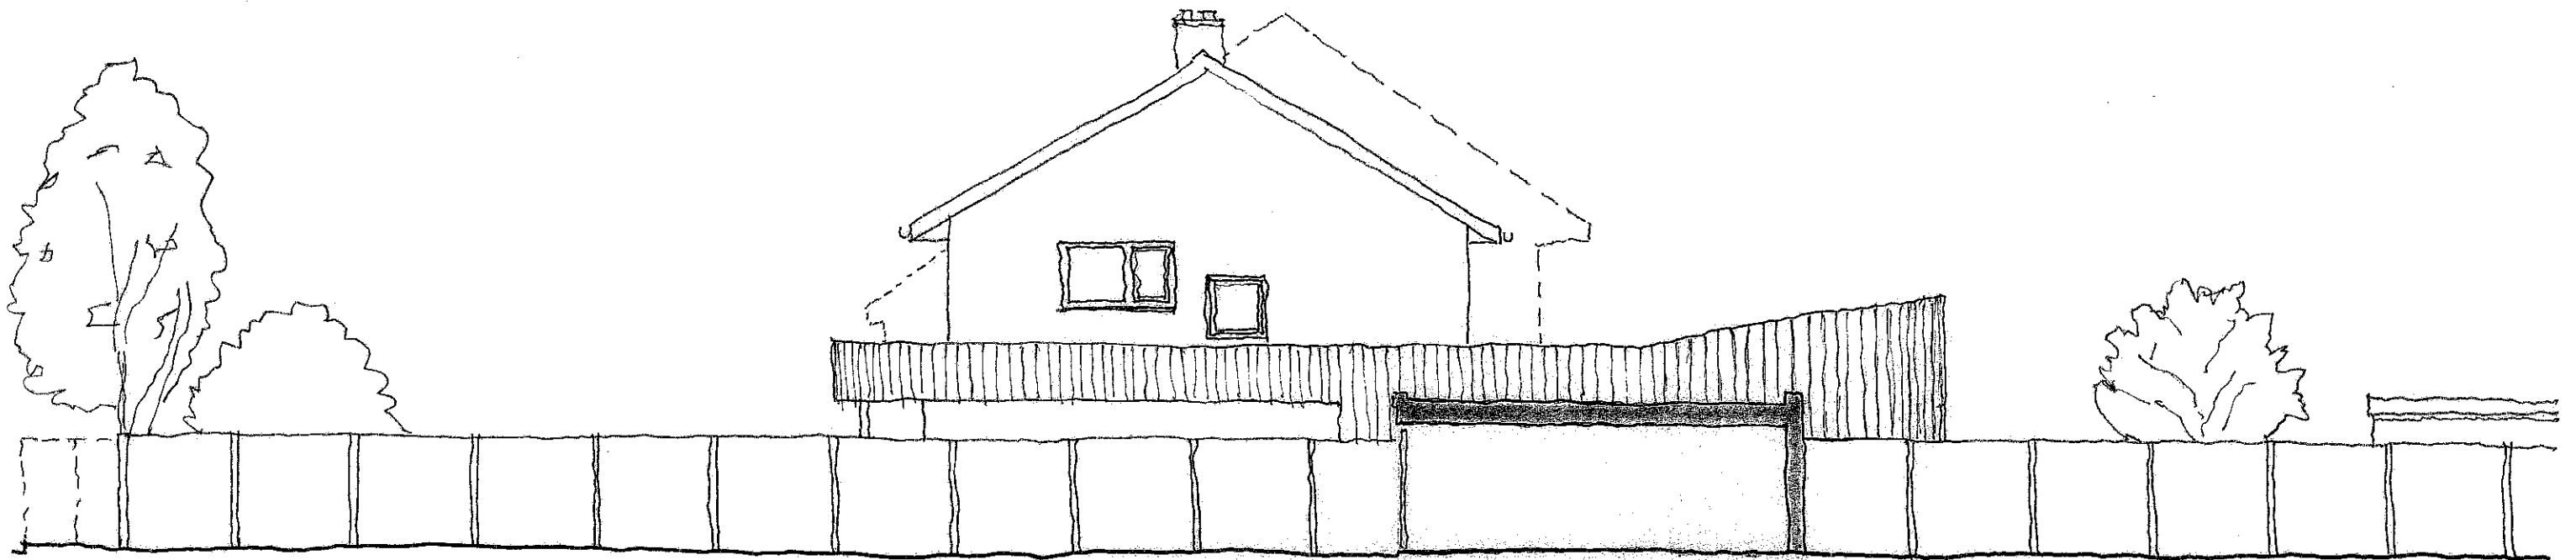

NORTH - SIDE ELEVATION - PROPOSED

TOD WAKEFIELD ARCHITECT
21 WEST ROAD, EMSWORTH,
HANTS PO10 7JT
Tel: 01243 389284 e-Mail: tod.wakefield@port.ac.uk ©

**TOD
WAKEFIELD**

REVISIONS:
A: REAR WALL TO GARAGE TO NO. 2 CORRECTED 28/4/15.

HIGHFIELD
2a Park Crescent
Emsworth
PO10 7JT

DRAWING NAME:

PLANNING DRAWING 1:100

JOB No: 66
DATE: APR 15

DRAWING No:

107 1A

Revision: