
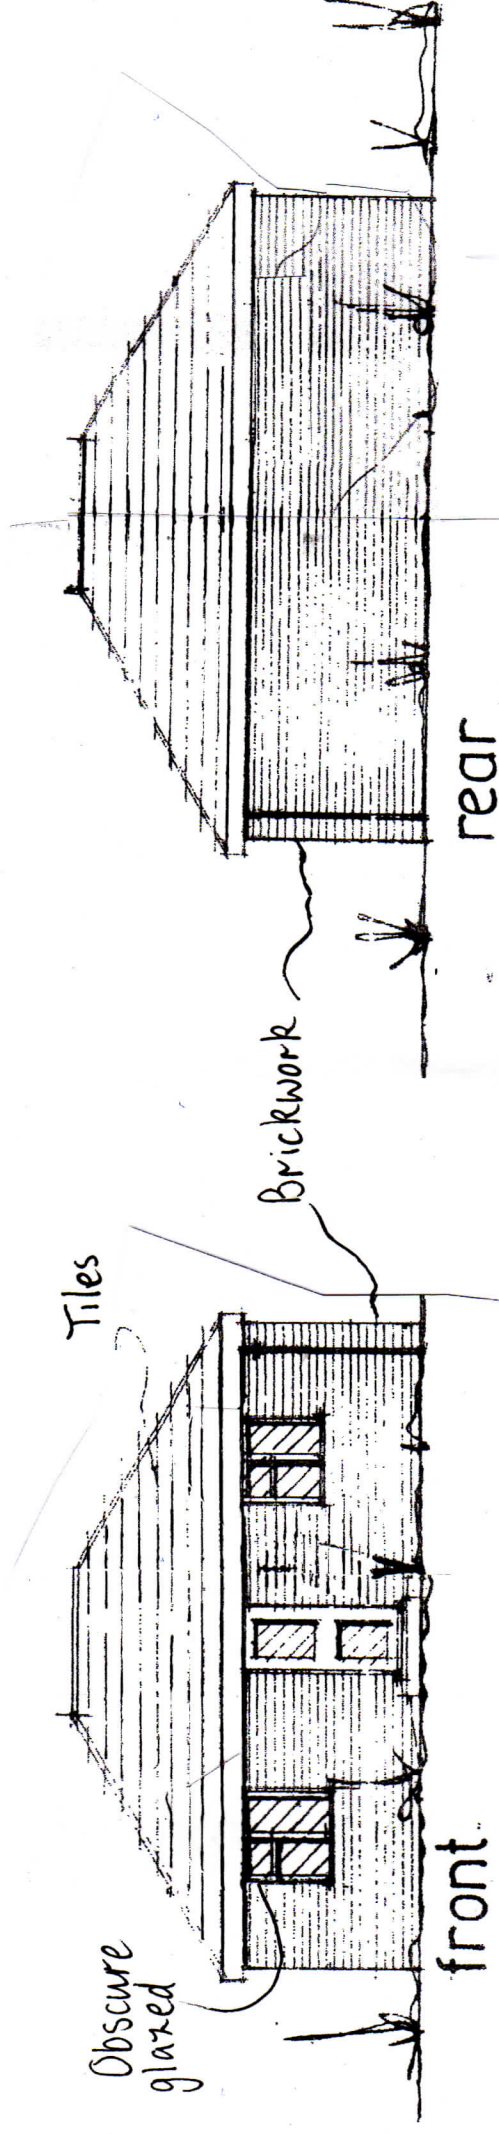


Proposed One Bedroom Bungalow

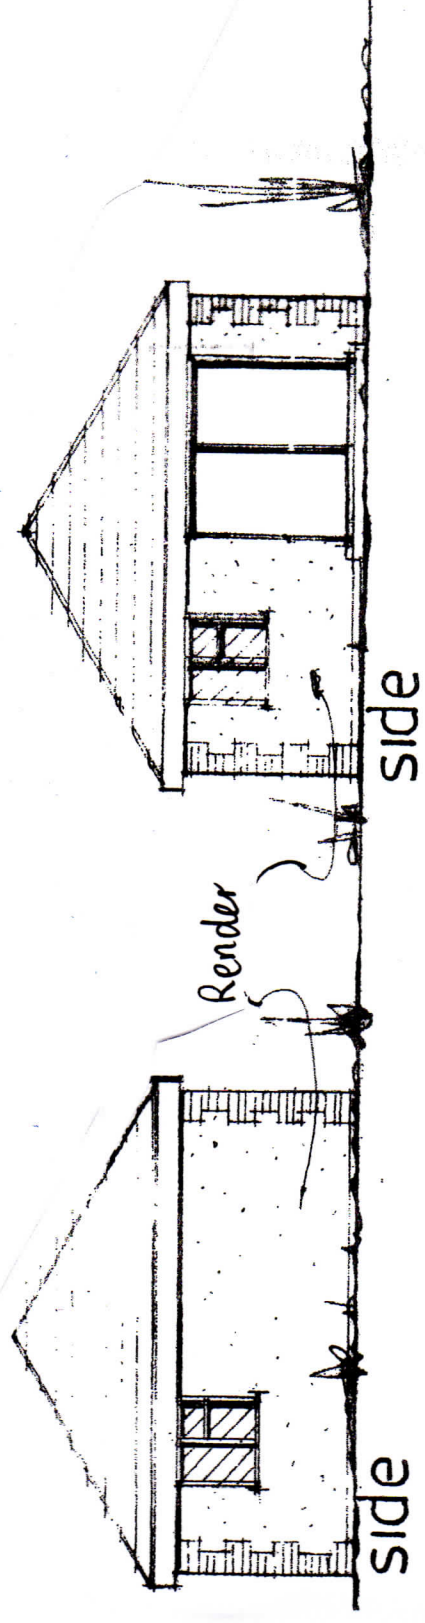

Proposed Elevations

Scale 1:100 (A3)

Drawing - 2014/003