
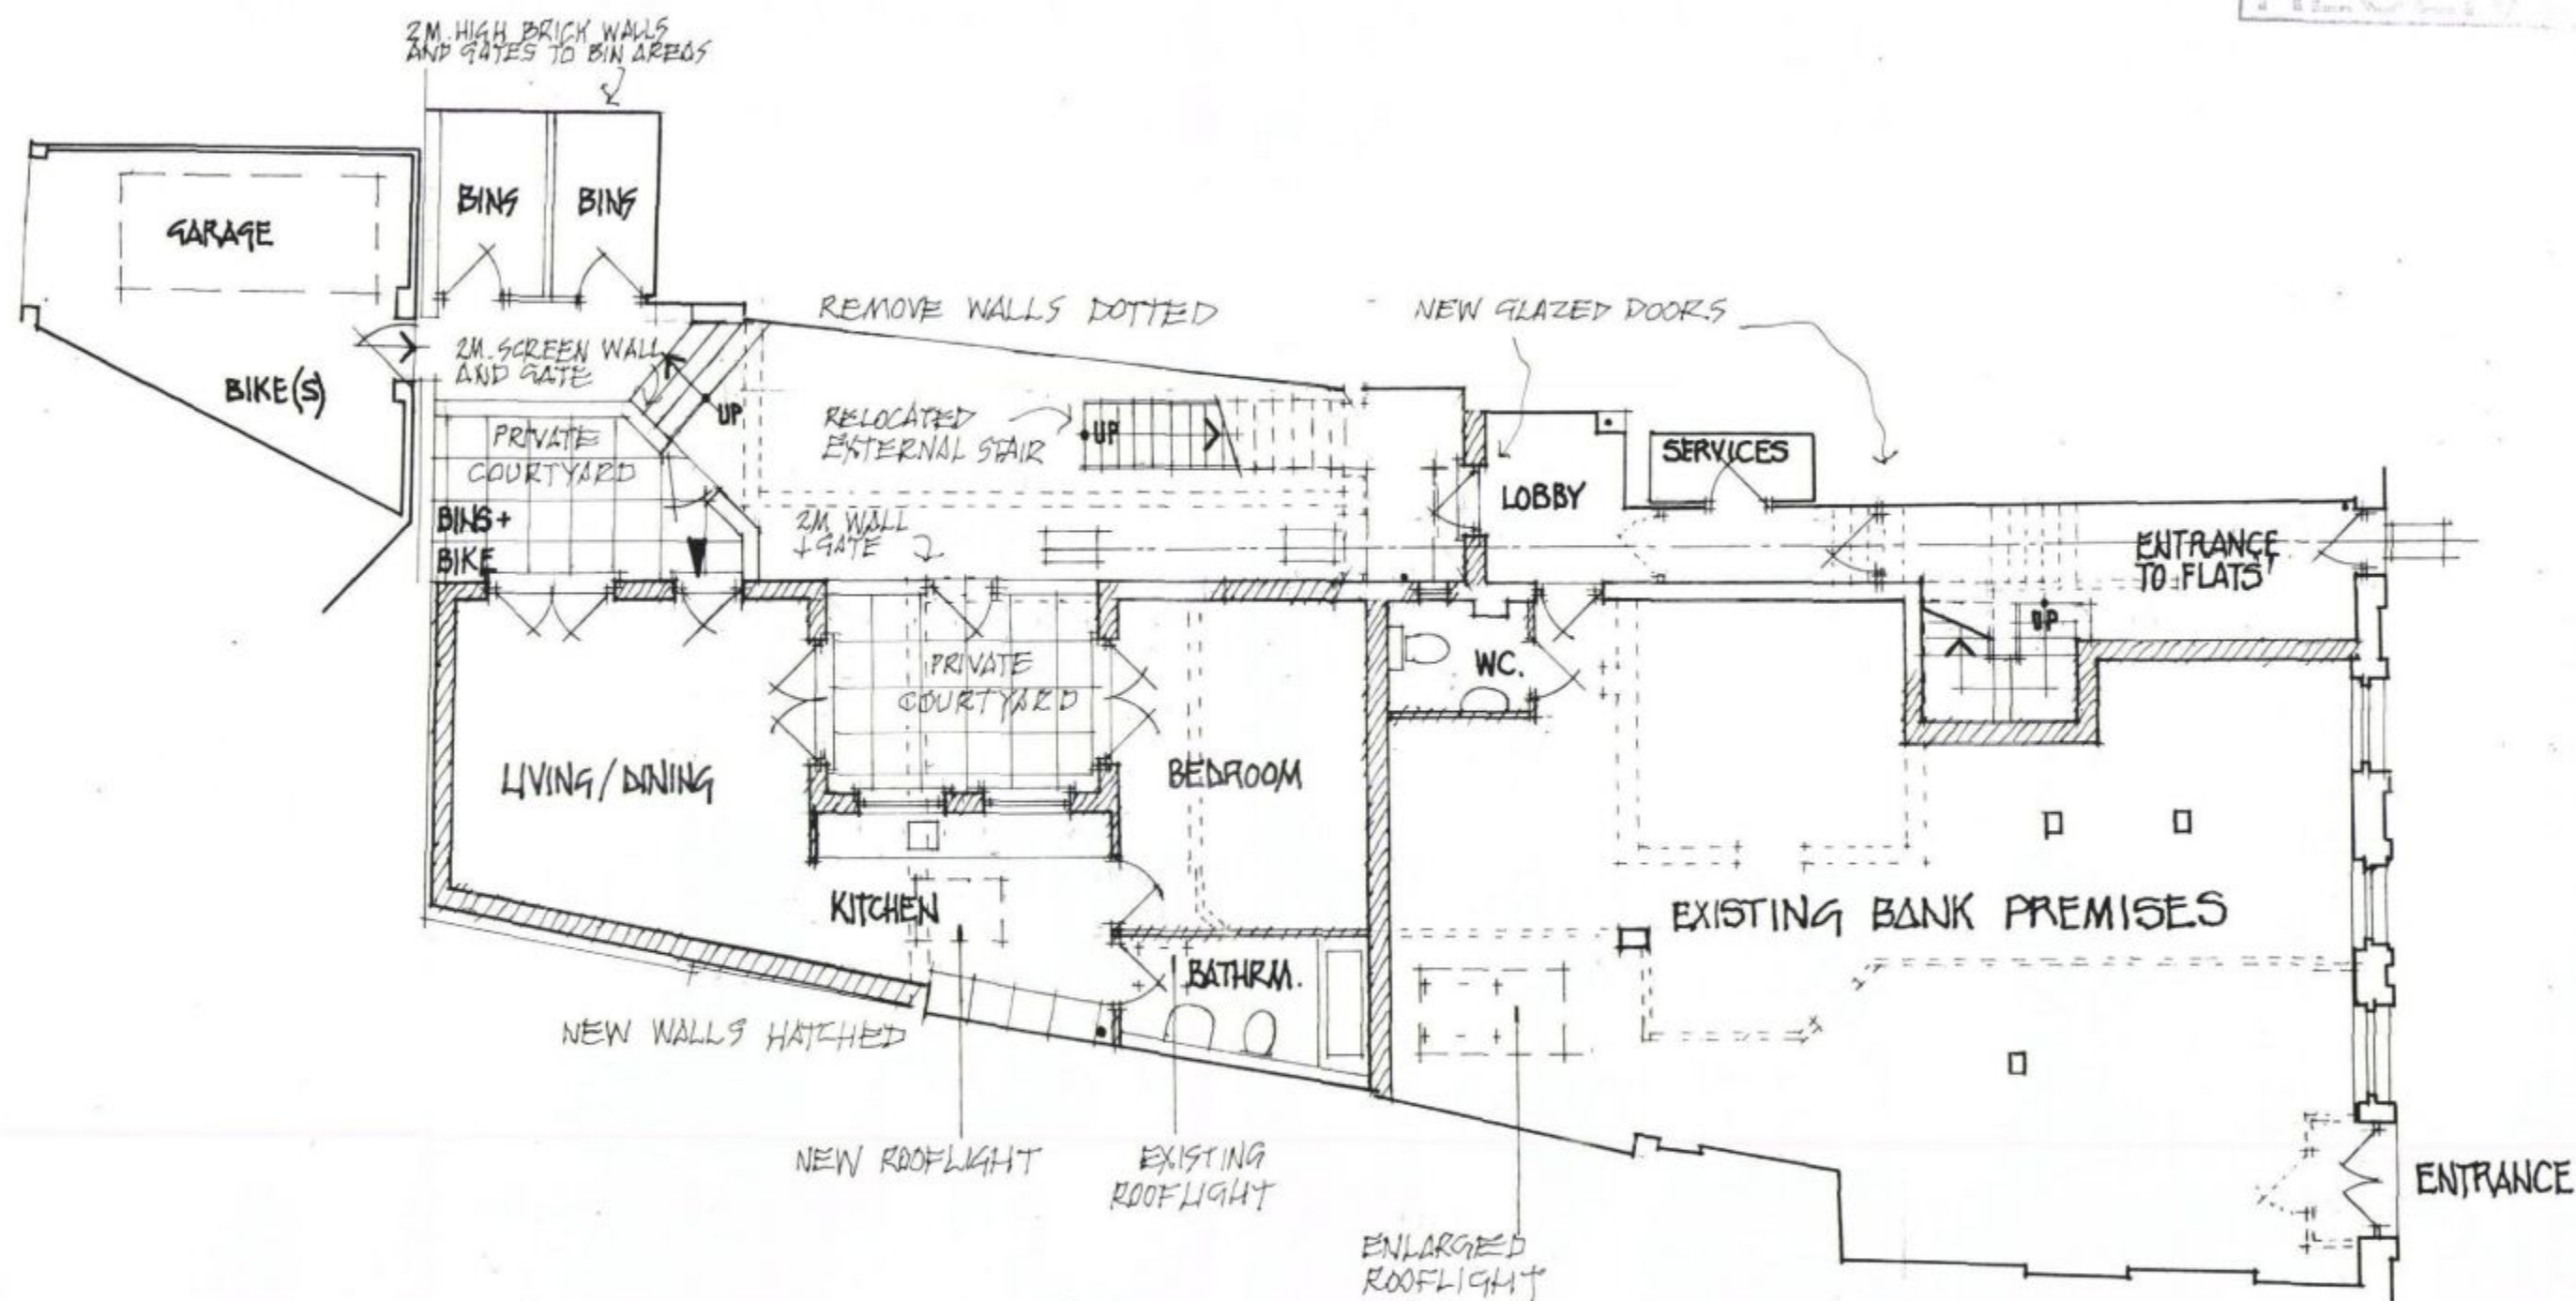


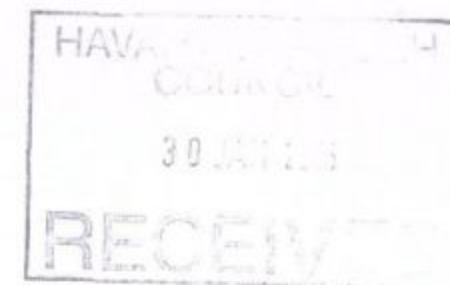

PROPOSED ALTERATIONS / GROUND FLOOR
 30, HIGH STREET. EMSWORTH. HANTS.
 GRAHAM NICOLLS LTD. BUILDING DESIGN + TECHNOLOGY. TEL/07990 522709

SCALE / 1:100 @ A3
 DATE / 07.07.2014
 DWG. No / 021210/TP.2/12