
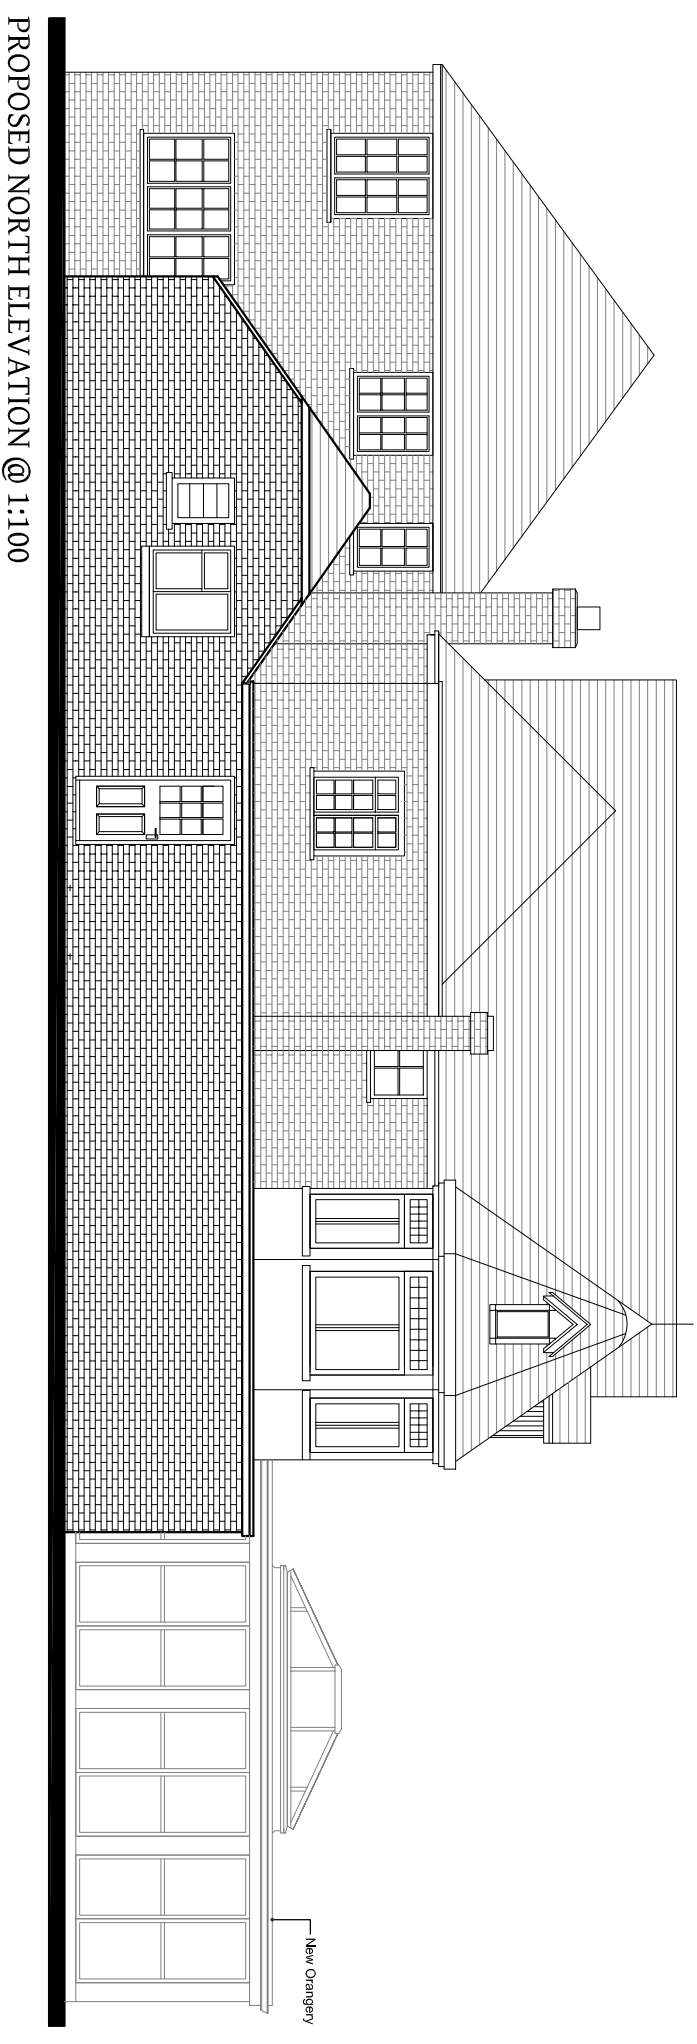
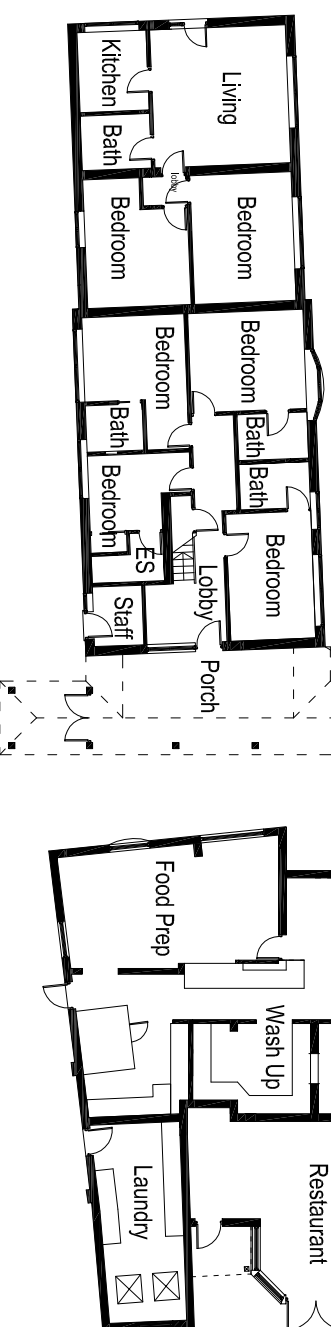
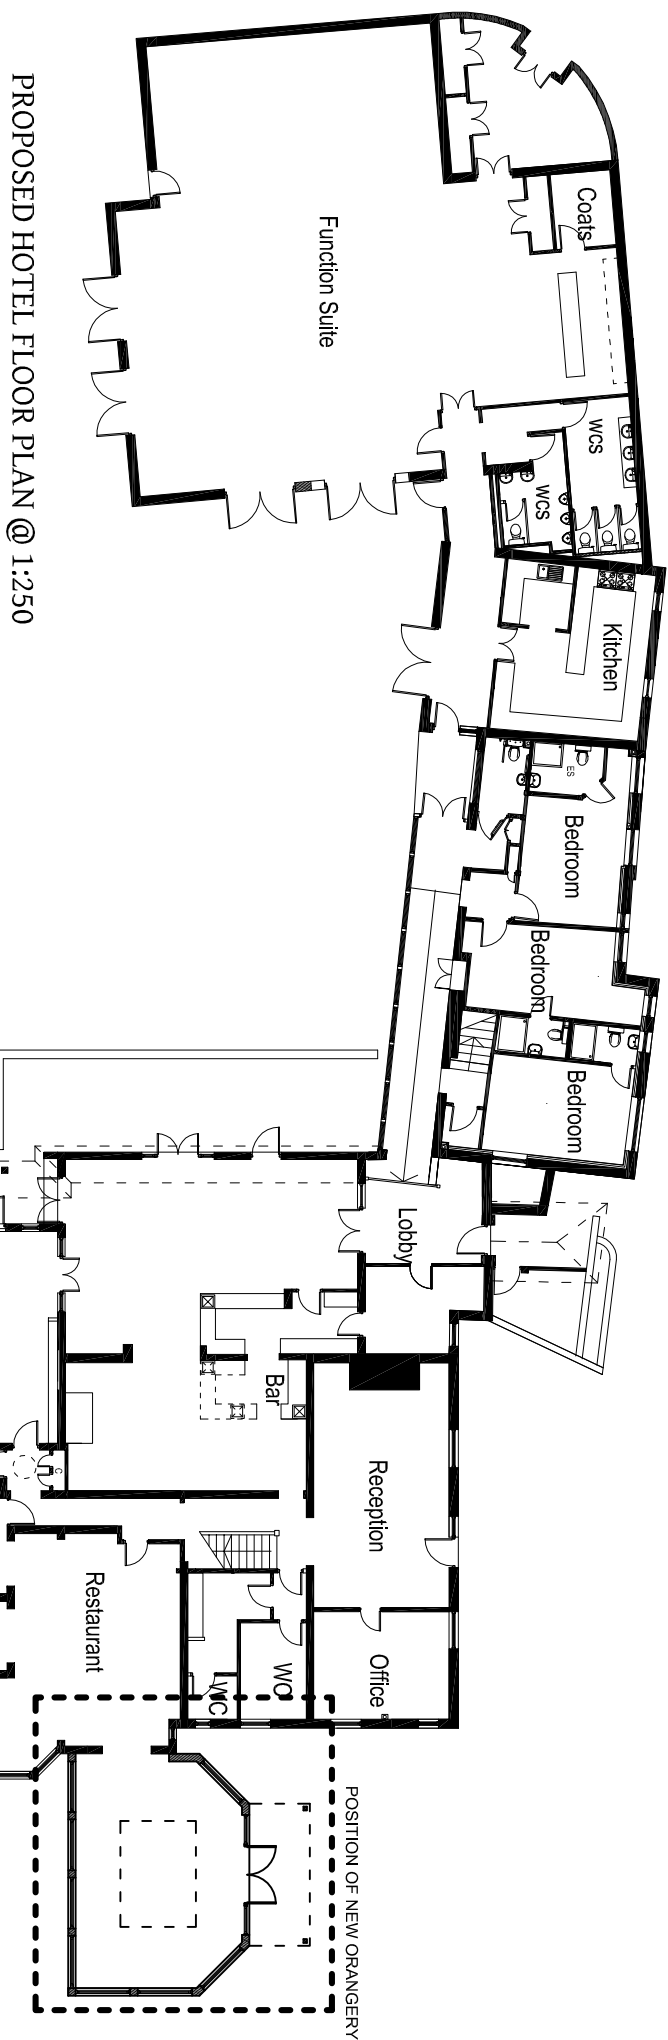
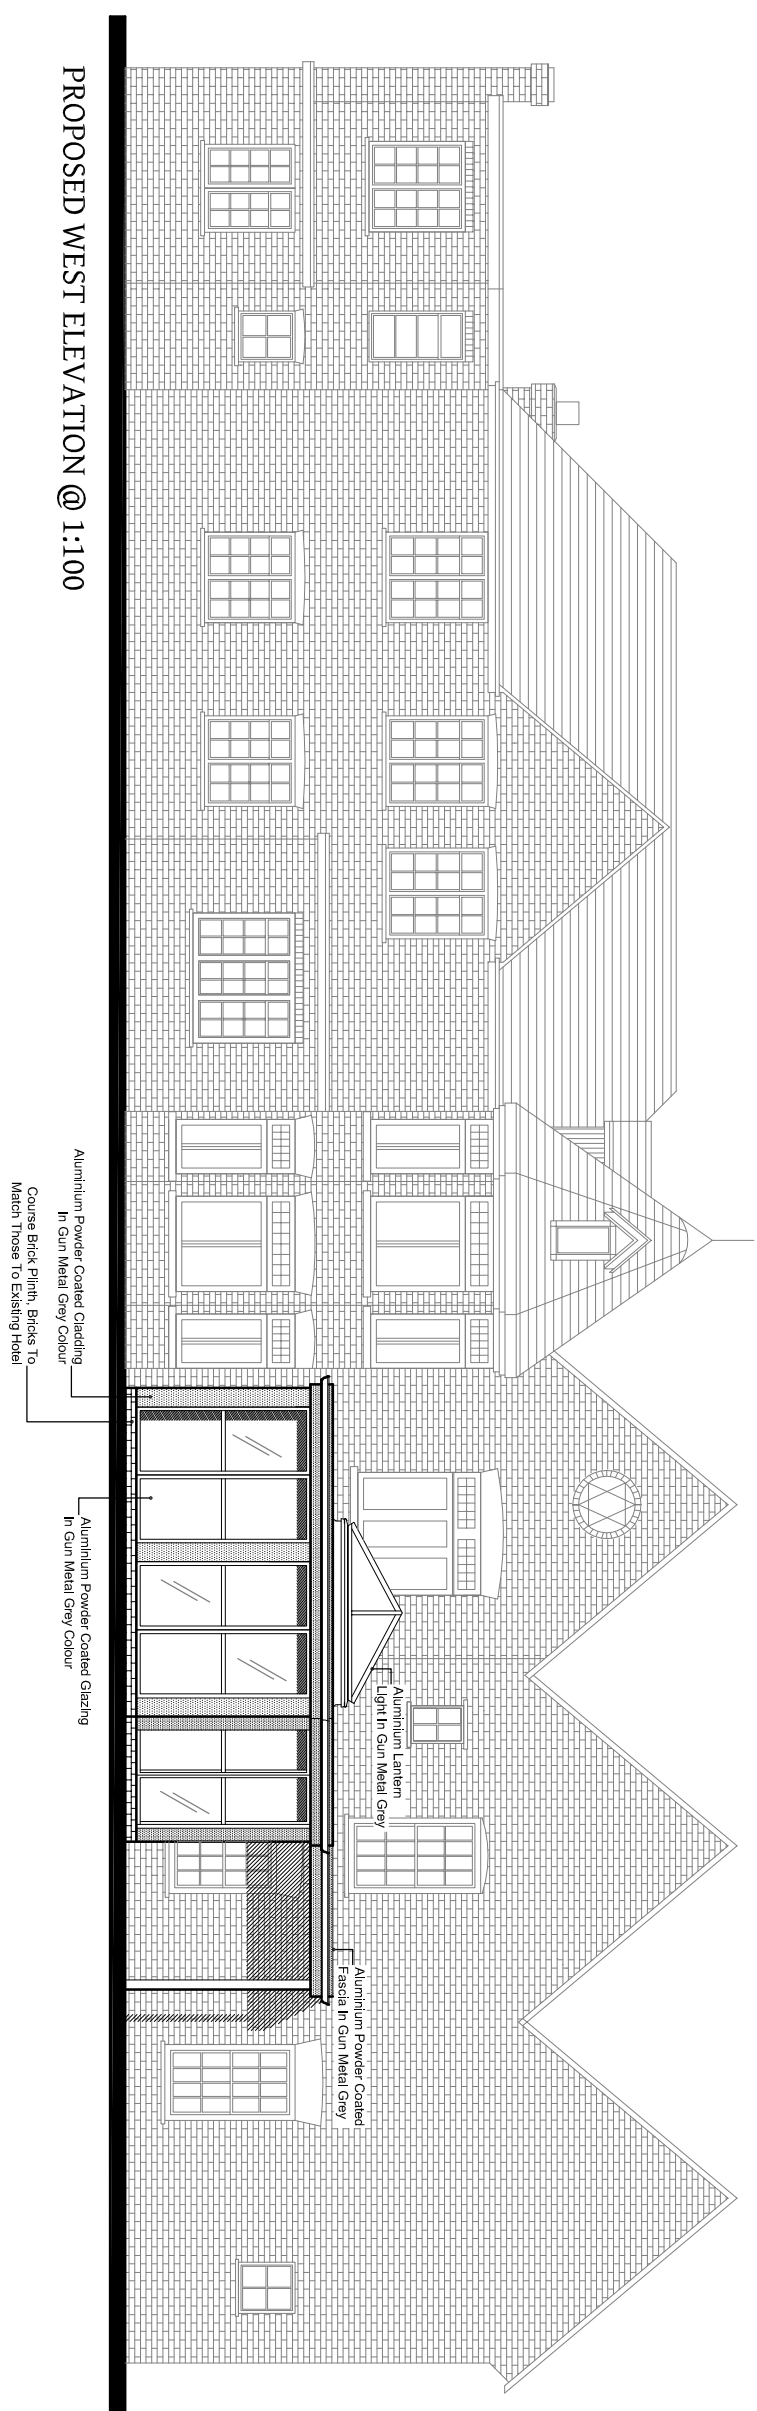
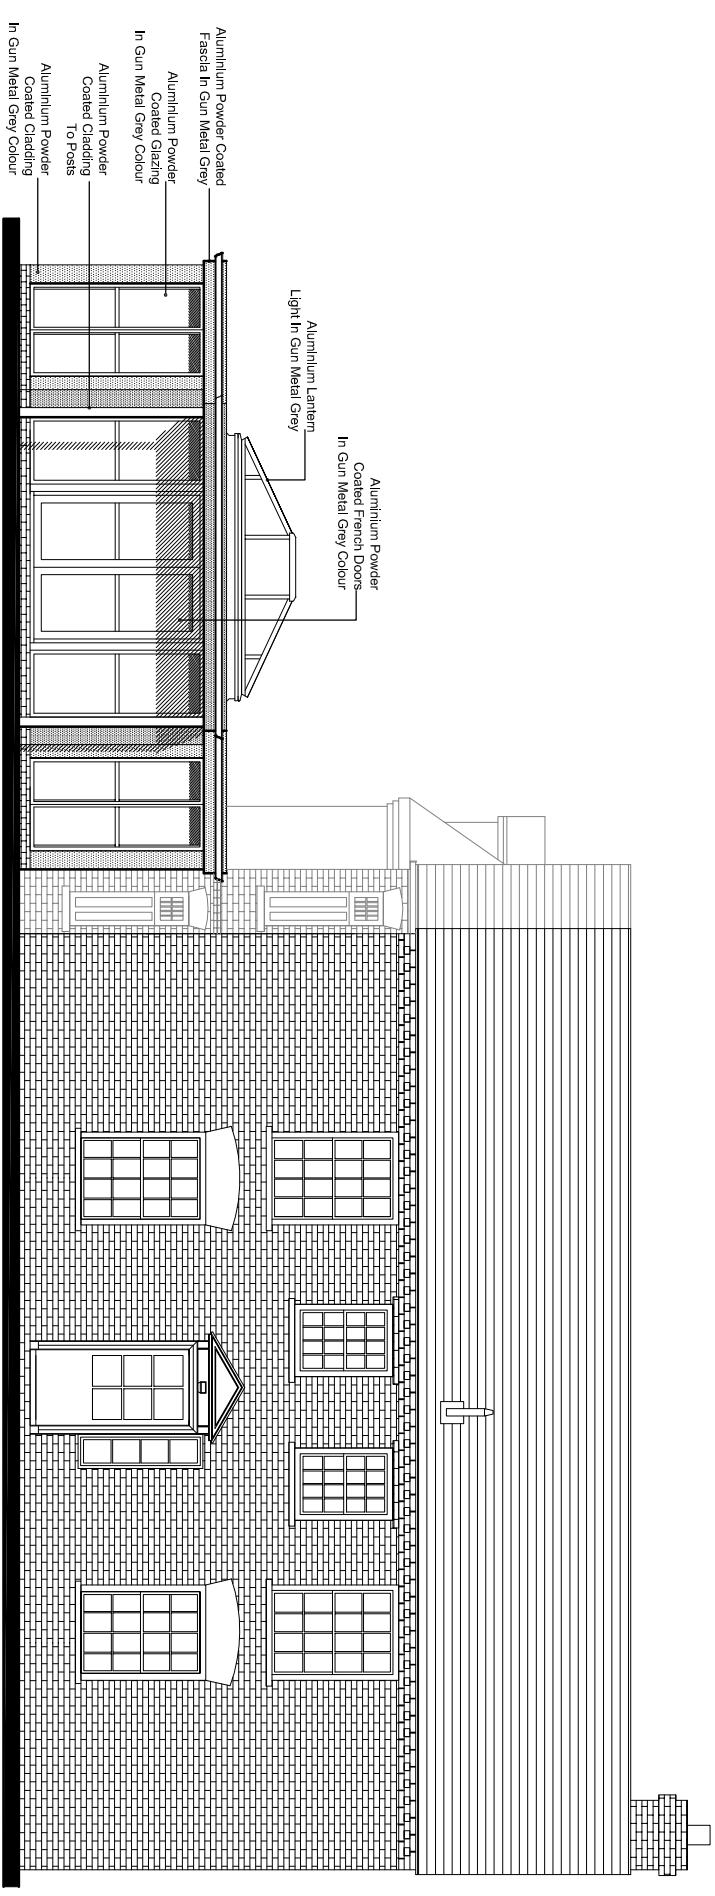
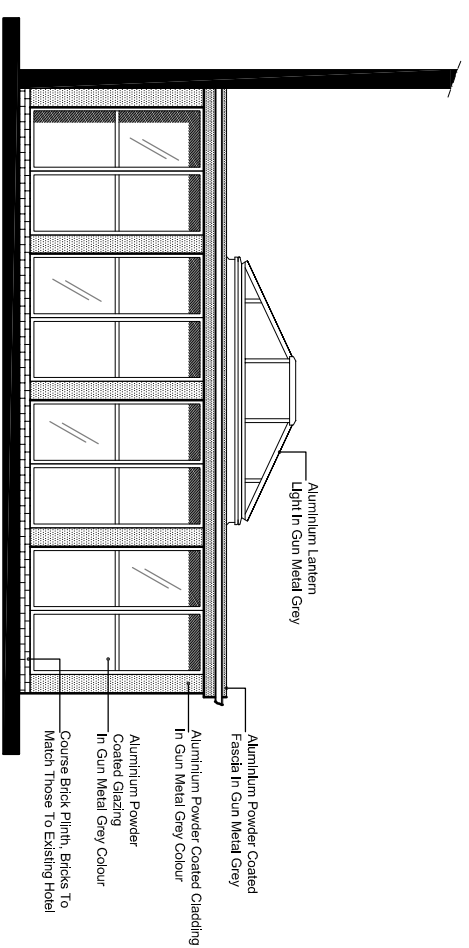
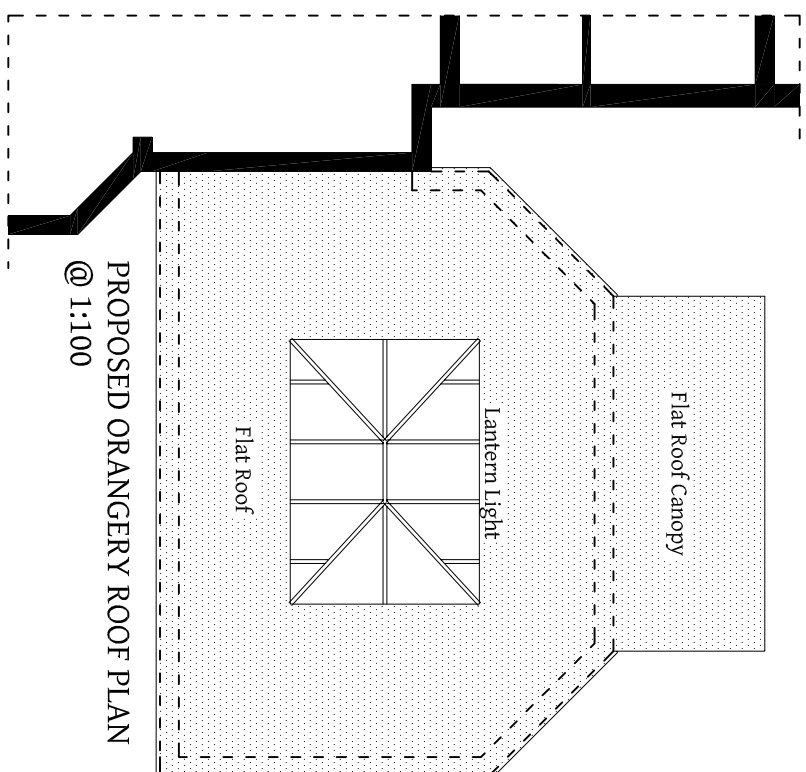


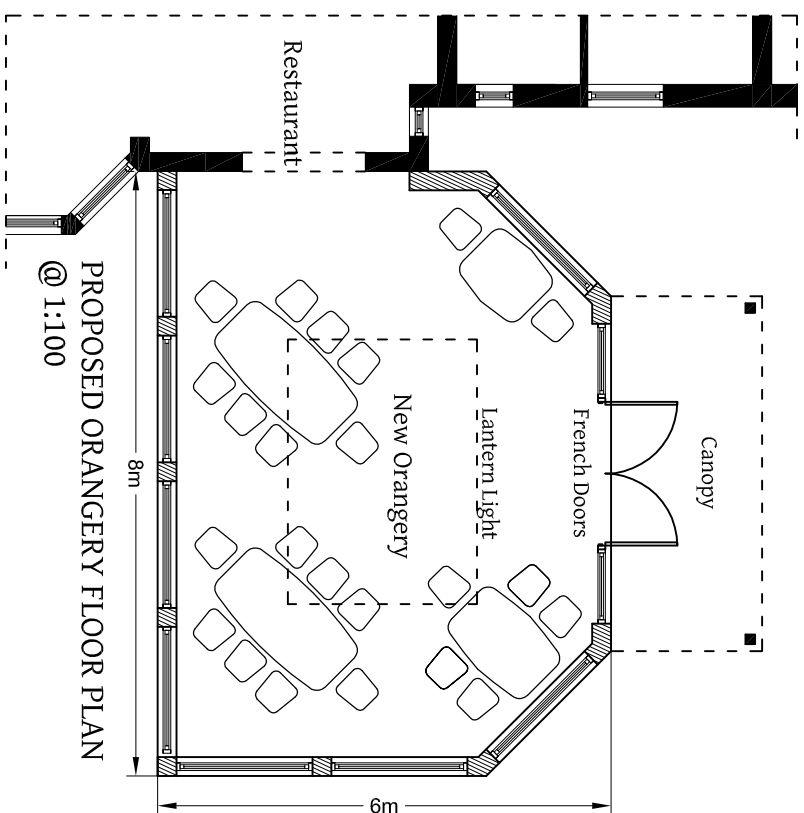

		GRAHAM ASH ARCHITECTS	
CLARIBERD ARCHITECTS TOWN PLANNING CONSULTANTS		Graham Ash Architects Ltd 65 Leigh Road, Llandudley, Llandudno, Gwynedd, LL50 9DP Tel: 01248 862000 Fax: 01248 862005 EMAIL: info@grahamasharchitects.com WEBSITE: www.grahamasharchitects.com	
CLIENT: Mr K Boothroyd			
PROJECT: Proposed Orangery Newtown House Hotel Haying Island, PO11 0QR			
TITLE: Proposed Plans & Elevations			
DESIGNED BY: GA		DATE: 28-4-14	
SCALE: 1:100		PLOTTED: 28-4-14	
		REV: A	
SCALE @ 1:100			
PURNED OF ISSUE: ☒ information ☐ approval ☐ tender ☐ construction			
DWG. NO. 05:043:62		REV A	