


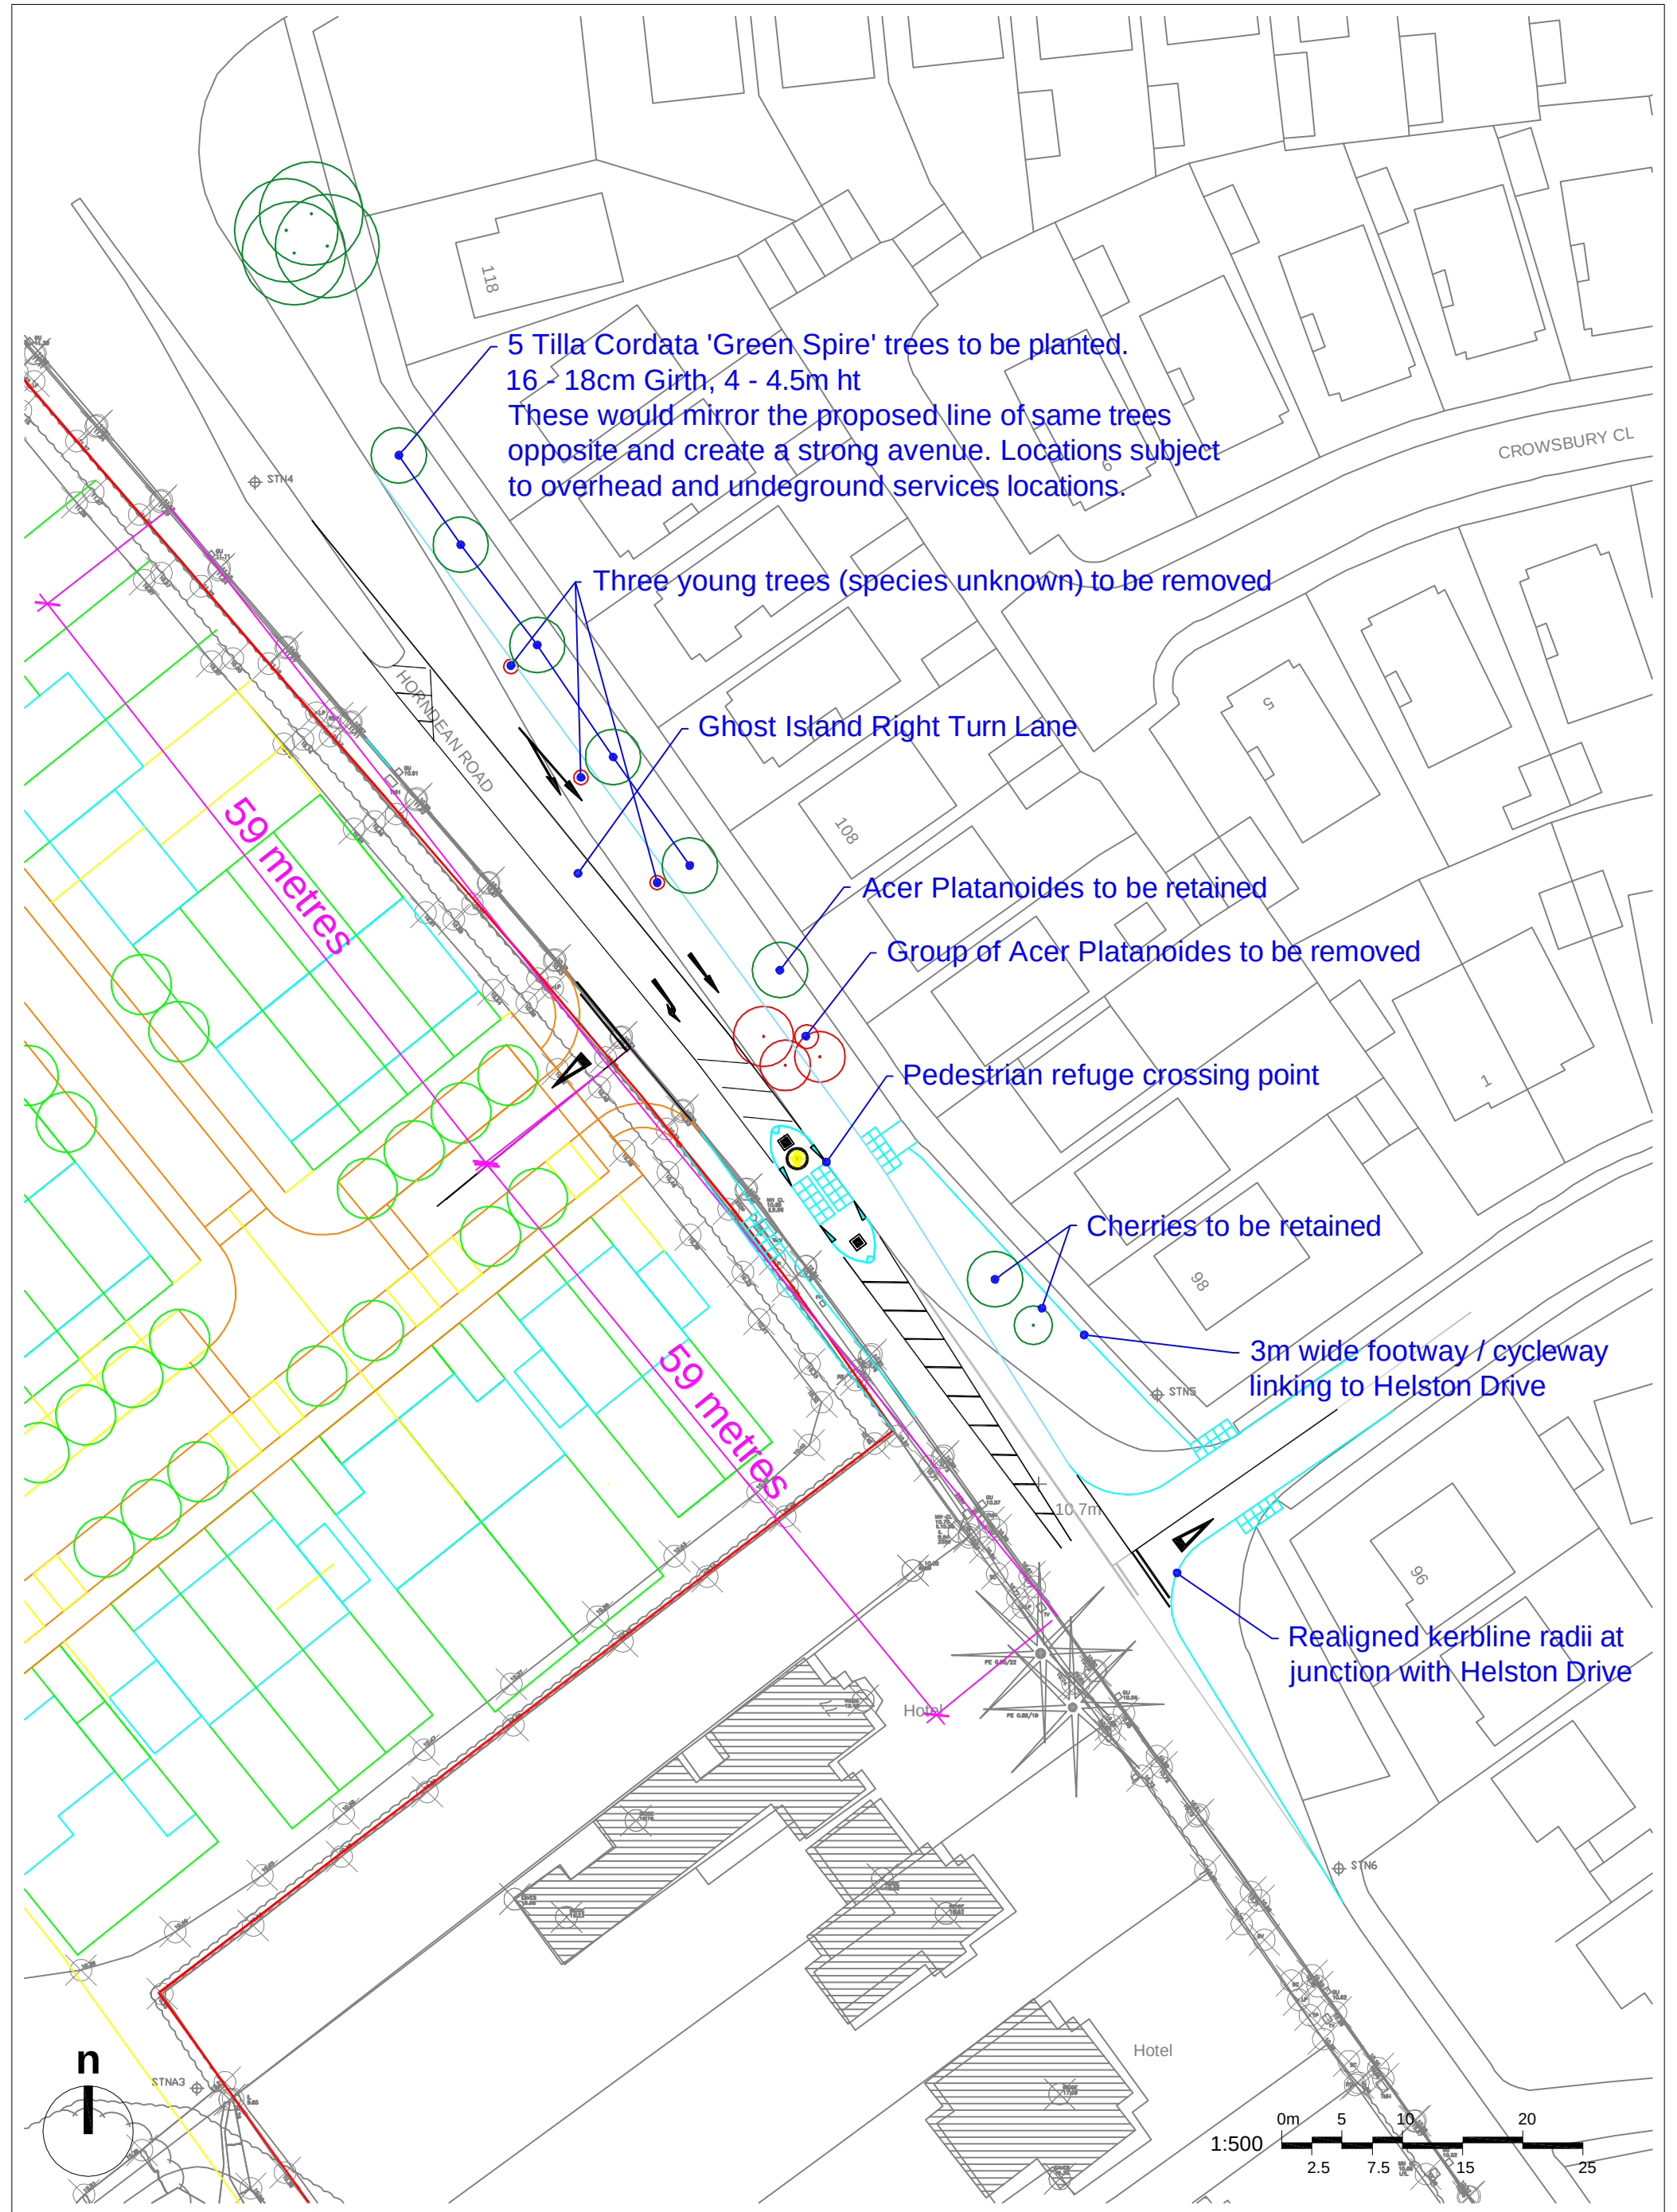

R2 10/11/14 INDICATIVE TREE LOCATIONS IN ACCORDANCE WITH TERRA FIRMA COMMENTS
R1 22/10/14 LAYOUT AMENDED IN ACCORDANCE WITH HAMPSHIRE COUNTY COUNCIL COMMENTS

rev.	date	description	drn	chk'd
			RLJ	APB
			RLJ	APB

NOTES Do not scale from this drawing, use figured dimensions only. All dimensions to be checked on site. All drawings to be read in conjunction with other contract documentation. Any discrepancies to be reported to the Contract Administrator before any work

client: Chidden Farms
project: Land West of Horndean Road, Emsworth

dwg title: **Indicative Access & Visibility Splay - Horndean Road**

discipline	drawn	chk'd	date	scale @ A3
TRANSPORT PLANNING	APB	--	11.08.14	1:500
project no. V4108DW006	dwg no. TB 002	rev. D2	status.	

BIDWELLS

Saxon house
27 Duke Street
Chelmsford CM1 1HT
t: 01245 250998
f: 01245 251214
bidwells.co.uk