
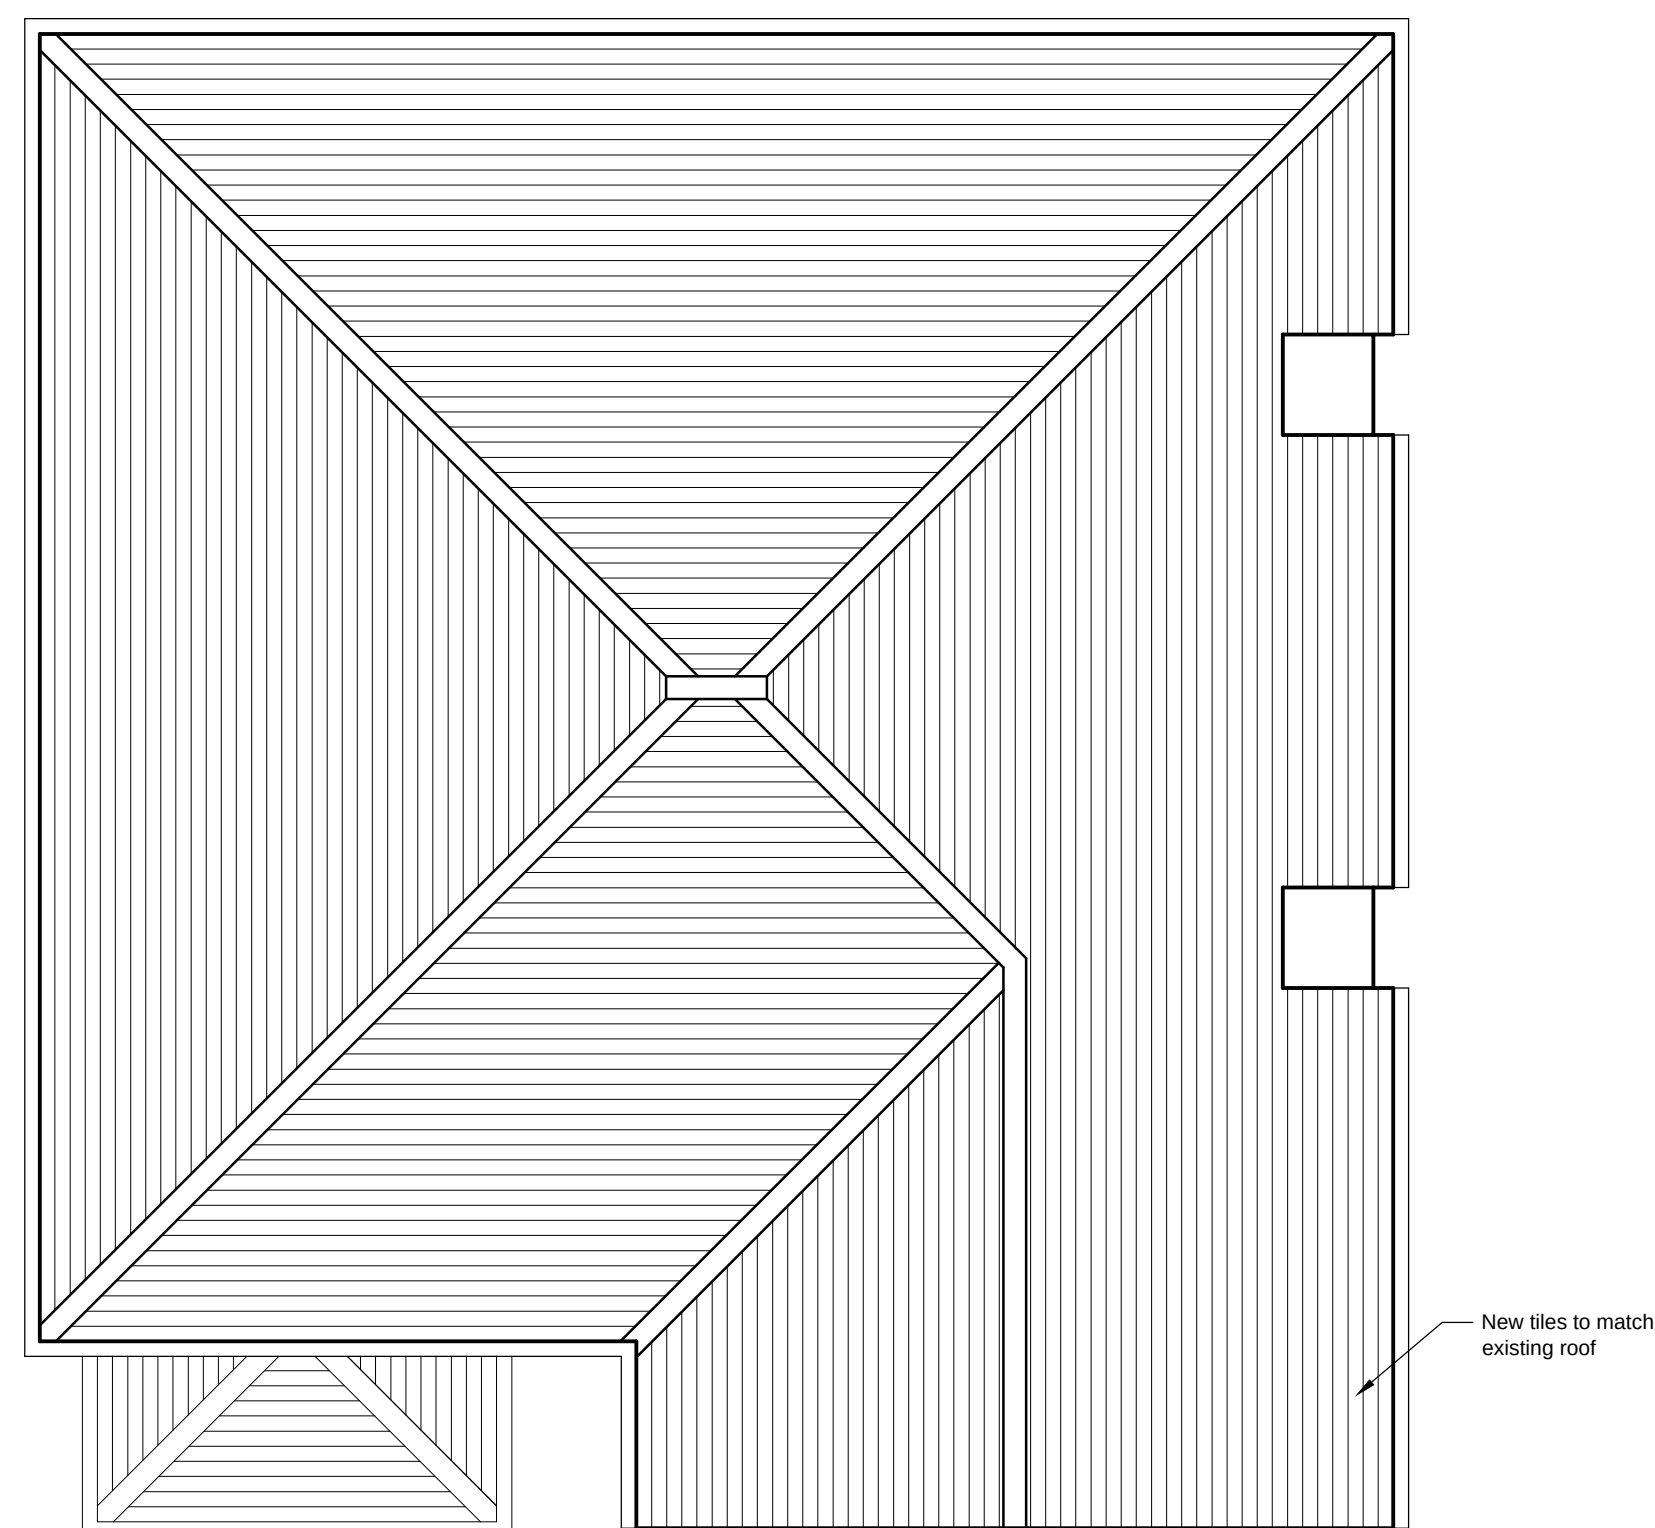
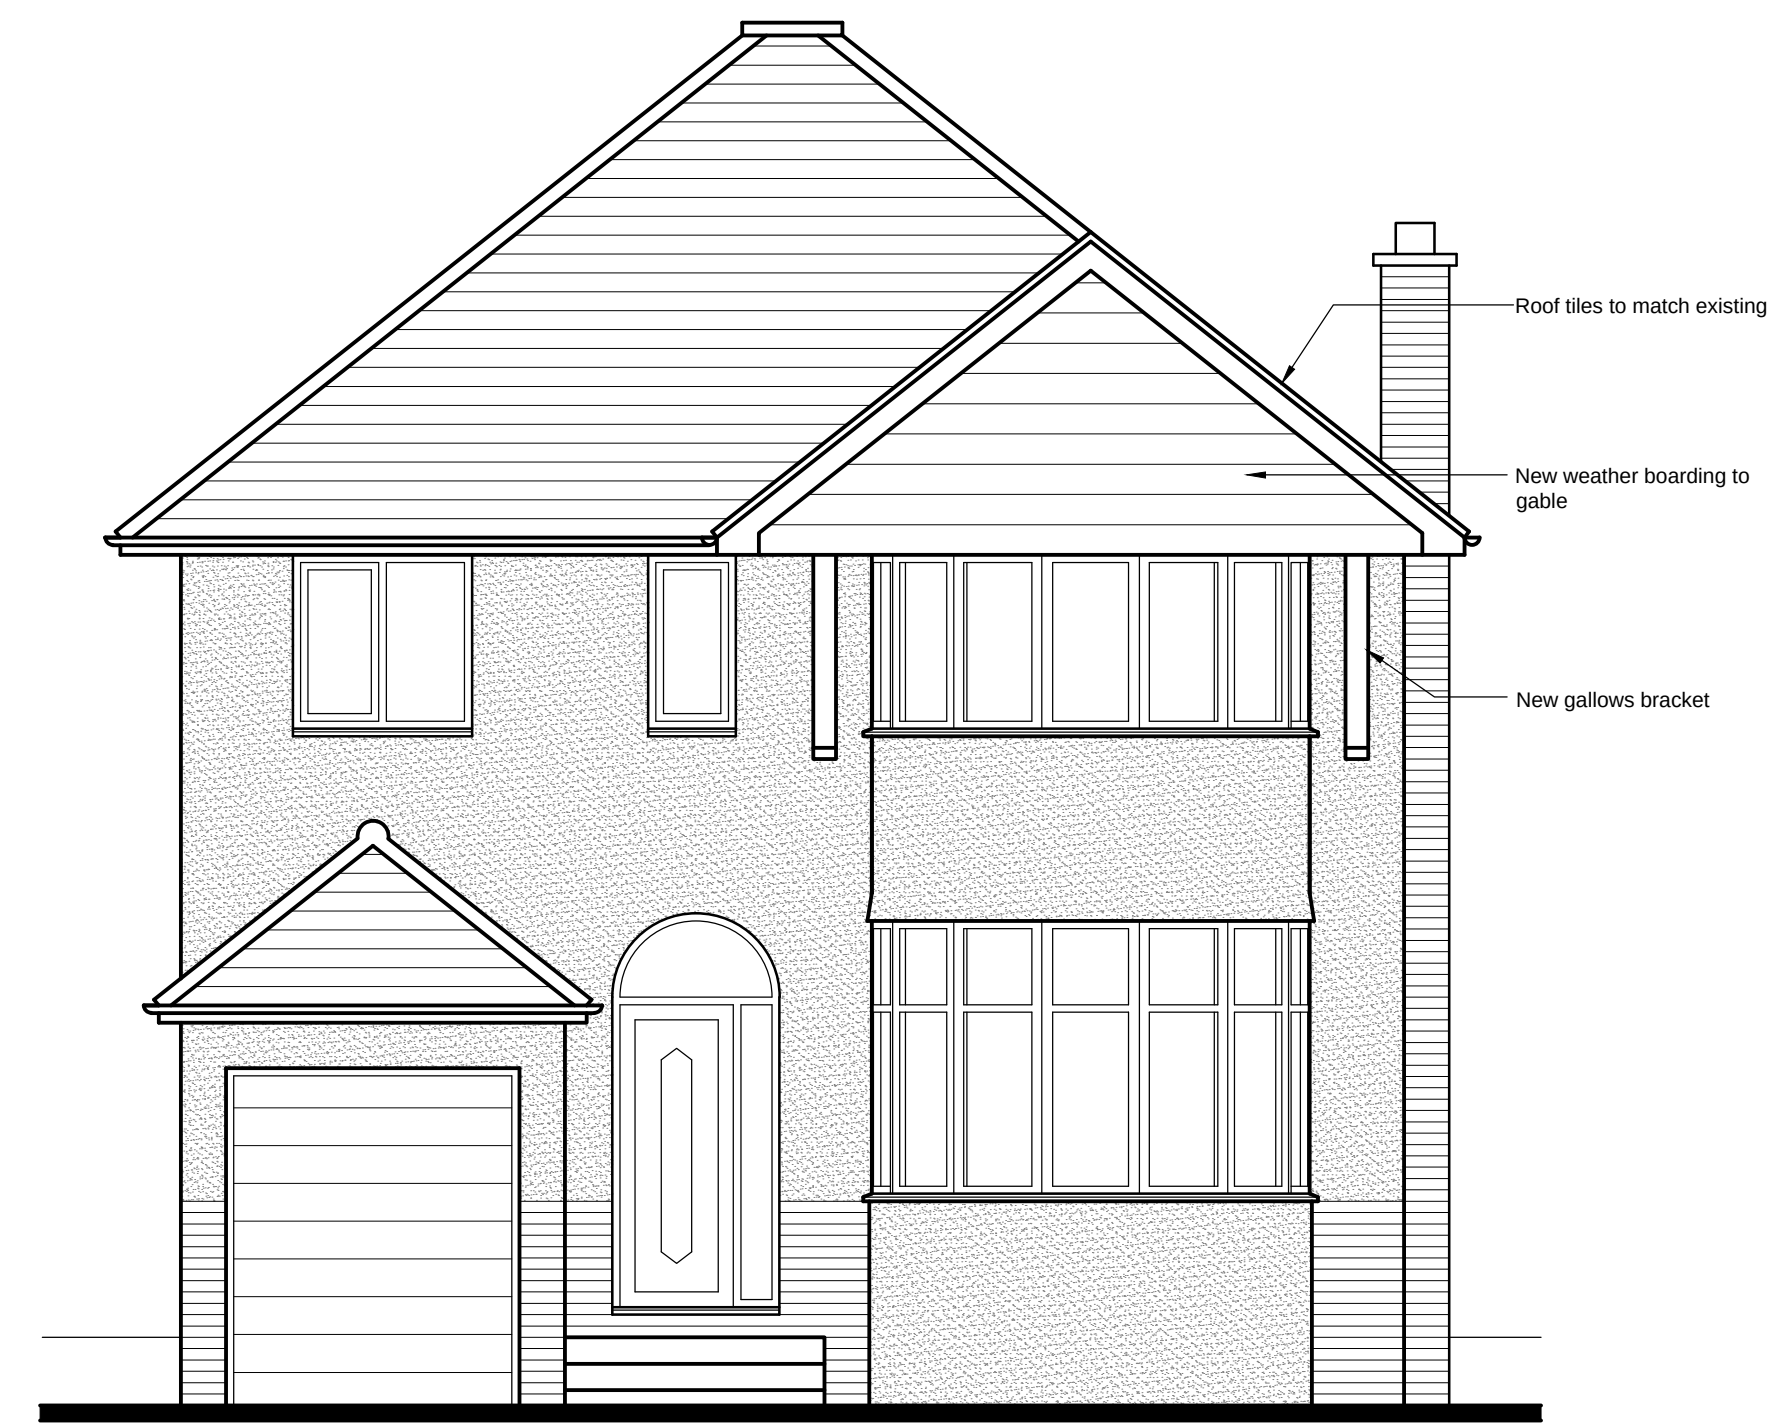


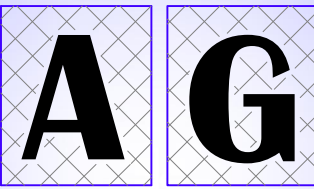

			
Anderson Gould Design Ltd. 23 Woodhouse, Waterhouse, Gungahlin, PO7 7B, Tel 07737455626 Email: rogd_email@bigpond.com Web: www.aggdesignltd.co.uk			
Architectural Design & Drafting Service			
Client: Mr & Mrs S Cussen			
Project title: Proposed New Bay Roof 15 Auriol Drive Bedhampton Portsmouth Hampshire PO9 3LR			
Drawing Title. Proposed Plans & Elevations		Date Aug 14	
Drawing Status Planning		Drawn RG	
		Checked	
JOB No. AG-14-09-002		SCALE 1:50	
		REV	
Copyright This drawing is the copyright of Anderson Gould Design LTD. and may not be copied, altered or reproduced in any way or passed to a third party without written authority. Do not scale unless for planning app. purposes only			