
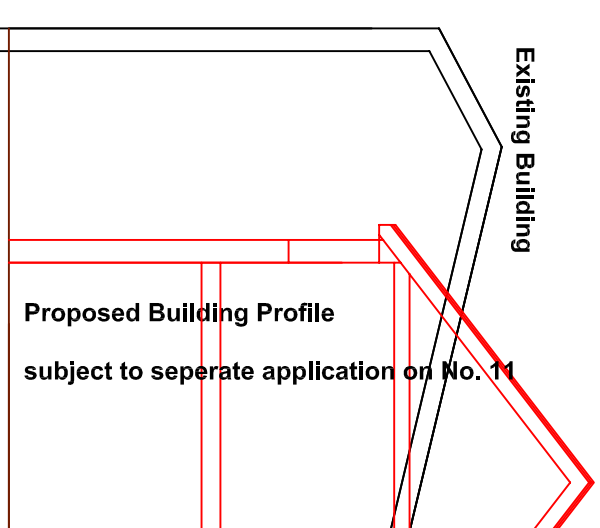
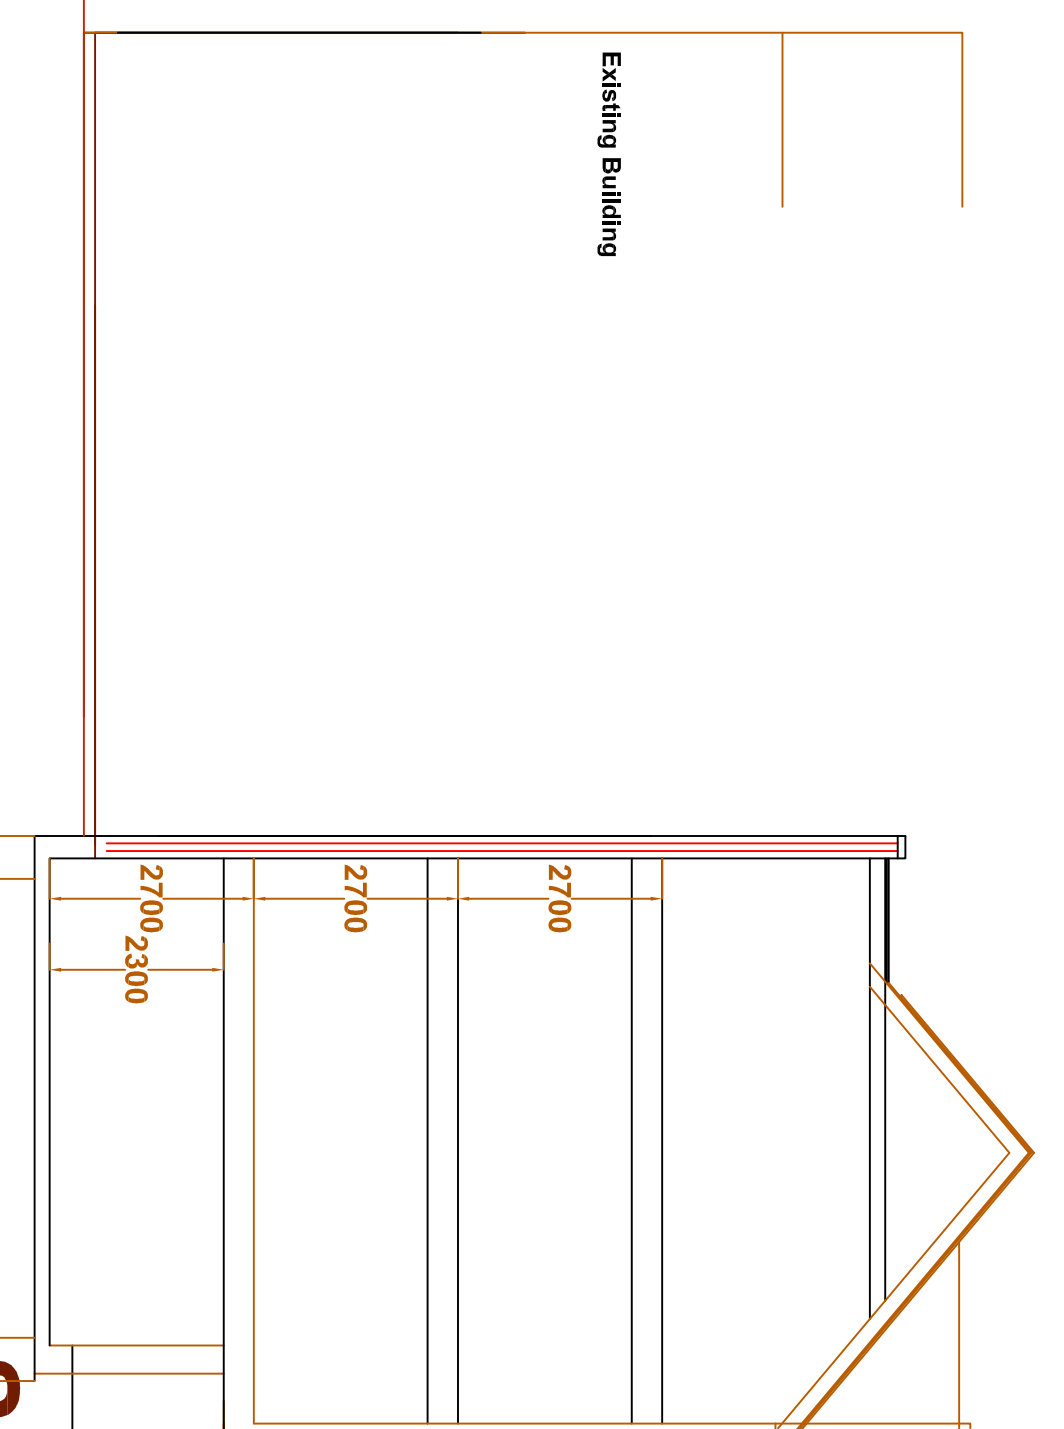
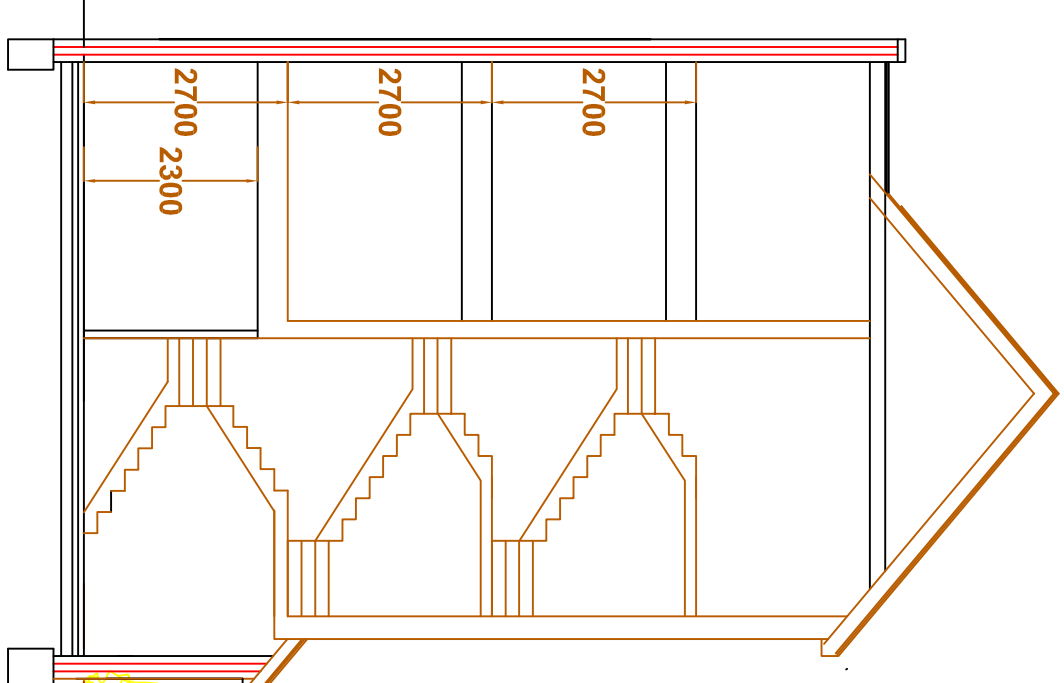
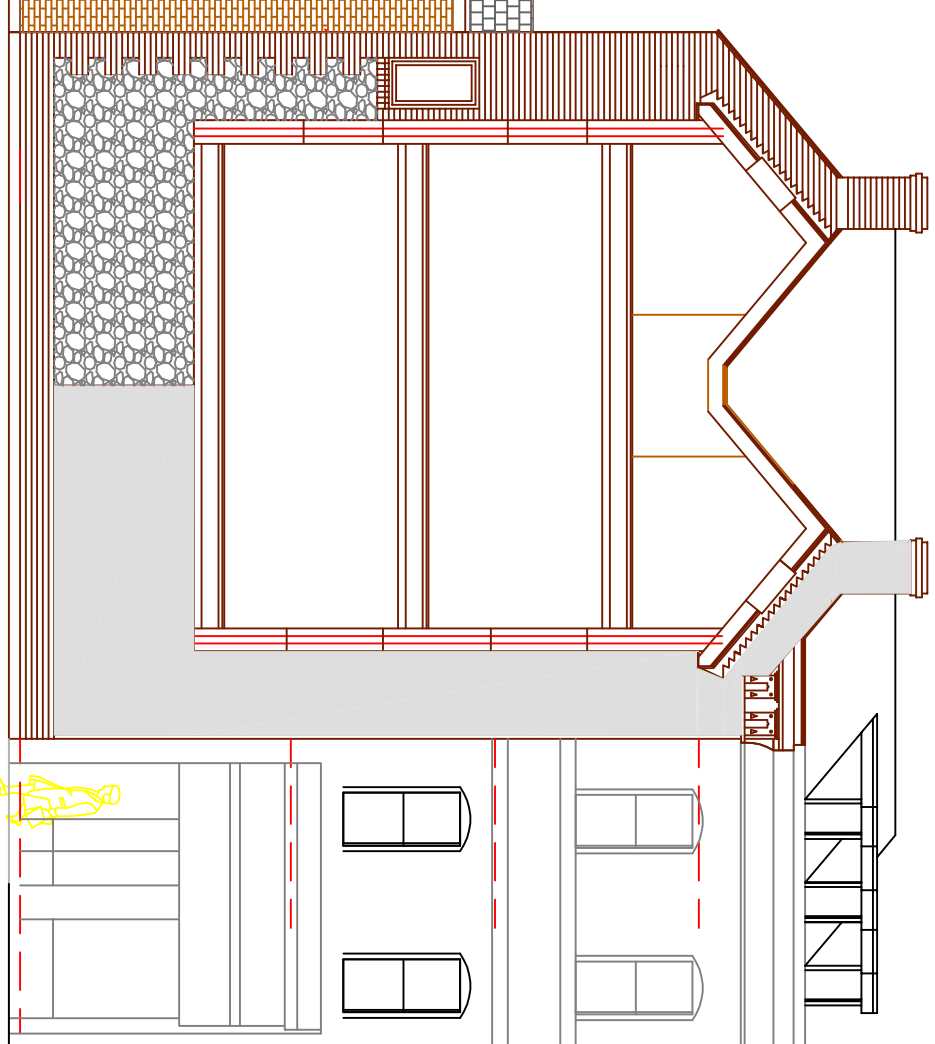
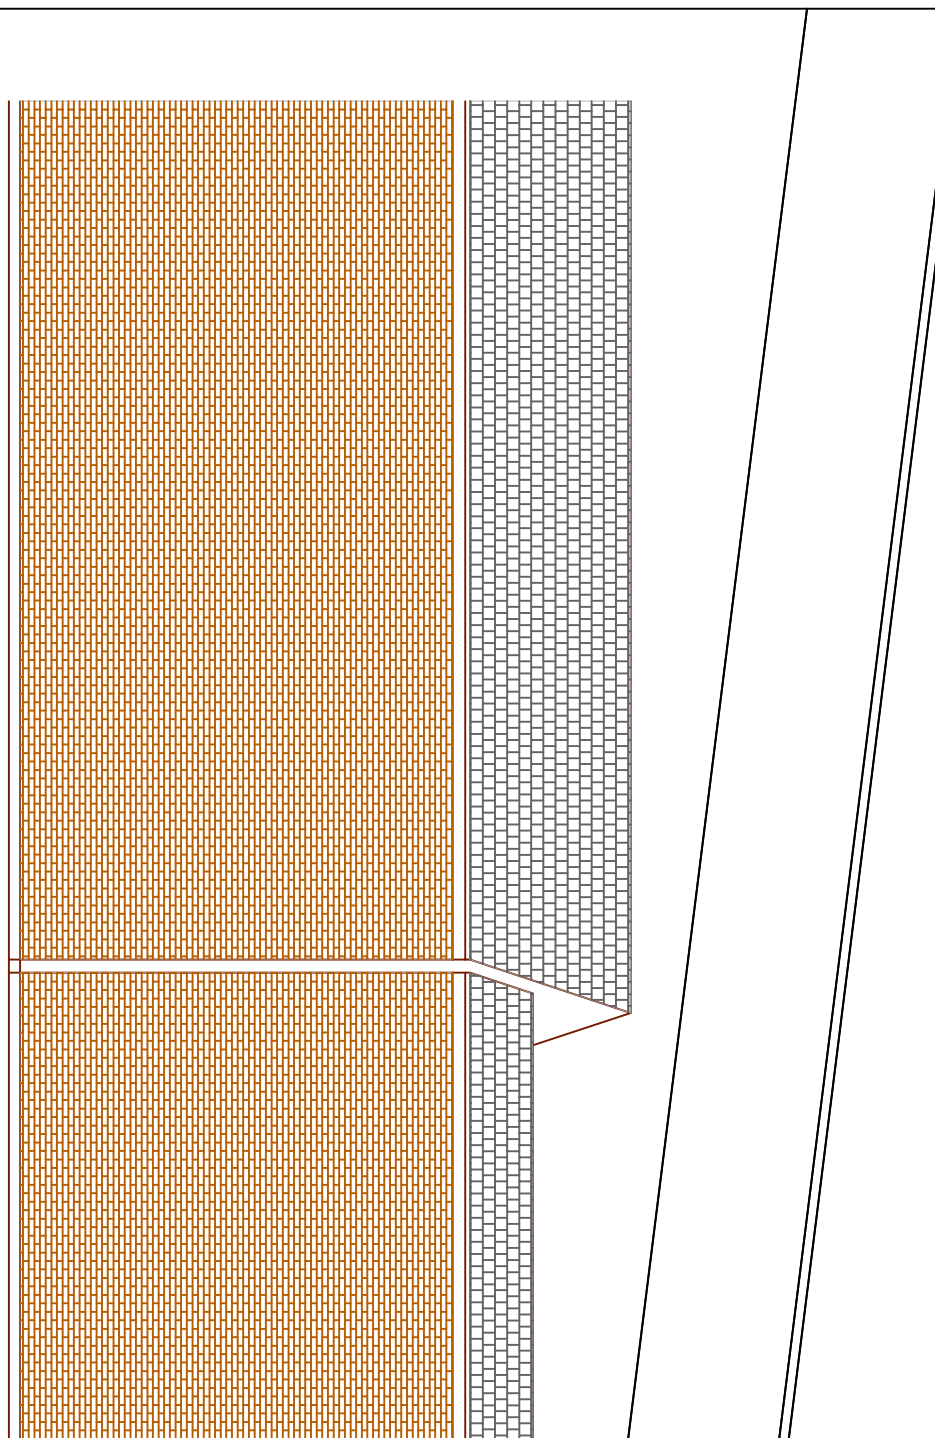
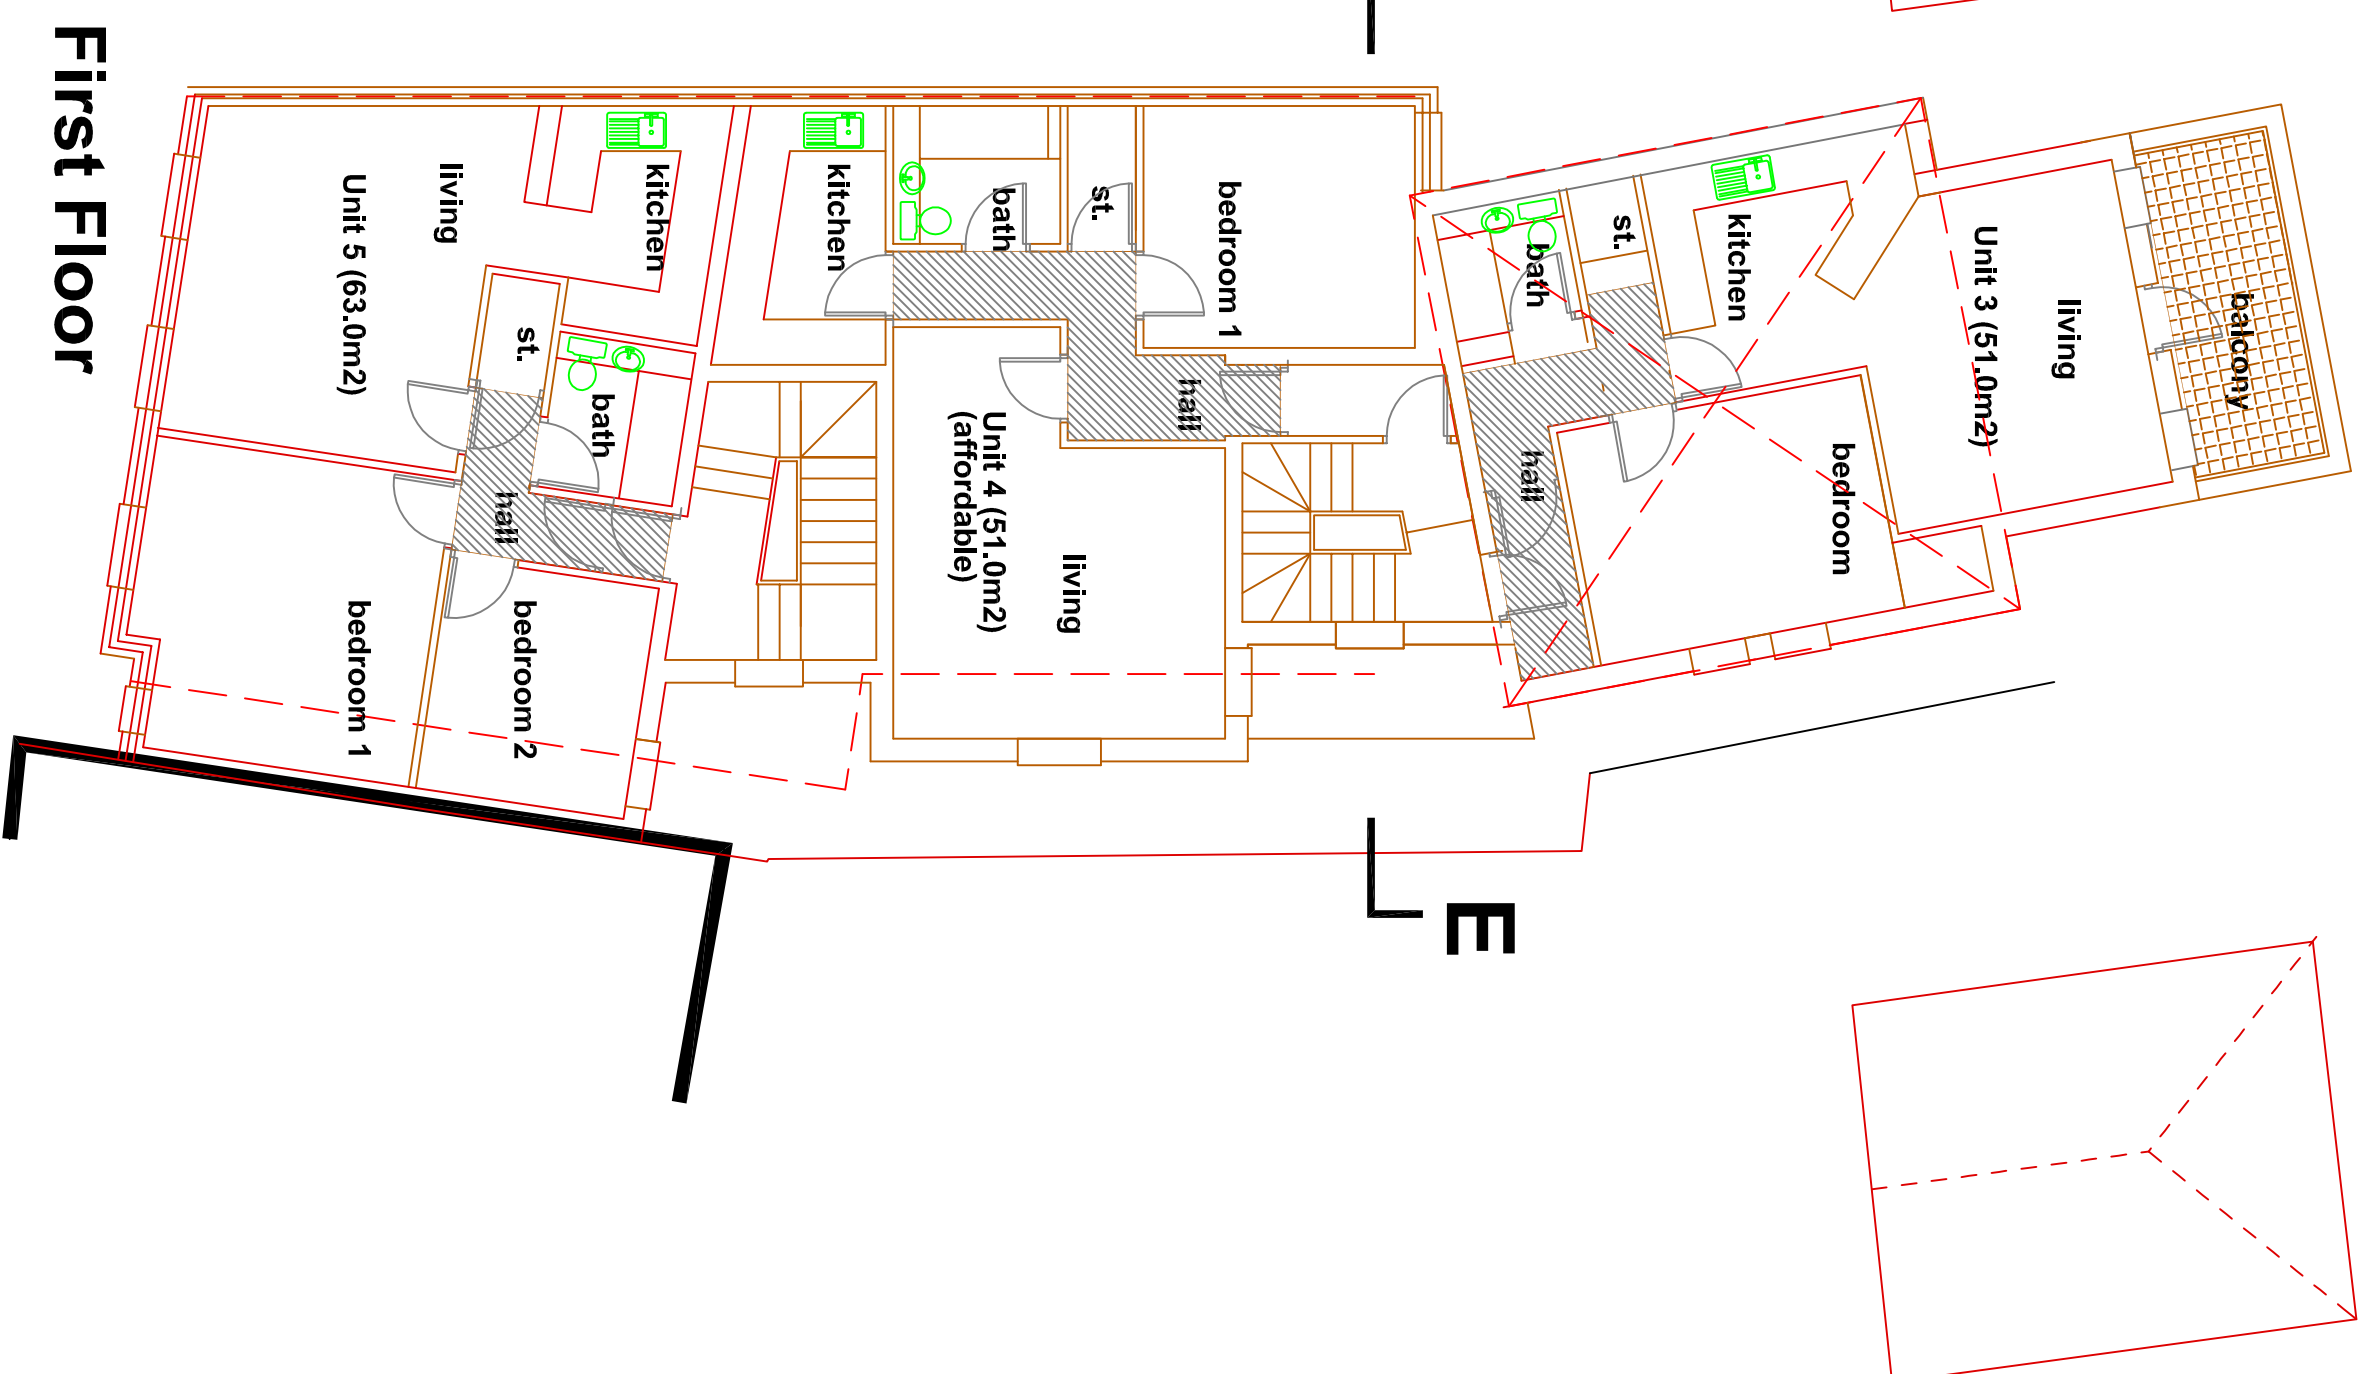


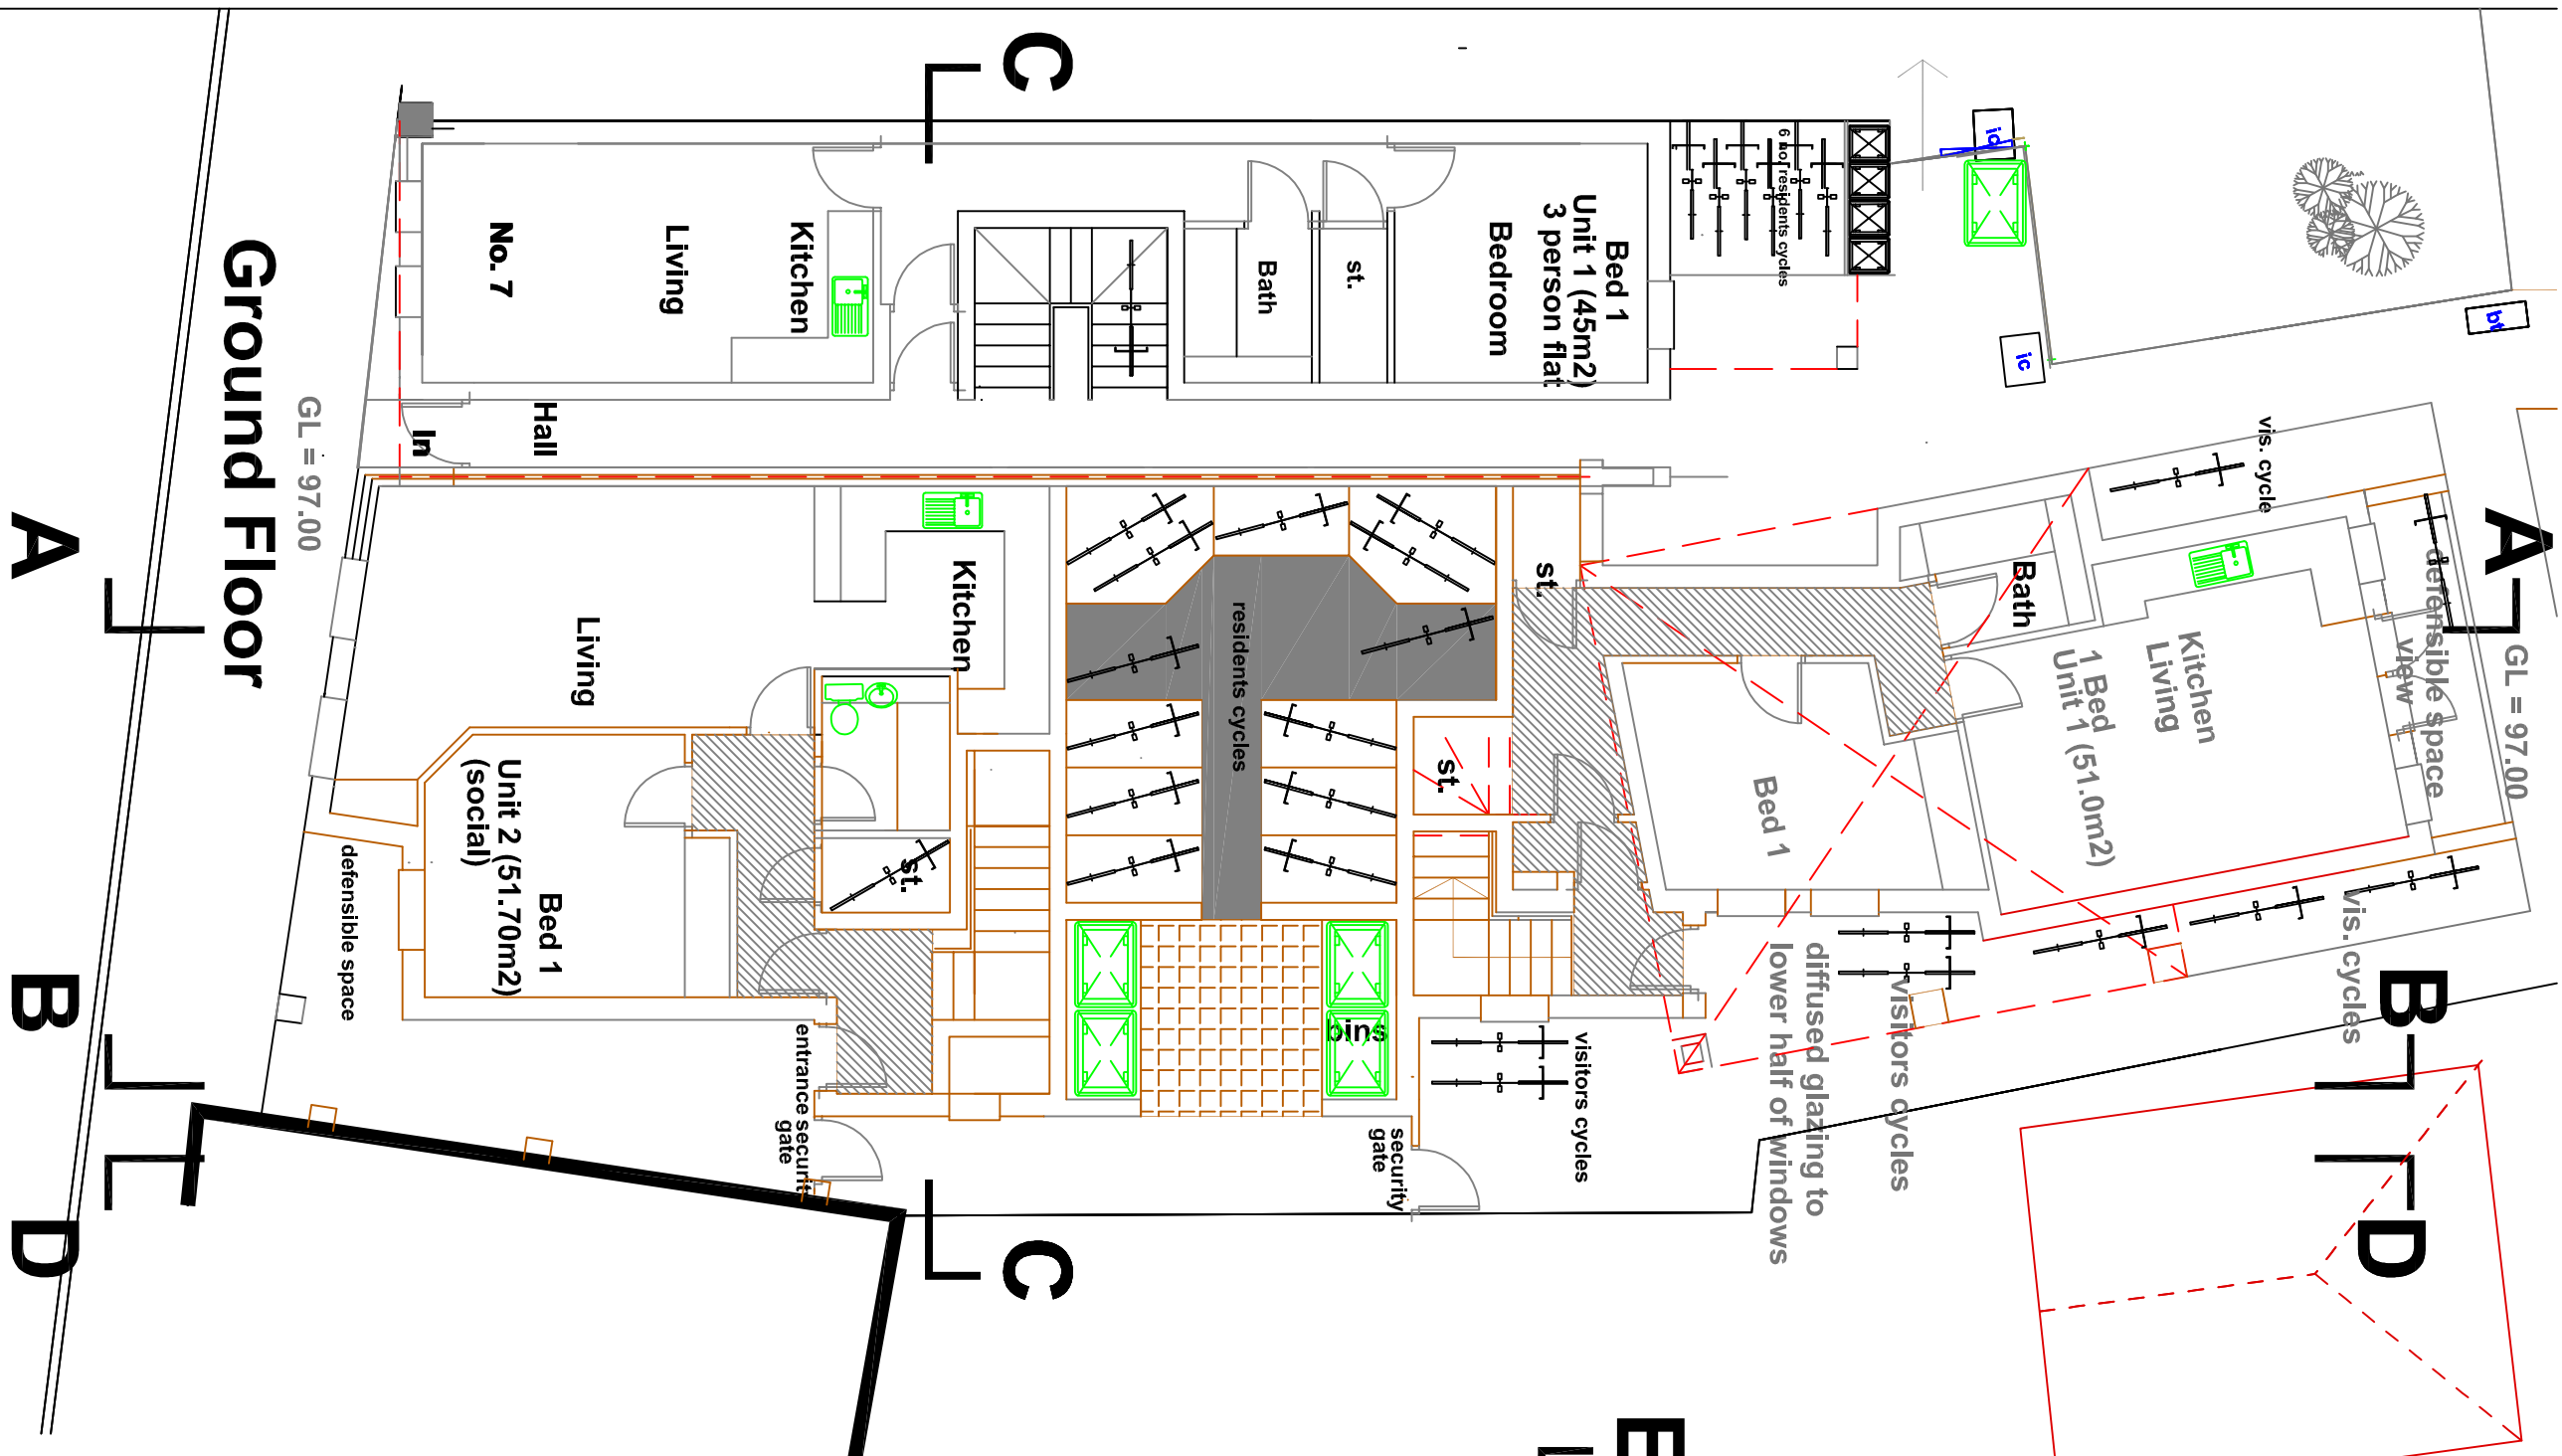

Proposed Building Profile
subject to separte application on No. 11

subject to separate application on No. 11

Section D-D

	Accommodation Schedule		
	1B Flat	2B Flat	Total
Ground	2	0	2
First	2	1	3
Second	2	1	3
Third	2	1	3
Total	8	3	11

Section C-C

REVISION 1: MINOR FENESTRATION CORRECTIONS - 24/06/14 - PG REVISION 2: AMENDED - 01/05/14 - PG REVISION 3: AMENDED - 01/05/14 - PG REVISION 4: DEFERRABLE SPACE AND SECURITY gates added - 11/08/14 - PG REVISION 5: CORRECTED - 20/12/15 - PG		SCALE 1/100	
DATE Dec. 13		TITLE Amended Residential Proposals	
DRAWING NO. 14/33/P02		DE TAIL 9, East Street - Havant	
ARCHITECT PETER GALLOWAY		DRAWING NO. 14/33/P02	