


**PROPOSED SINGLE STOREY REAR ADDITION
11, GLEBE CLOSE, HAYLING ISLAND, HANTS.
FOR MRS F. DEVONSHIRE.**

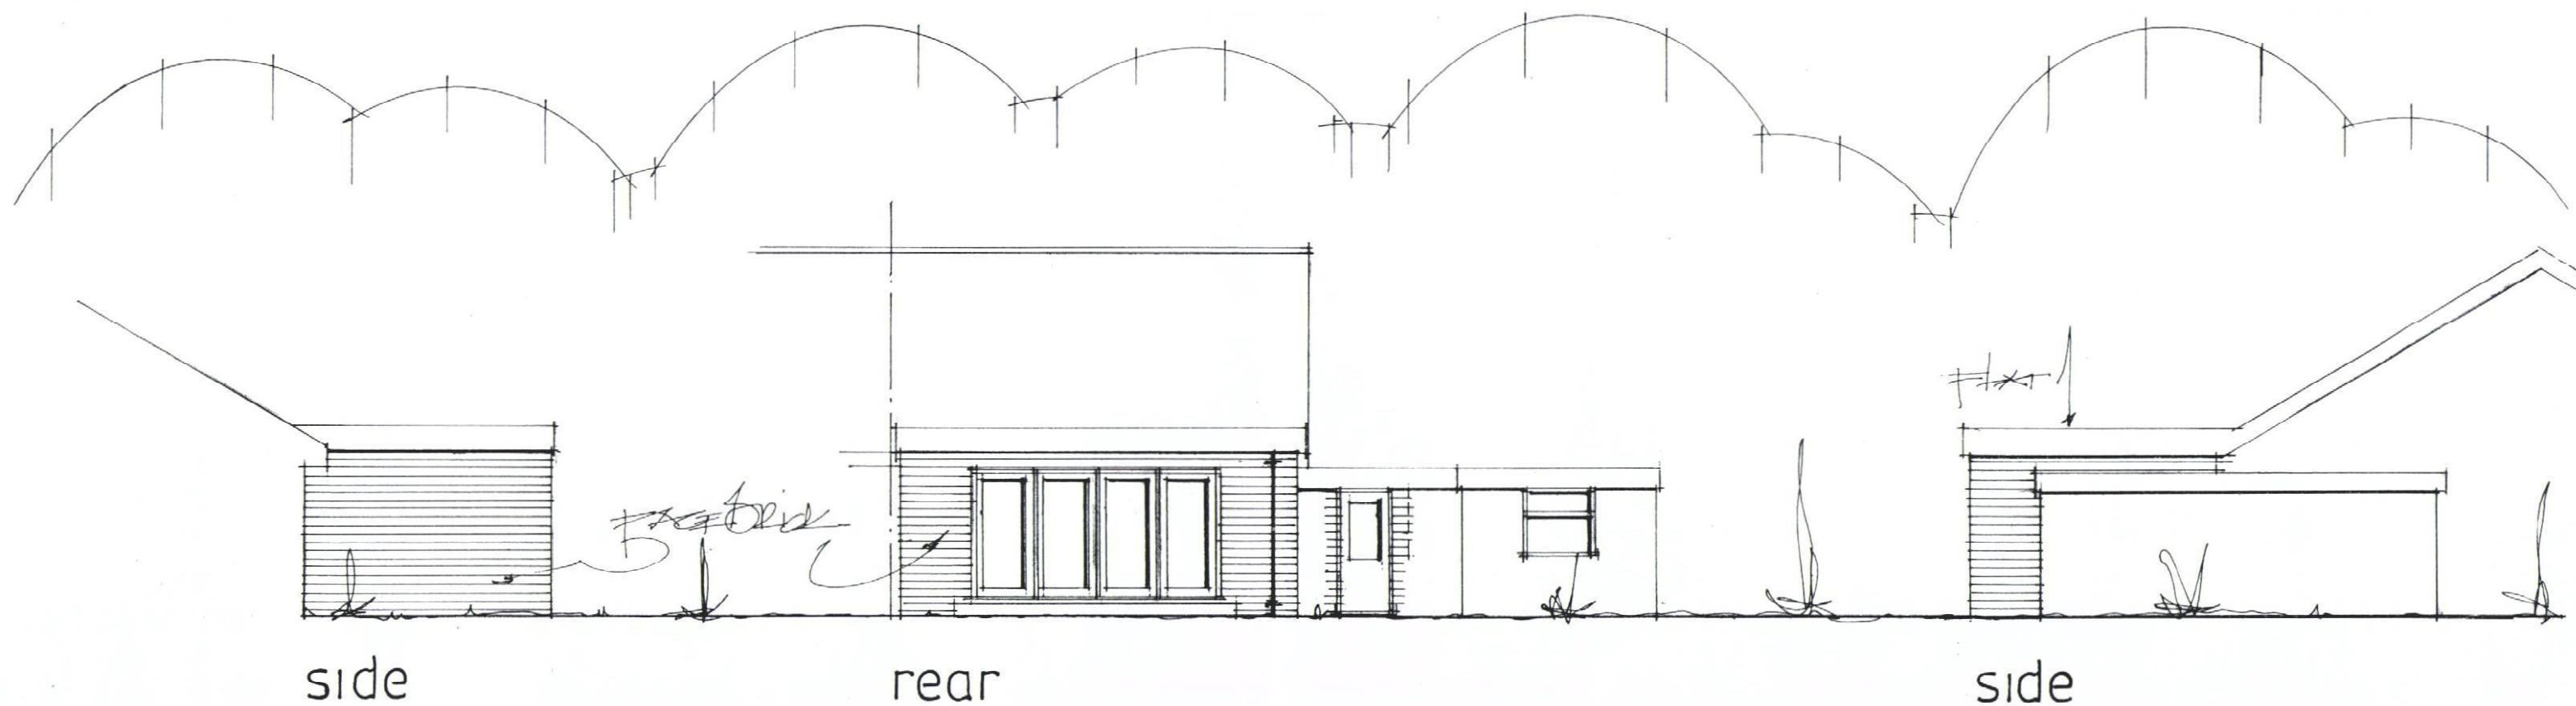

date april 2014
scale 1:100

Proposed elevations

PETER J. WALKER MRICS
CHARTERED SURVEYOR
182 SEAFRONT, HAYLING ISLAND, HANTS
PO11 9 AN

TEL: 02392 467571