



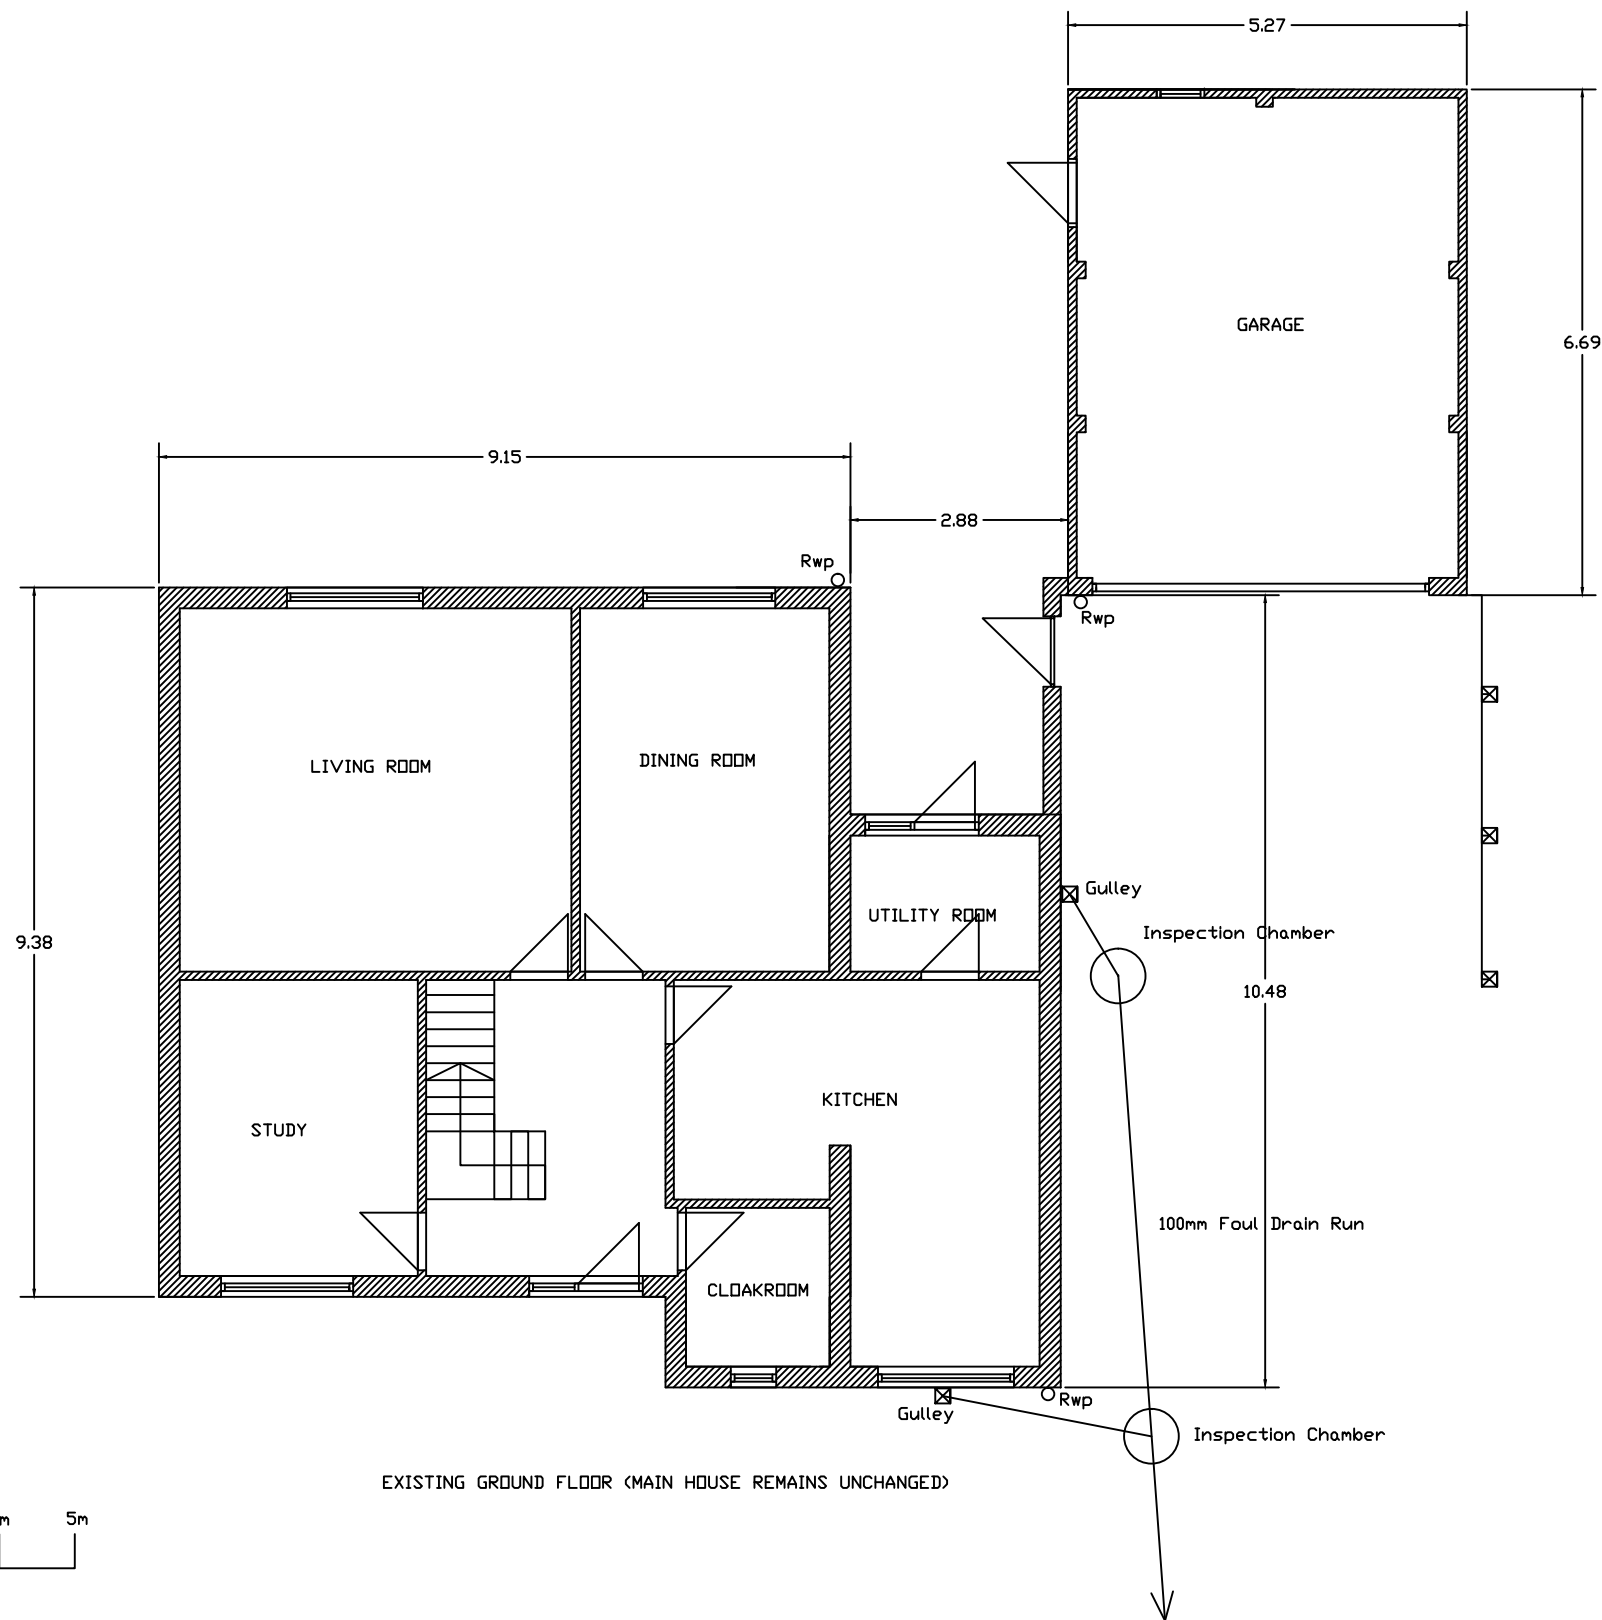

DETACHED GARAGE TO BE
CONVERTED INTO NEW GRANNY
ANNEXE

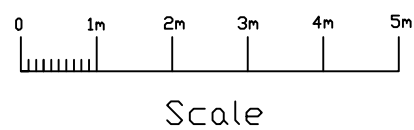

General Notes

No.	Revision/Issue	Date

Title

Existing Ground Floor
Plan

Project Name and Address

Convert detached
garage into Granny
Annexe
7 Treeside Way,
Waterlooville,
Hampshire, PO7 7JU

Project	Sheet
Date March 2015	1810/01 P
Scale 1:10 @ A3	