
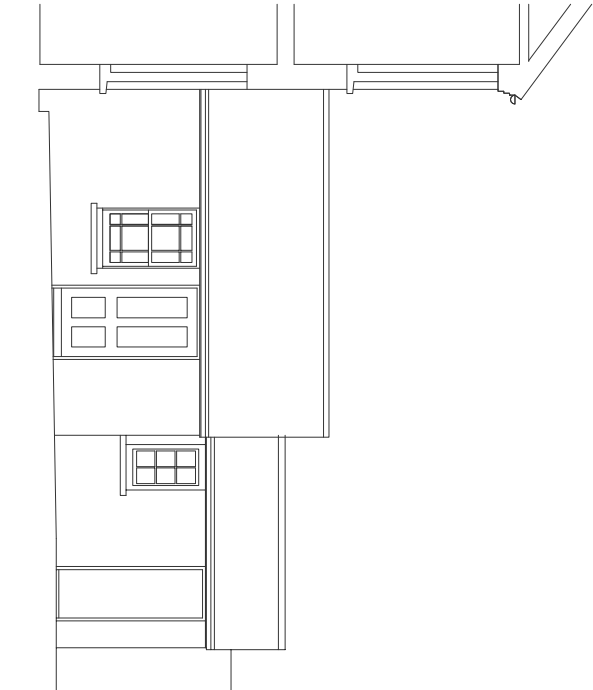
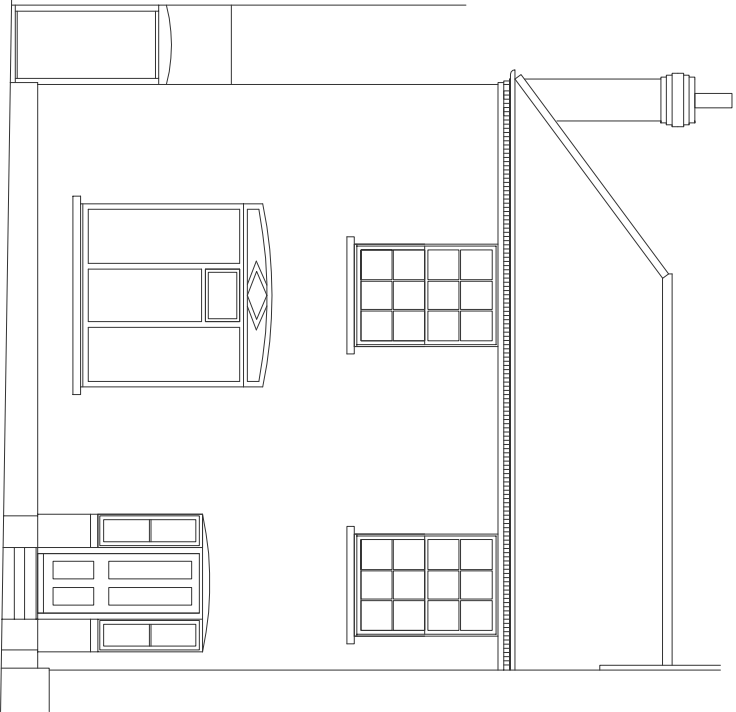


PHYSICAL SCALE IN METERS @ 1:100





NOTES:
This drawing has been produced solely for PLANNING/DESIGN.
Do not Scale from this Drawing except for planning purposes.
Any drainage shown is presumed and to be checked on site
before commencement of works.
This drawing is the copyright of MF Designs Ltd.

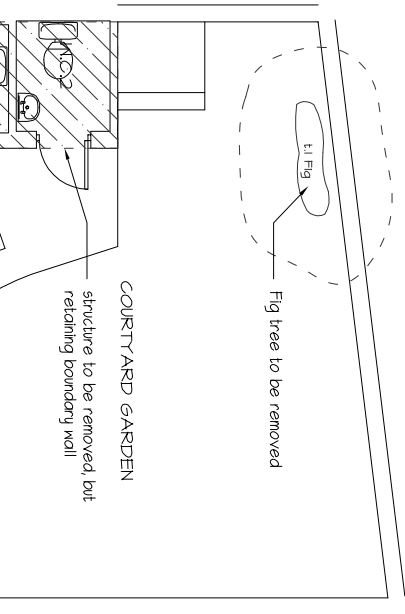

Existing Southeast

Existing Northeast/Section

Existing Northwest

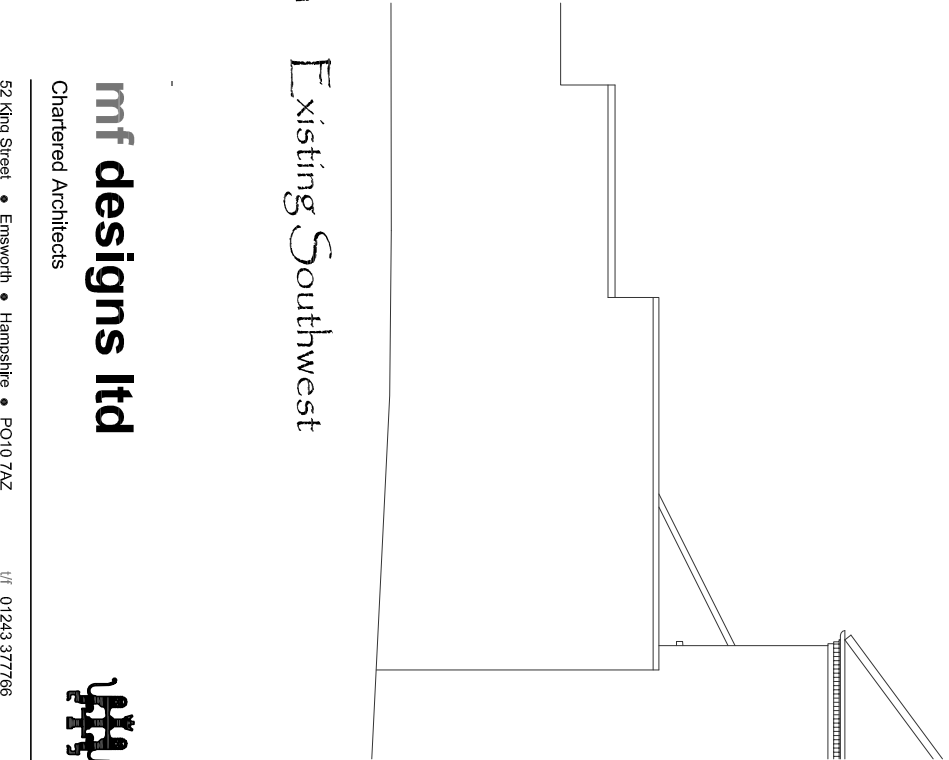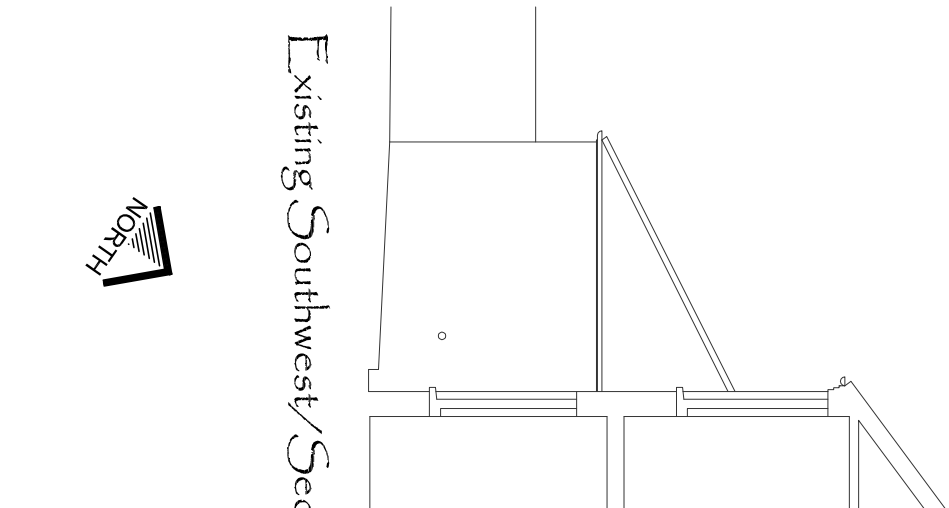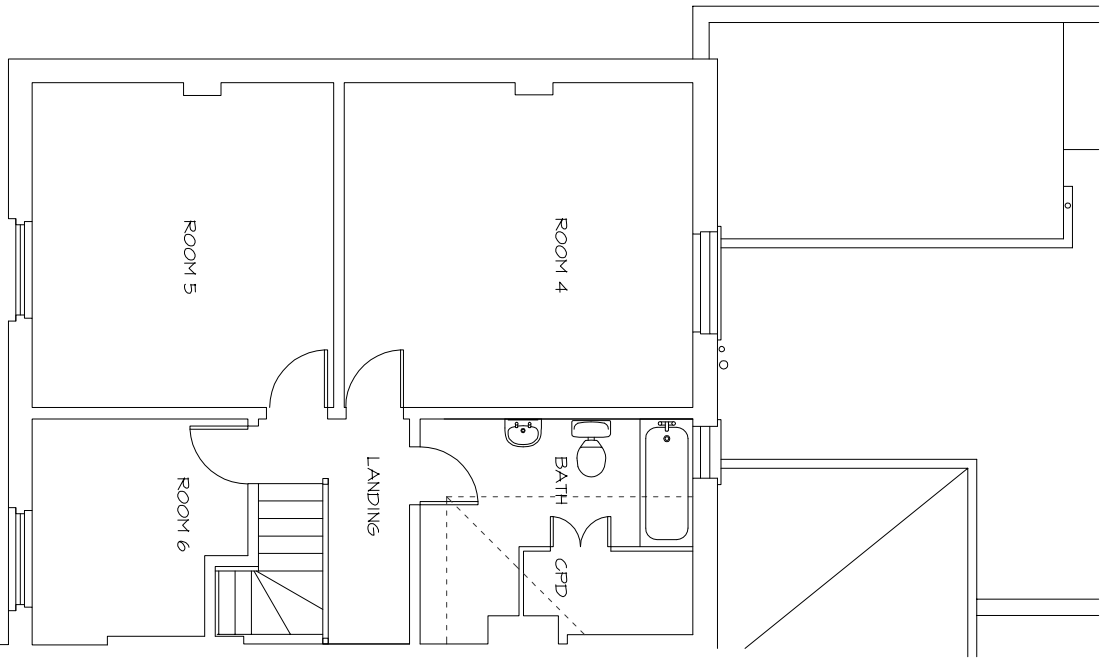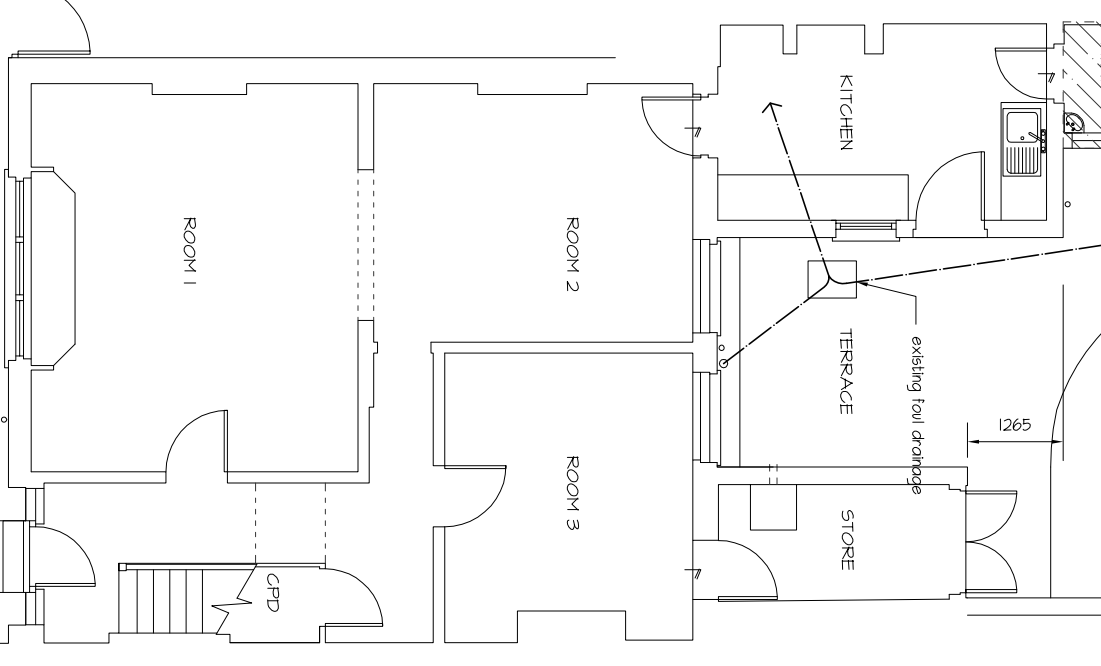

Existing Southwest/Section

Existing Southwest

Existing Ground

Existing First



mf designs ltd

Chartered Architects



52 King Street • Emsworth • Hampshire • PO10 7AZ
Director: Martin Farrer RIBA • Co Registration No.4507379
Date: April 2014
Scale: 1:100

EXISTING SURVEY - 14 Queen Street, Emsworth. PO10 7YA

Job No: 3098
Dwg No: 100