
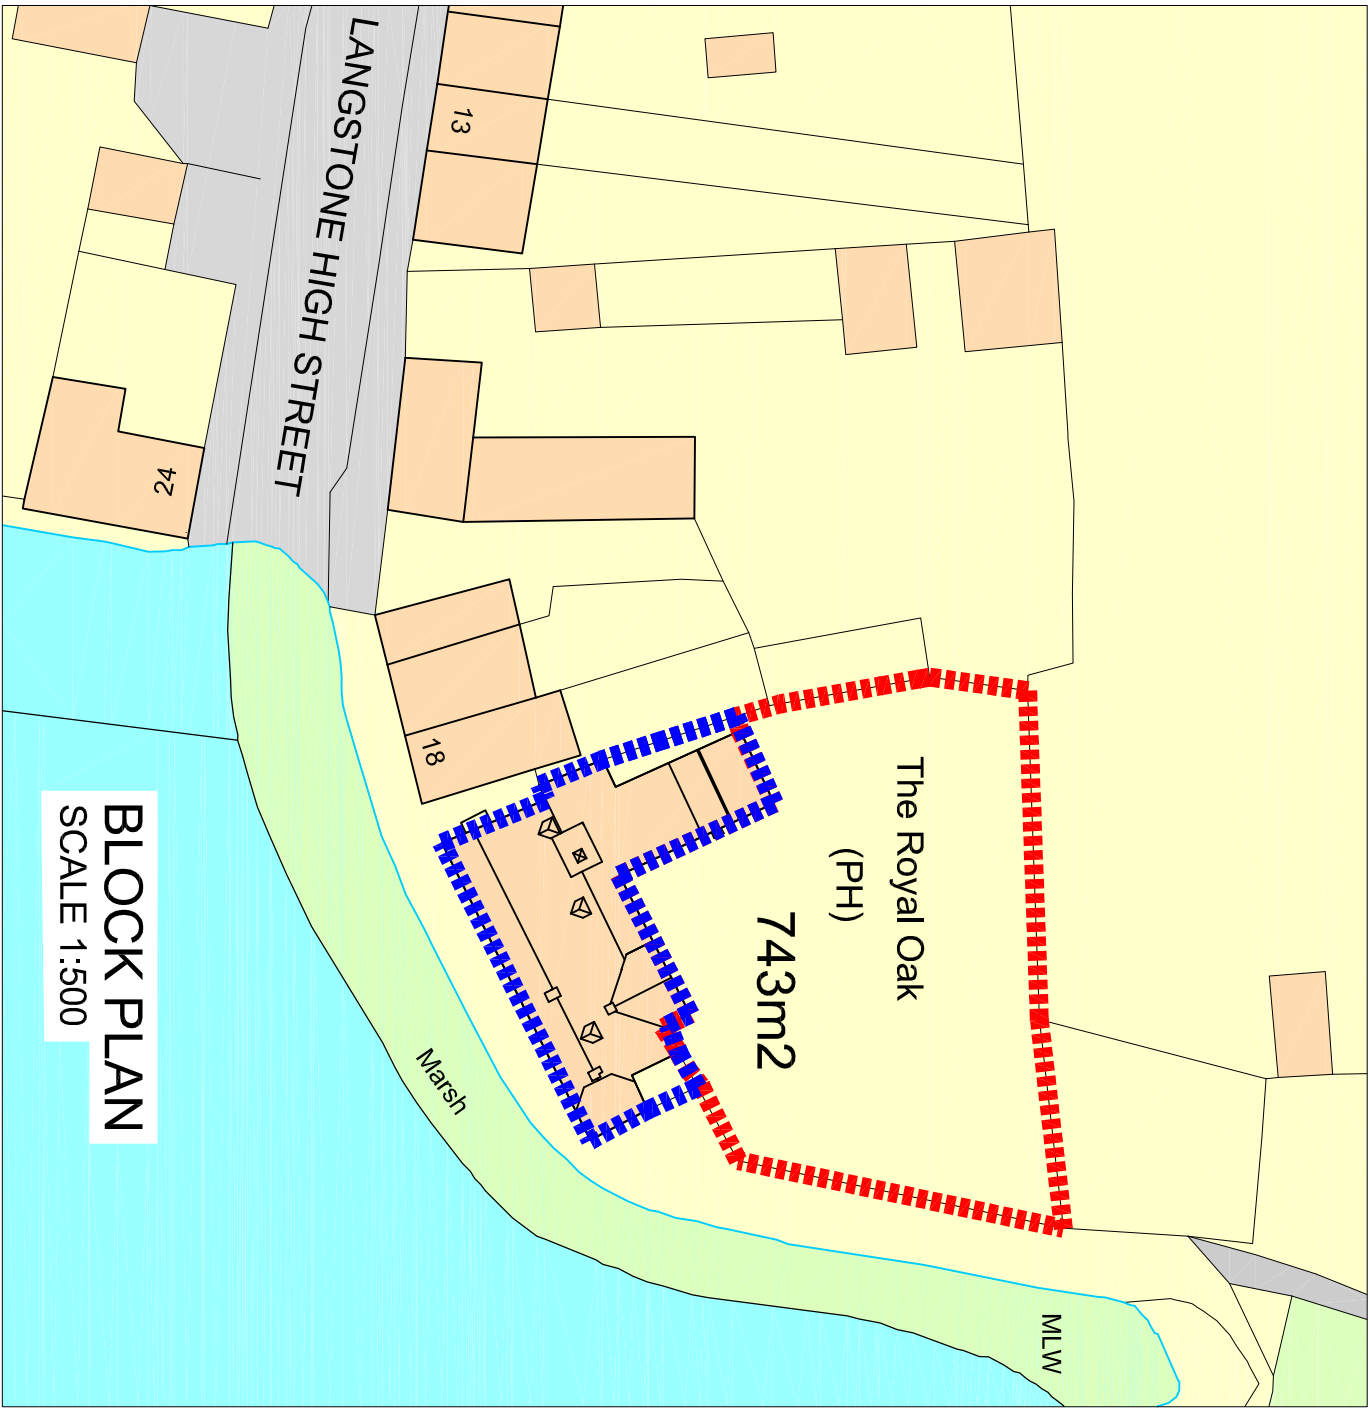


NOTE:

The Contractor is to check and verify all building and site levels and levels of existing structures and levels at connection points before work starts. This drawing must be read with and checked against any structural or other specialist drawings provided.


The Contractor is to comply in all respects with the current Building Regulations whether or not specifically stated on these drawings. This drawing is not intended to show details of ground relied upon to support the structure depicted must be investigated by the Contractor and suitable methods of foundation be provided.

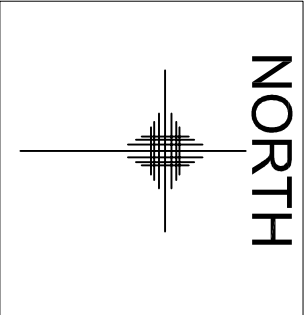

SCALE - 1:500



BLOCK PLAN
SCALE 1:500

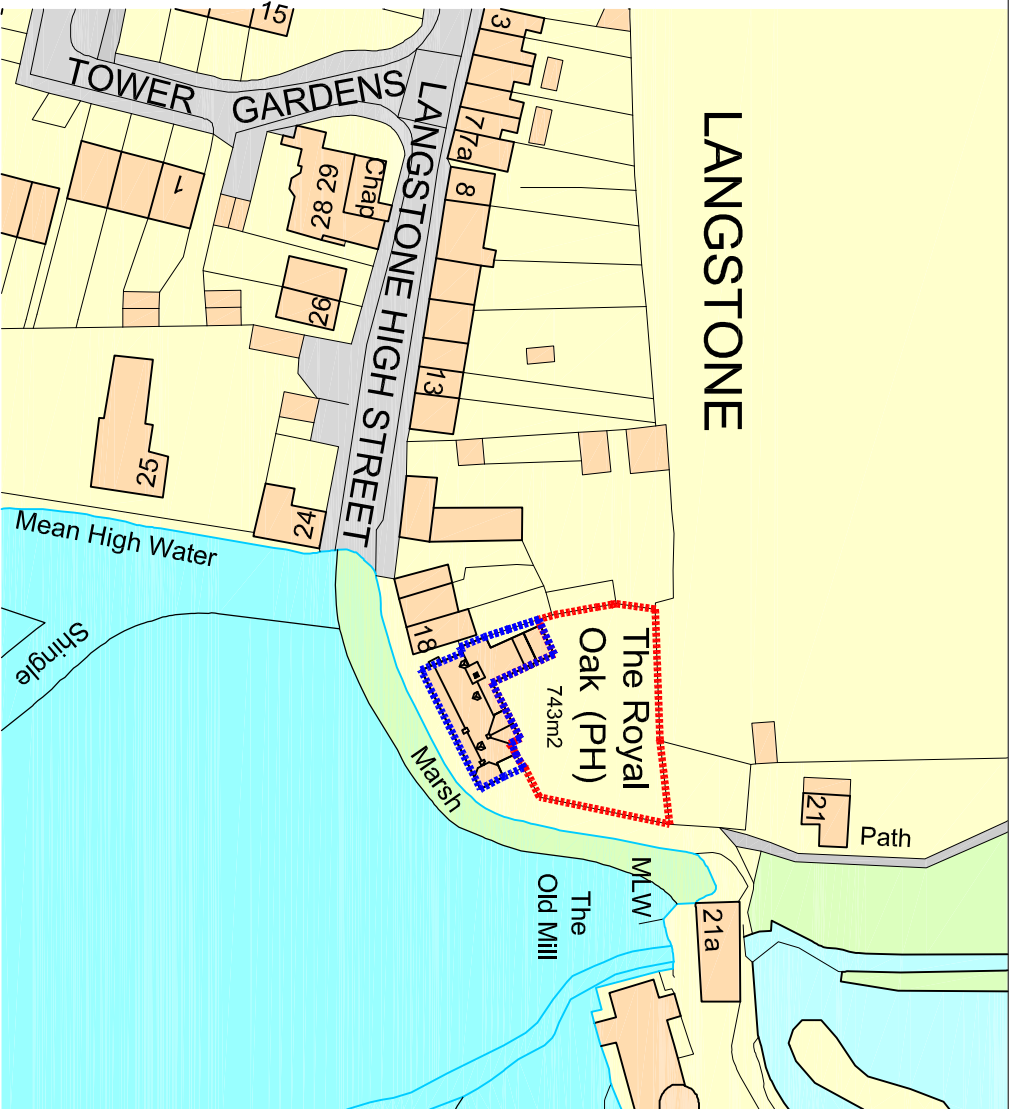

Ordnance Survey, (c) Crown Copyright 2013. All rights reserved. Licence number 100022432

LOCATION PLAN
SCALE 1:1250

SCALE - 1:1250



Architect ARCHITECT AND DESIGN TEAM LTD 120 Abing Road, Southampton, Dorset, BH9 1AB Email: info@architectanddesign.co.uk Tel: 01803 517175			
Brand GREENE KING OLD ENGLISH INNS			
Site THE ROYAL OAK LANGSTONE			
Title LOCATION PLAN AND BLOCK PLAN			
Project Manager/ Checked	Drawn By APH	Scale AS NOTED @A3	Date 16.12.14
Arch./Doc. HADT	Drawing Number 14:126/05	Rev. A	