


OS MasterMap 1250/2500/10000 scale
11 November 2014, ID: BW1-00376475
www.blackwellmapping.co.uk

1:500 scale print at A4, Centre: 471718 E, 107763 N

©Crown Copyright Ordnance Survey. Licence no.
100041040

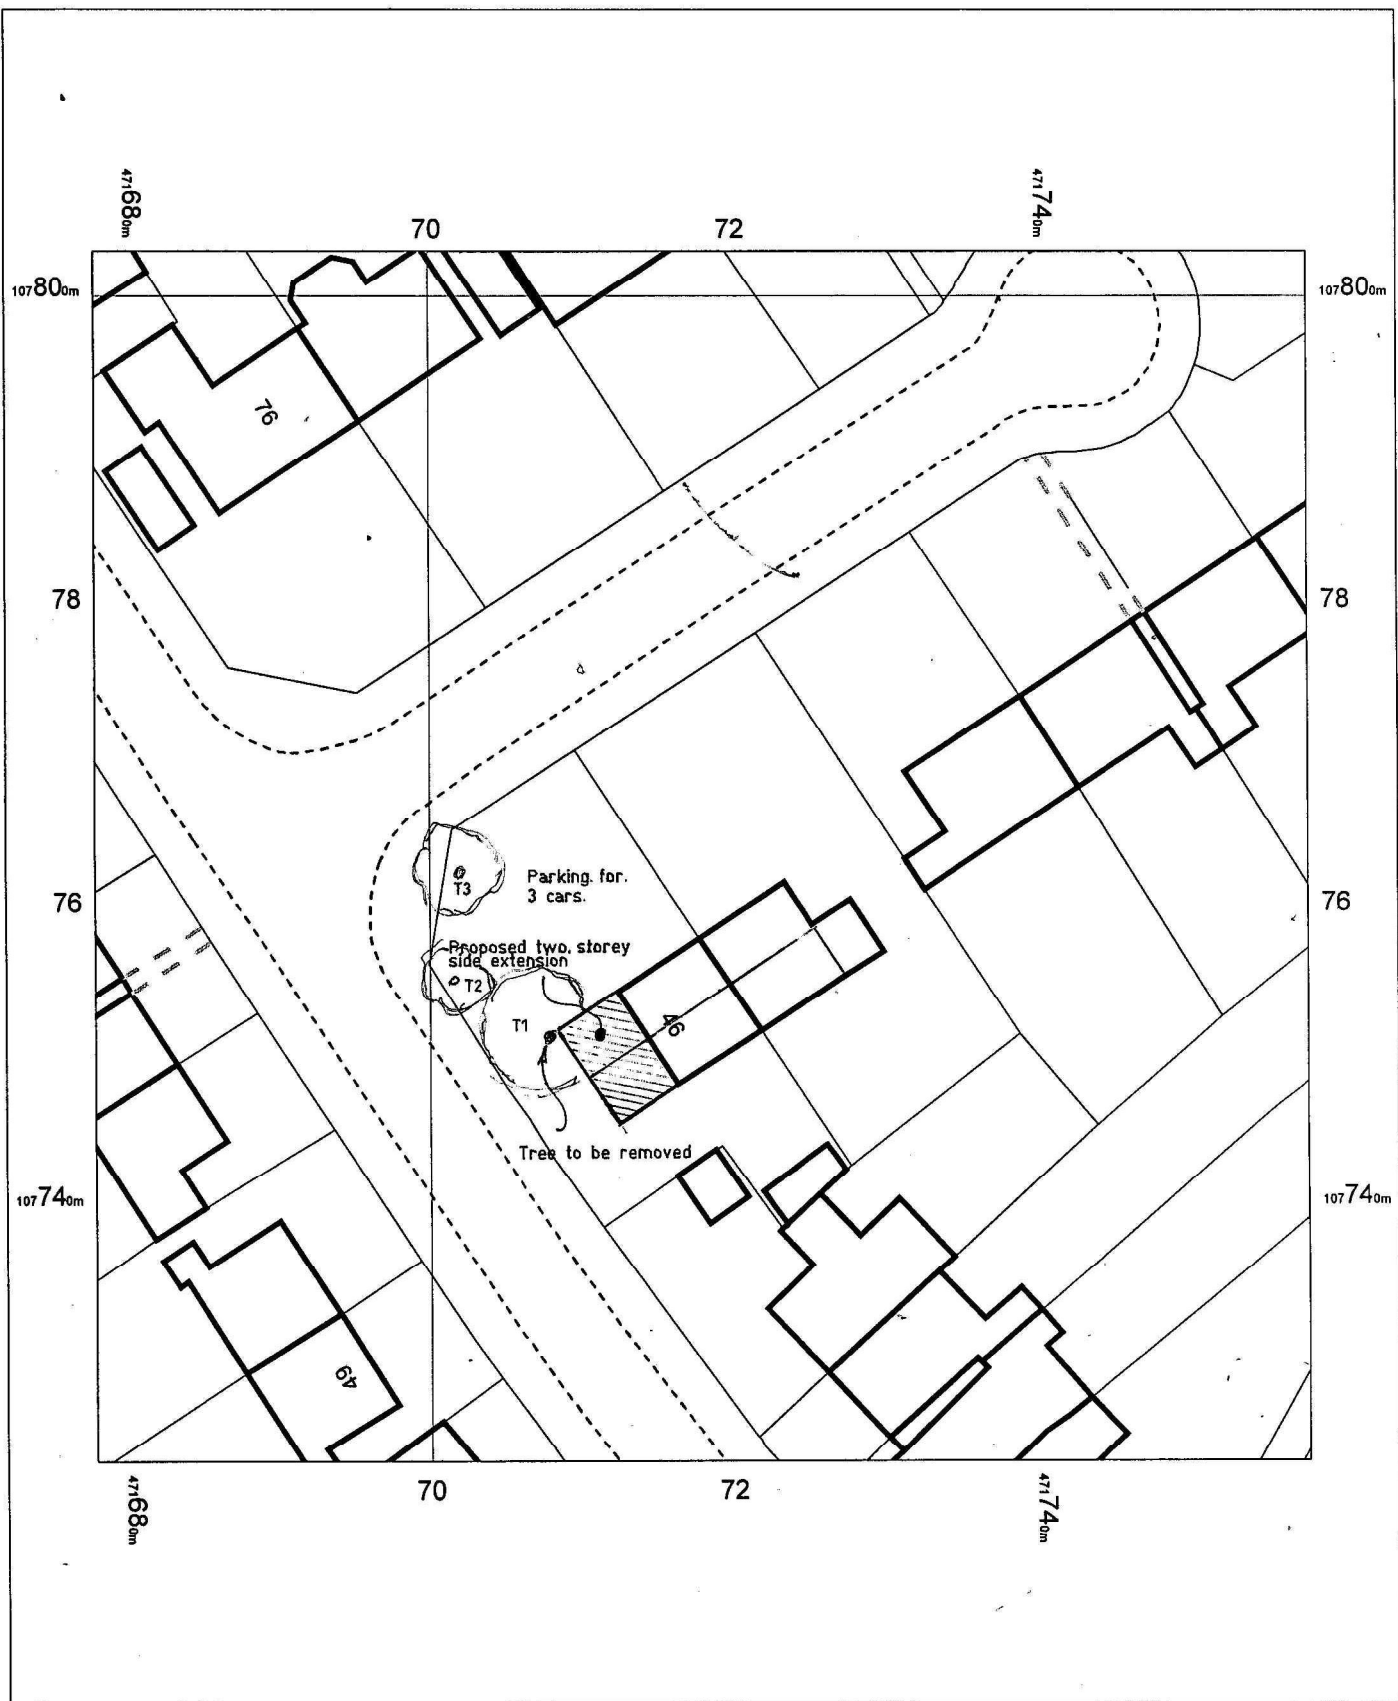

BLACKWELL'S
www.blackwellmapping.co.uk

TEL: 02920 228 779
maps.cardiff@blackwell.co.uk