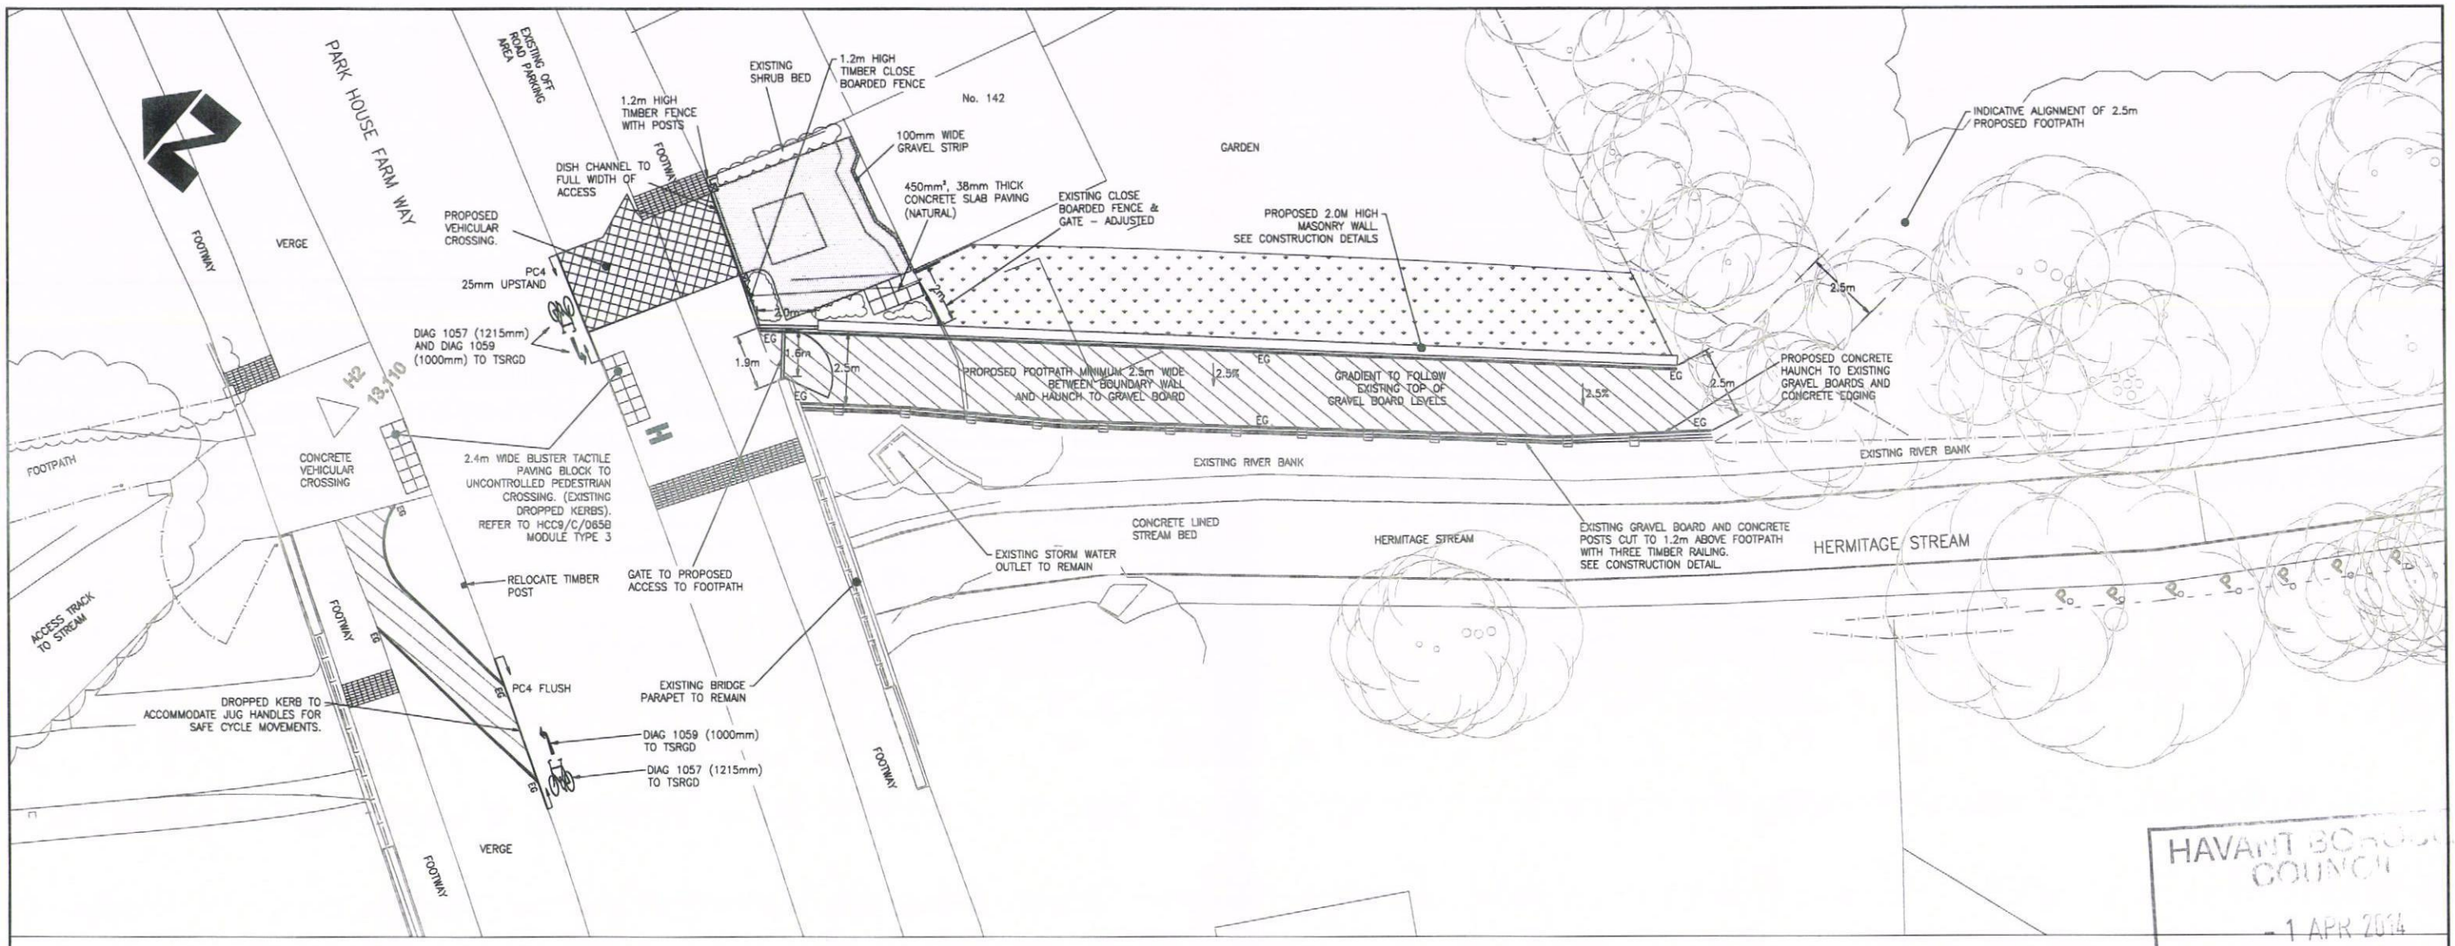

KEY

- AREA TO BE REINSTATED TO ORIGINAL CONDITION AND LANDSCAPED FOLLOWING CONSTRUCTION OF THE BOUNDARY WALL.
- DRIVEWAY TO BE RELAID WITH 200 x 100 x 80mm CONCRETE BLOCK PAVING (BURNT OCHRE). LAID IN ACCORDANCE WITH STANDARD DETAIL DRG No. HCC9/C/055 – TYPE 6A – STRENGTHENED BLOCK PAVING
- PROPOSED VEHICULAR CROSSING IN ACCORDANCE WITH STANDARD DETAIL DRG No. HCC9/C/055C TYPE 5 CONSTRUCTION DEPTH OF 260mm
- PROPOSED FULL DEPTH FOOTWAY CONSTRUCTION TYPE 1B IN ACCORDANCE WITH STANDARD DETAIL DRG No. HCC9/C/045C WITH STRENGTHENED CONSTRUCTION IN ACCORDANCE WITH NOTE 11 WITHIN GARDEN. REFER TO CONSTRUCTION DETAIL DRG No. EC/RJ507179/104
- PC4 — PROPOSED KERB TYPE PC4 WITH CHANNEL IN ACCORDANCE WITH HCC STANDARD DETAIL HCC9/C/010. TRANSITION KERBS TO BE INSTALLED AT CHANGE IN KERB TYPE
- EG — PROPOSED CONCRETE EDGING IN ACCORDANCE WITH HCC STANDARD DETAIL HCC9/C/045C.
- PROPOSED BUFF COLOURED BLISTER TACTILE PAVING BLOCK IN ACCORDANCE WITH HCC STANDARD DETAIL HCC9/C/065B, MODULE TYPE 3.
- 150mm TOP SOIL FOR SHRUB BED.
- PROPOSED BUFF COLOURED HAZARD/LADDER WARNING PAVING LAID IN ACCORDANCE WITH HCC STANDARD DETAIL HCC9/C/065B (TACTILE PAVING CONSTRUCTION).

PROPOSED SIGNS DIAG 2605 TO TSRGD 2002 AND SUBSEQUENT AMENDMENTS ON NEW POST. FOR FOUNDATION DETAILS REFER TO HCC9/C/140B

VERTICAL OFFSET 2.3m
HORIZONTAL OFFSET 0.6m
MIN POST LENGTH: 3.3m

Scheme Ref.	
Sign Ref. S1	x-height 30.0
Letter colour WHITE	SIGN FACE
Background BLUE	Width 1015mm
Border WHITE	Height 260mm
Material Class RA2 (12899-1:2007)	Area 0.26sq.m

NOTES

1. ALL DIMENSIONS IN MILLIMETRES UNLESS OTHERWISE STATED.
2. FOR DETAIL OF SITE CLEARANCE, REFER TO DRAWING No EC/RJ507179/101.
3. FOR FOOTWAY AND WALL CONSTRUCTION DETAILS AND CROSS SECTIONS, REFER TO DRAWING No EC/RJ507179/104.
4. PEDESTRIAN ACCESS TO BE MAINTAINED AT ALL TIMES
5. ALL VERGE AREAS ADJACENT TO PROPOSED FOOTWAY TO BE MADE GOOD
6. TRAFFIC MANAGEMENT SHALL COMPLY WITH CHAPTER 8 OF TRAFFIC SIGN MANUAL.

HAVANT BOROUGH COUNCIL
- 1 APR 2014
RECEIVED

VALID APPLICATION
24 MAR 2014
COUNTY PLANNING
HAMPSHIRE COUNTY COUNCIL

© CROWN COPYRIGHT AND DATABASE RIGHTS 2013.
ALL RIGHTS RESERVED. HCC 100019180

REV		DATE	CAD	CHKD	APPD
T	TENDER ISSUE	31.01.2014			

CLIENT
HAMPSHIRE COUNTY COUNCIL
ECONOMY, TRANSPORT AND ENVIRONMENT DEPARTMENT
STRATEGIC TRANSPORT

CONSULTANT
Hampshire County Council Engineering Consultancy
STUART JARVIS BSc DipTP FCIHT MRTPI: DIRECTOR OF ECONOMY, TRANSPORT & ENVIRONMENT

DESIGNER	SCHEME	DRAWING TITLE
EB	HERMITAGE STREAM FOOTPATH	GENERAL ARRANGEMENT & LANDSCAPING
CAD: RB		
CHECKED: MR | MR	JOB No. RJ507179.01	
APPROVED: IDH | IDH	SCALE @ A1: 1:100	DATE: JAN 14
	SHEET NUMBER: 1 OF 1	DRAWING NUMBER: EC/RJ507179/102
		REV