


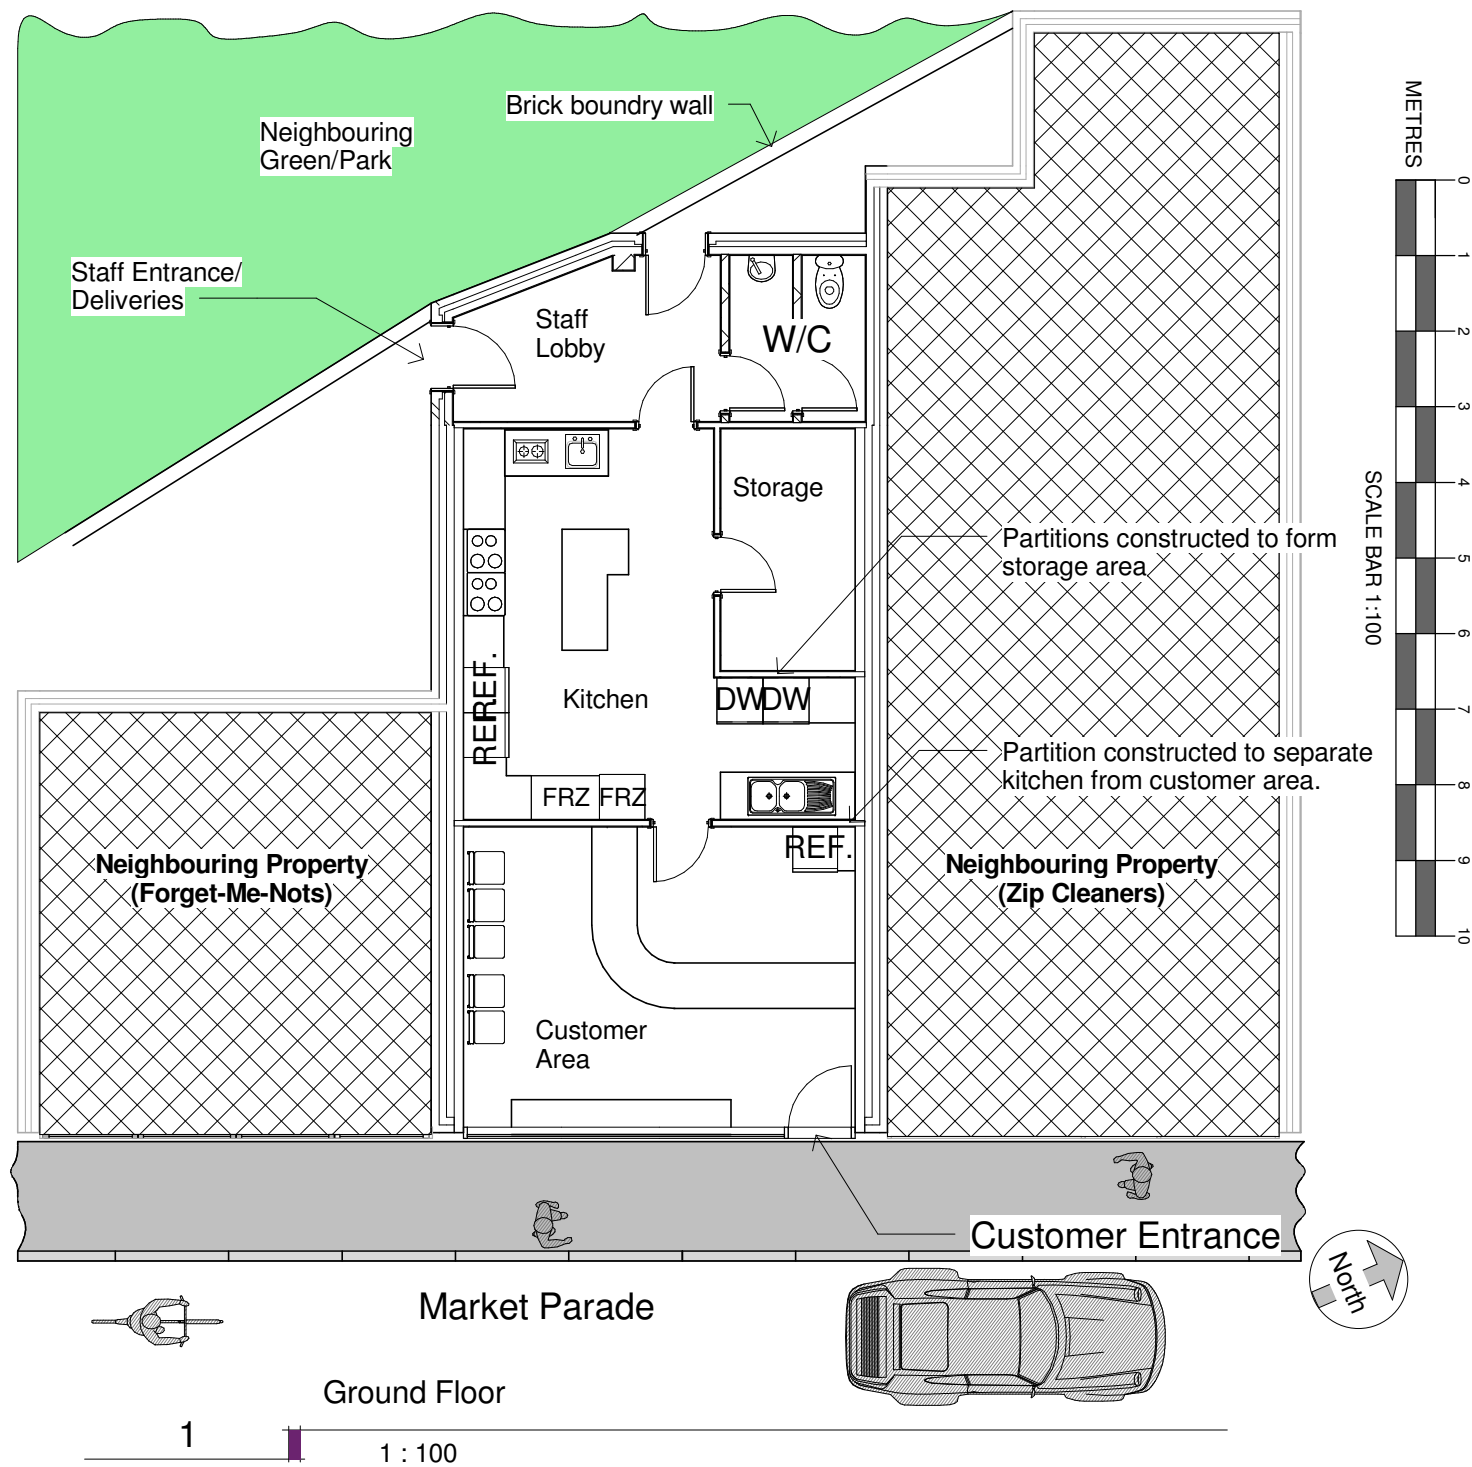


-Exterior elements and finishes to remain unaltered. Glass shop front to be retained with new signage at high level. Style of signage to be like for like with existing. No additional lighting or overhang onto public highway.

-Internal stud partitions to be moved in some areas. No structural alterations required.

- Existing W/Cs to remain unaltered.

- New equipment proposed in response to change of use. Refrigerator, freezers, cookers and hobs as well as associated extract equipment.

- Internal wall finishes to be changed from horizontal timber battens to plastered skim with paint finish.

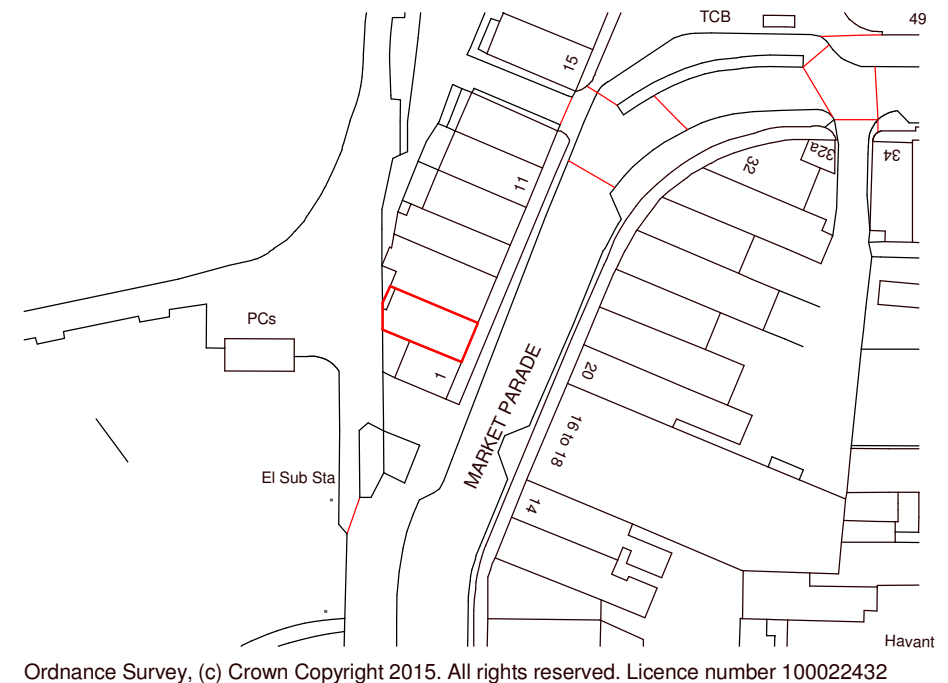

THE  
**MARTIN RALPH**  
GROUP



[www.martinralph.co.uk](http://www.martinralph.co.uk)  
[info@martinralph.co.uk](mailto:info@martinralph.co.uk)

T. 023 9225 7711  
F. 023 9225 7712

**CHARTERED SURVEYORS  
ARCHITECTS & ENGINEERS**

11 Dragoon House  
Hussar Court  
Brambles Business Park  
Portsmouth  
Hampshire  
PO7 7SF

AMENDMENTS

DATE

**CLIENT**  
Mohammed Sabbir Ahmed  
28 East Shore Way  
Portsmouth  
Hampshire

**PROJECT**  
3 Market Parade  
Havant  
Hampshire  
PO9 1PY

**DRAWING TITLE**

Property change of use  
from A1 to A5

**DRAWING No.** 15/057/SP - Proposed

**DATE** 27/02/2015

**SCALE** 1:100 & 1:1250 at A3

**REVISION**