



NOTES:

1. THIS DRAWING IS COPYRIGHT AND SHOULD NOT BE REPRODUCED WITHOUT APPROVAL.
2. THIS DRAWING TO BE READ IN CONJUNCTION WITH THE ARCHITECT'S DRAWINGS. ANY DISCREPANCIES ARE TO BE BROUGHT TO THE ATTENTION OF BOTH PARTIES IMMEDIATELY.
3. ANY DIMENSIONS/LEVELS INDICATED 'REF.' REFER TO ASSUMED/EXISTING DIMENSIONS WHICH ARE TO BE SITE CHECKED PRIOR TO THE COMMENCEMENT OF ANY WORK.

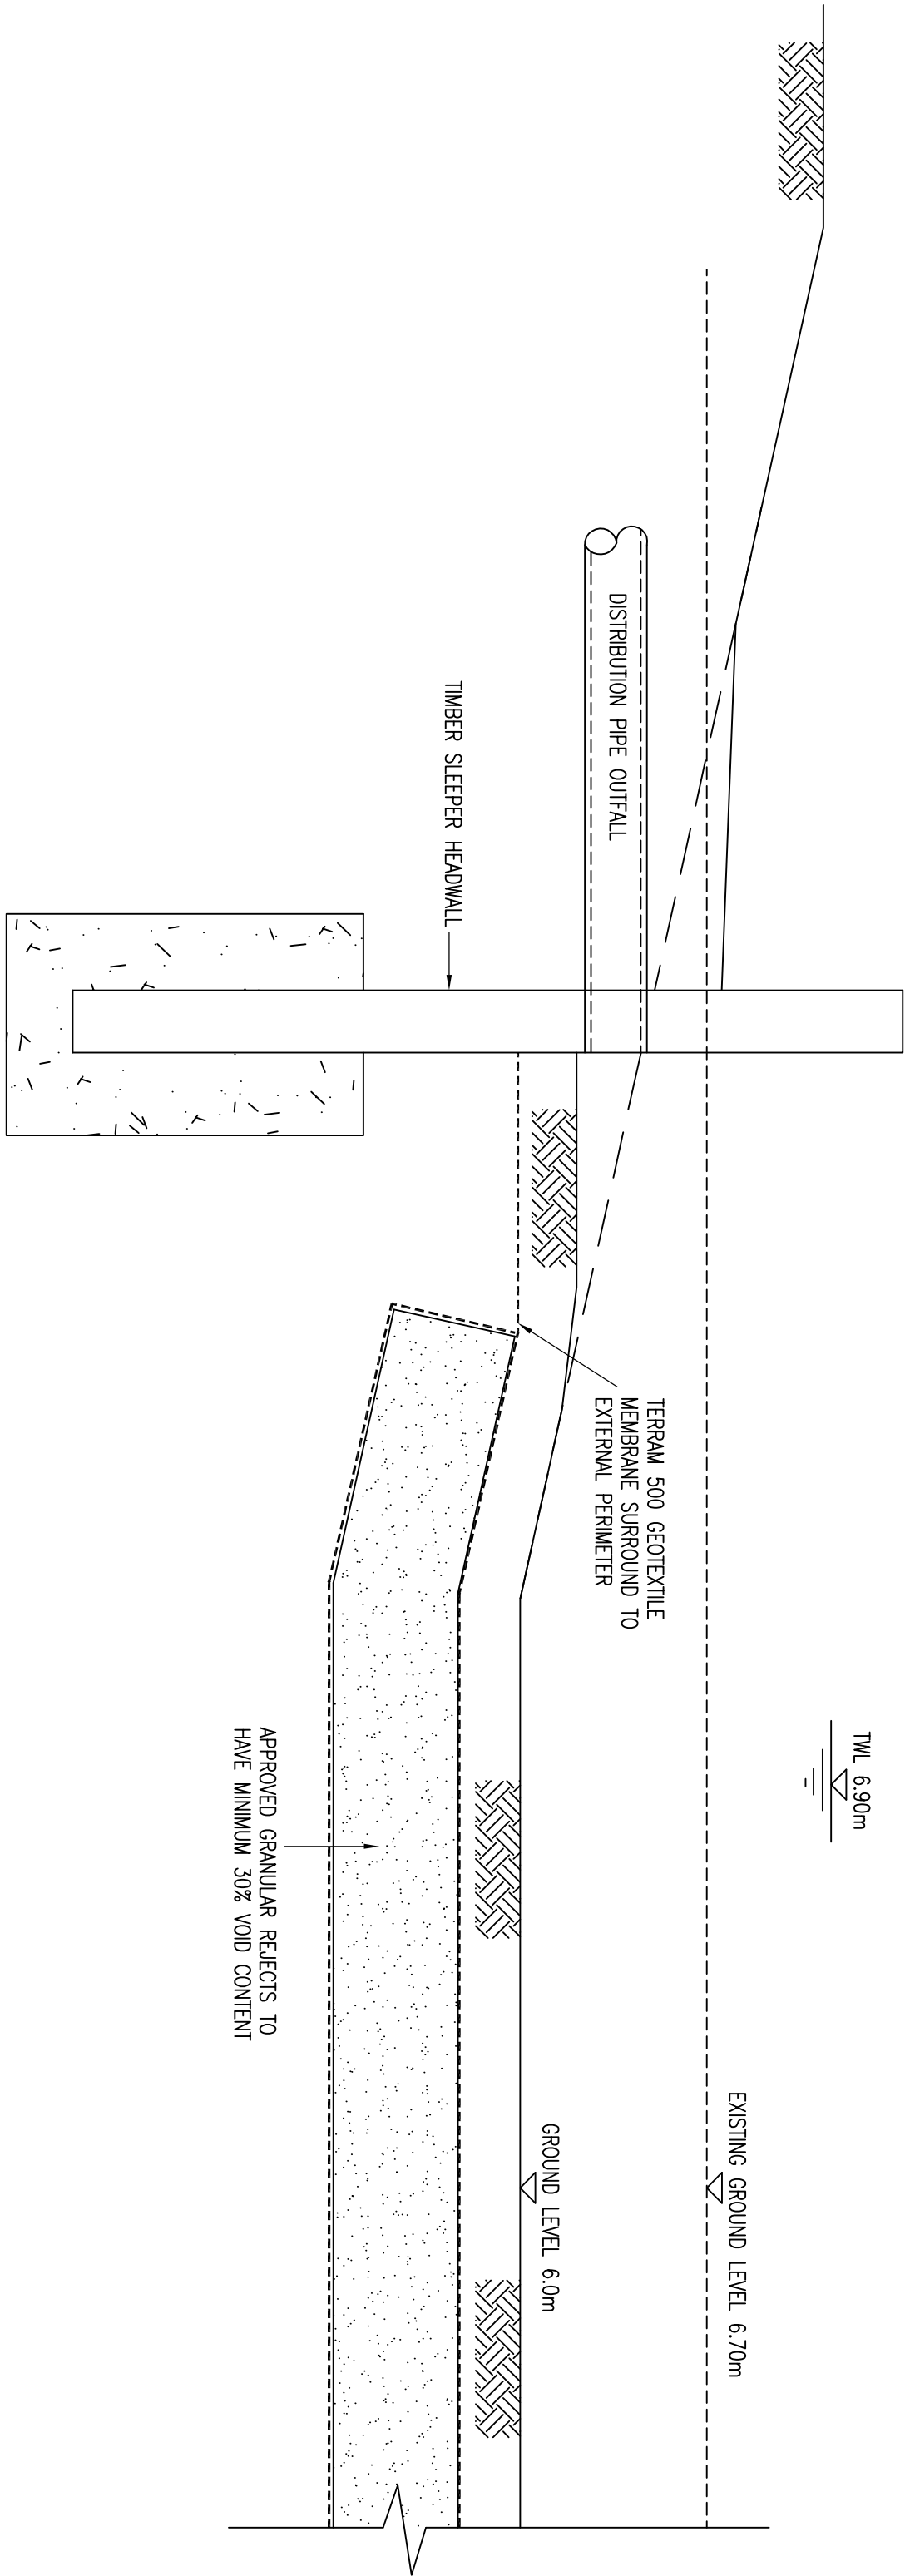

DETENTION/INFILTRATION BASIN

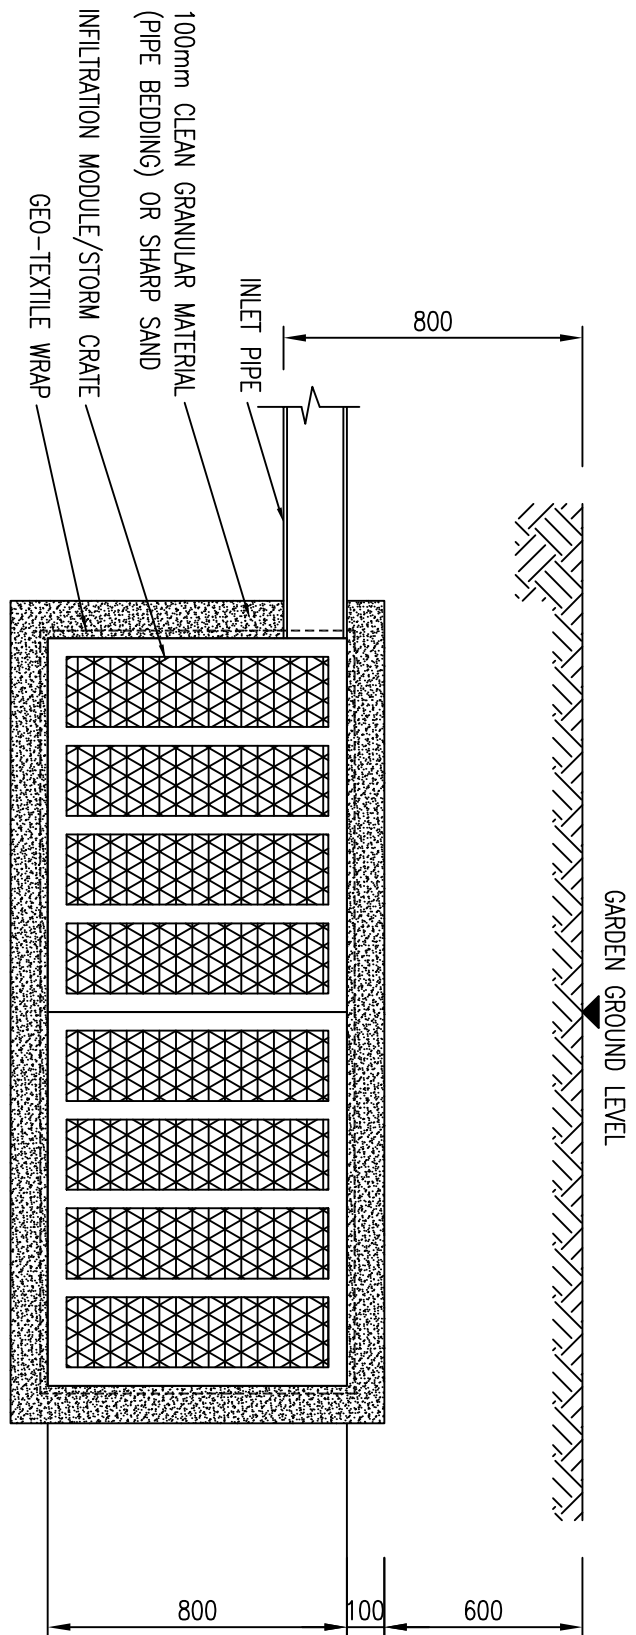

GARDEN SOAKAWAY DETAIL

PRELIMINARY

P2	PRELIMINARY	HDL/11.14	HDL/11.14	HDL/11.14	
P1	PRELIMINARY	HDL/07.14	HDL/07.14	HDL/07.14	
Version	Authorised	Drawn and Date	Designed and Date	Approved and Date	
ORIGINAL DRAWING SIZE - A1		X-REFS: .			
CADD REF.		.			

Client: FOREMAN HOMES LTD		Project: RANELAGH ROAD, HAVANT	
Drawing Title: PROPOSED SUDS DETAILS		Purpose: PRELIMINARY	
Drawn: HDL		Scale: NTS	
Designed: .		Drawing Number: 14-2260-510	
Version: P2		Drawing Office: SWANMORE	
Telephone: 01489 893 596		Fax: .	

HDL
HAMILL DAVIES
LIMITED
Consulting Civil
Engineers