




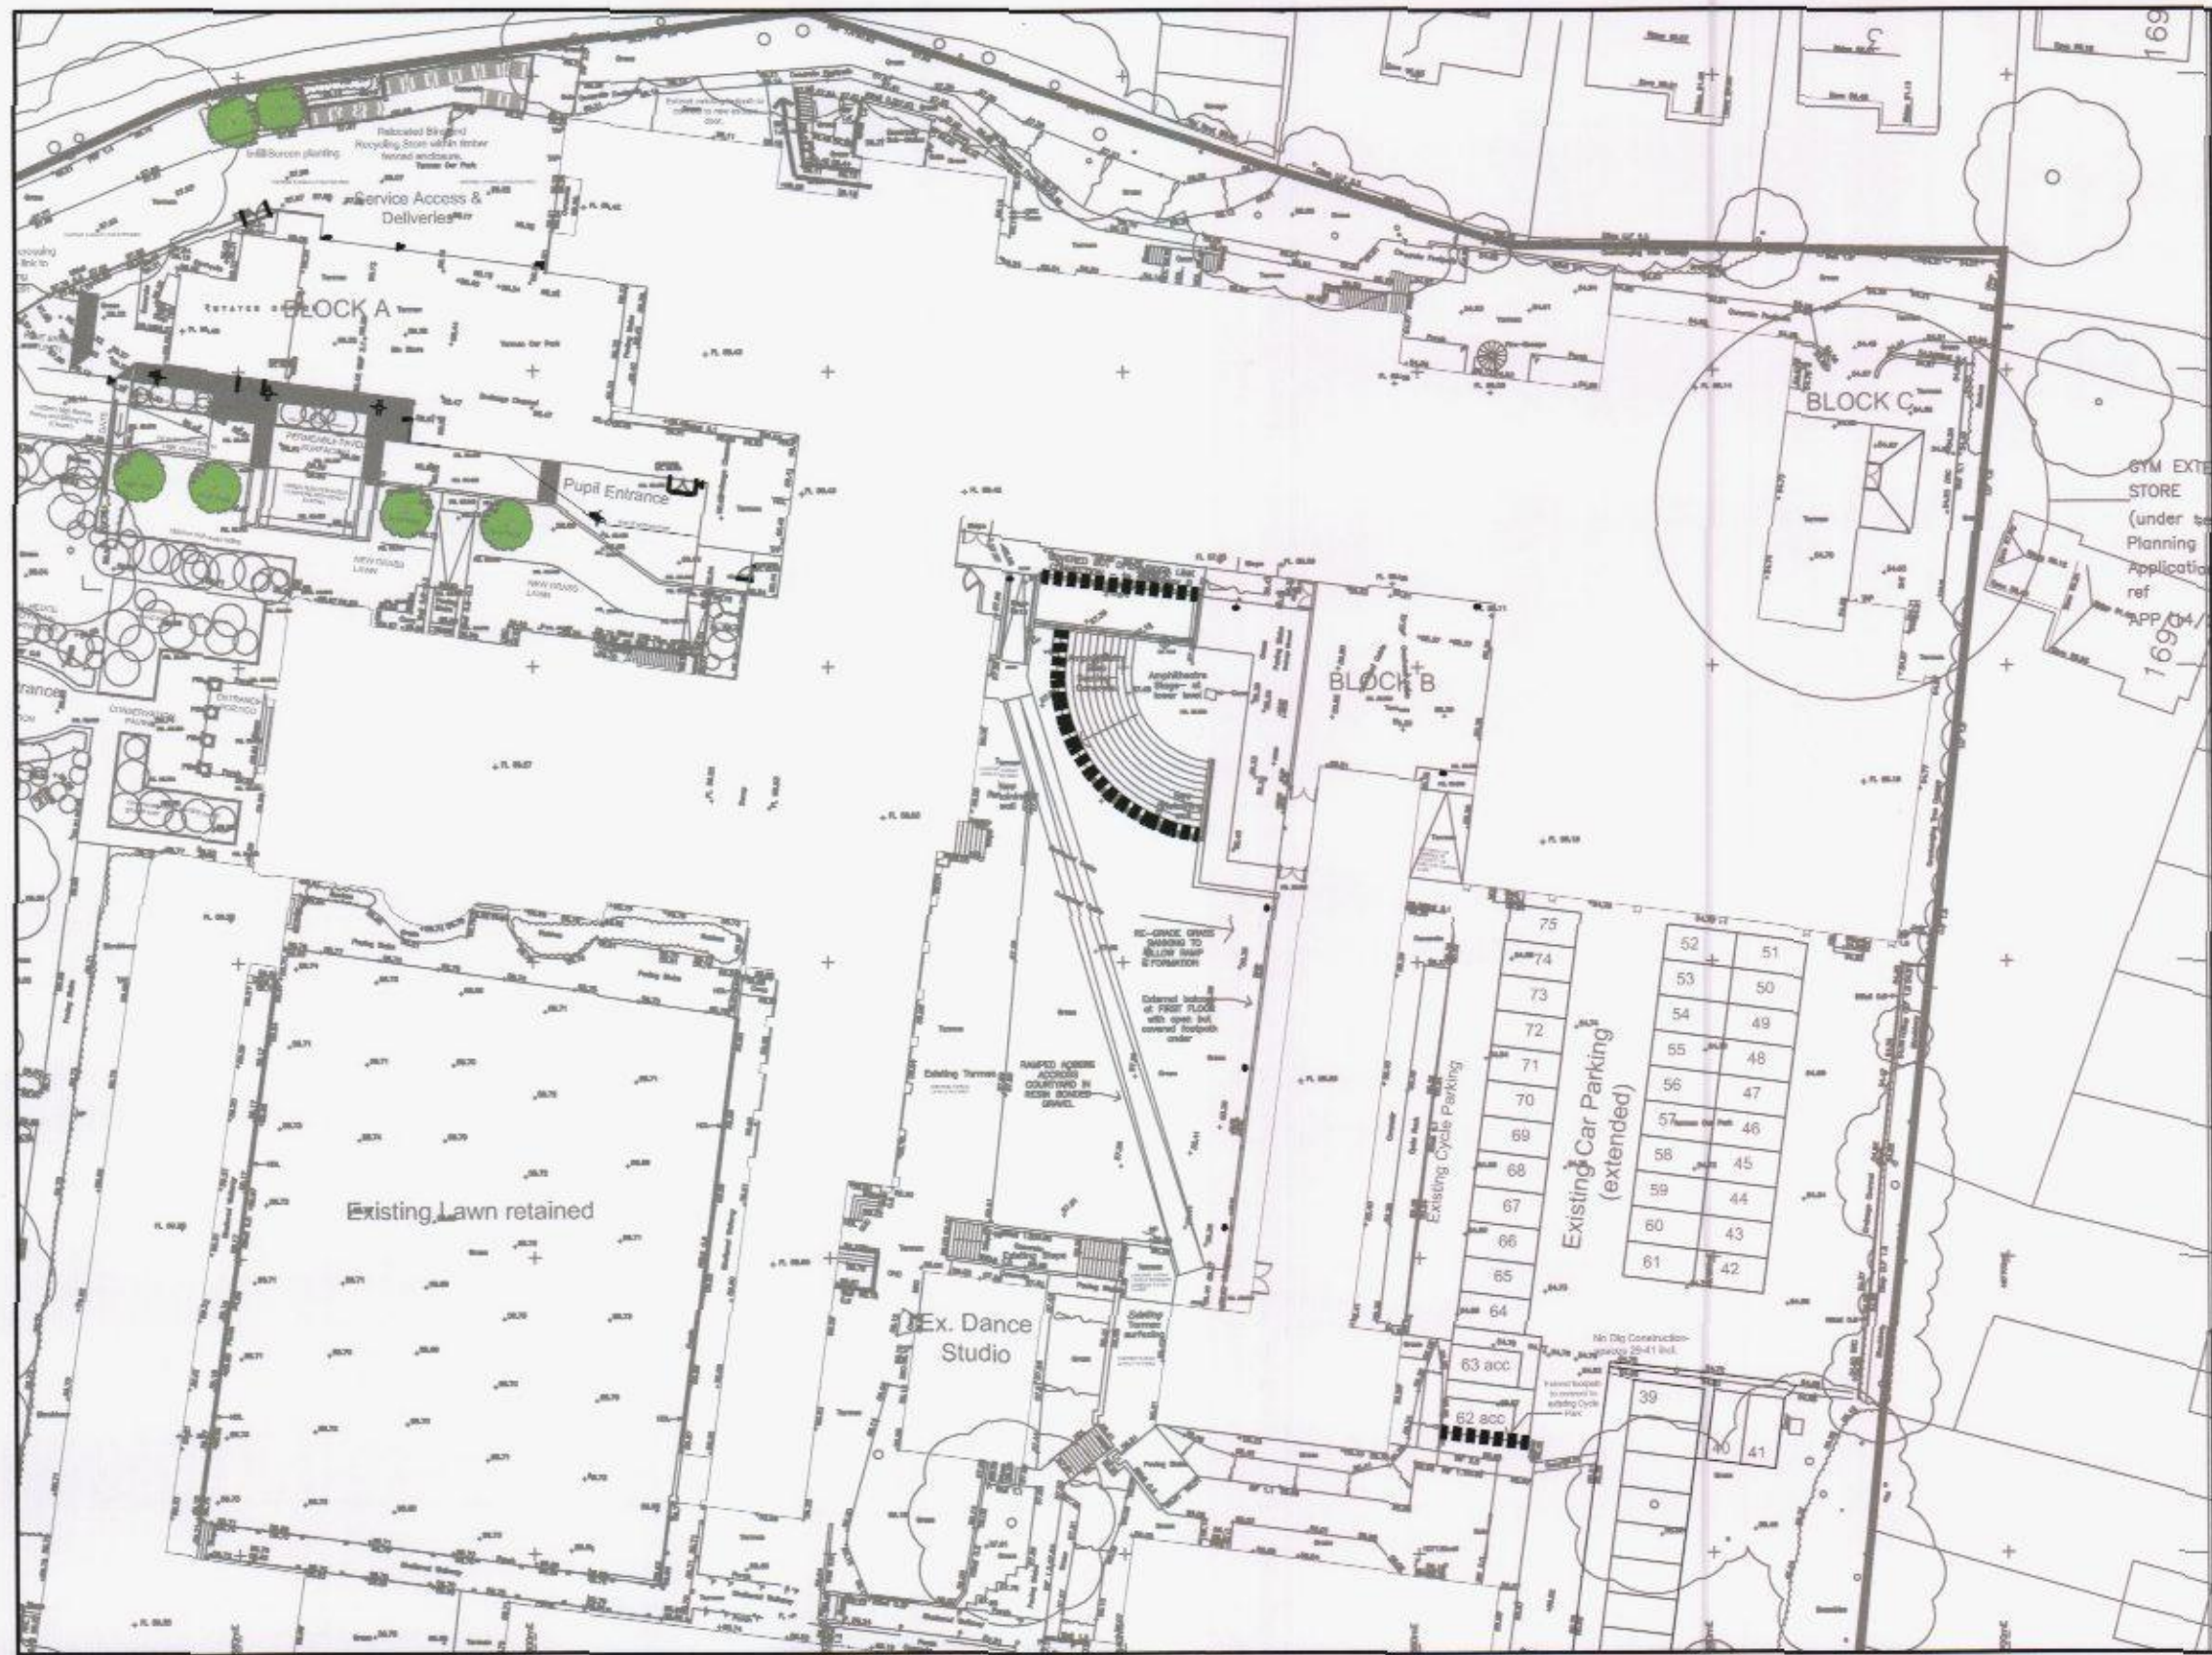

RETAINING WALL LOCATIONS
SCALE 1:500

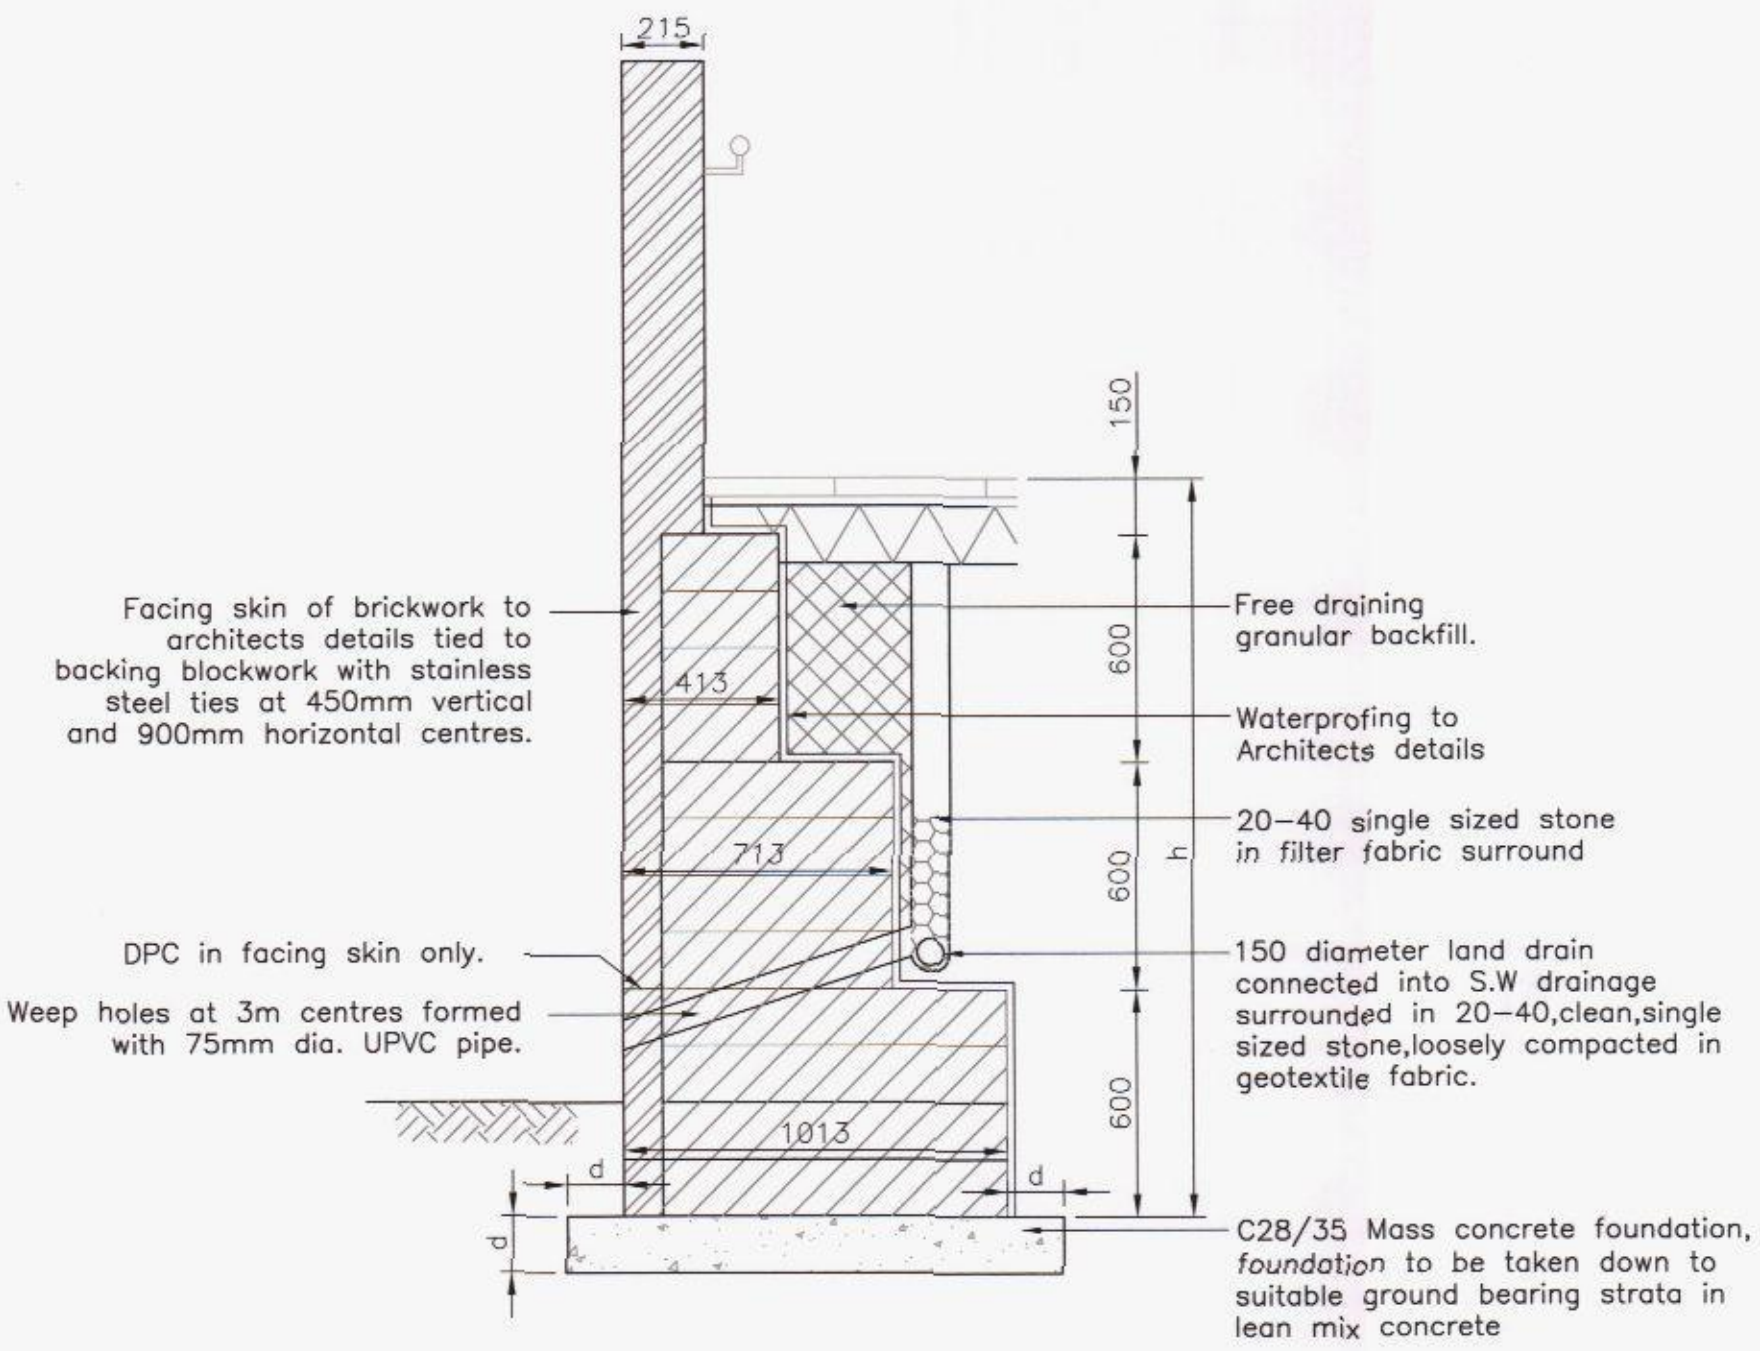

**TYPICAL RETAINING WALL
DETAIL — UP TO 1800mm**
SCALE 1:20

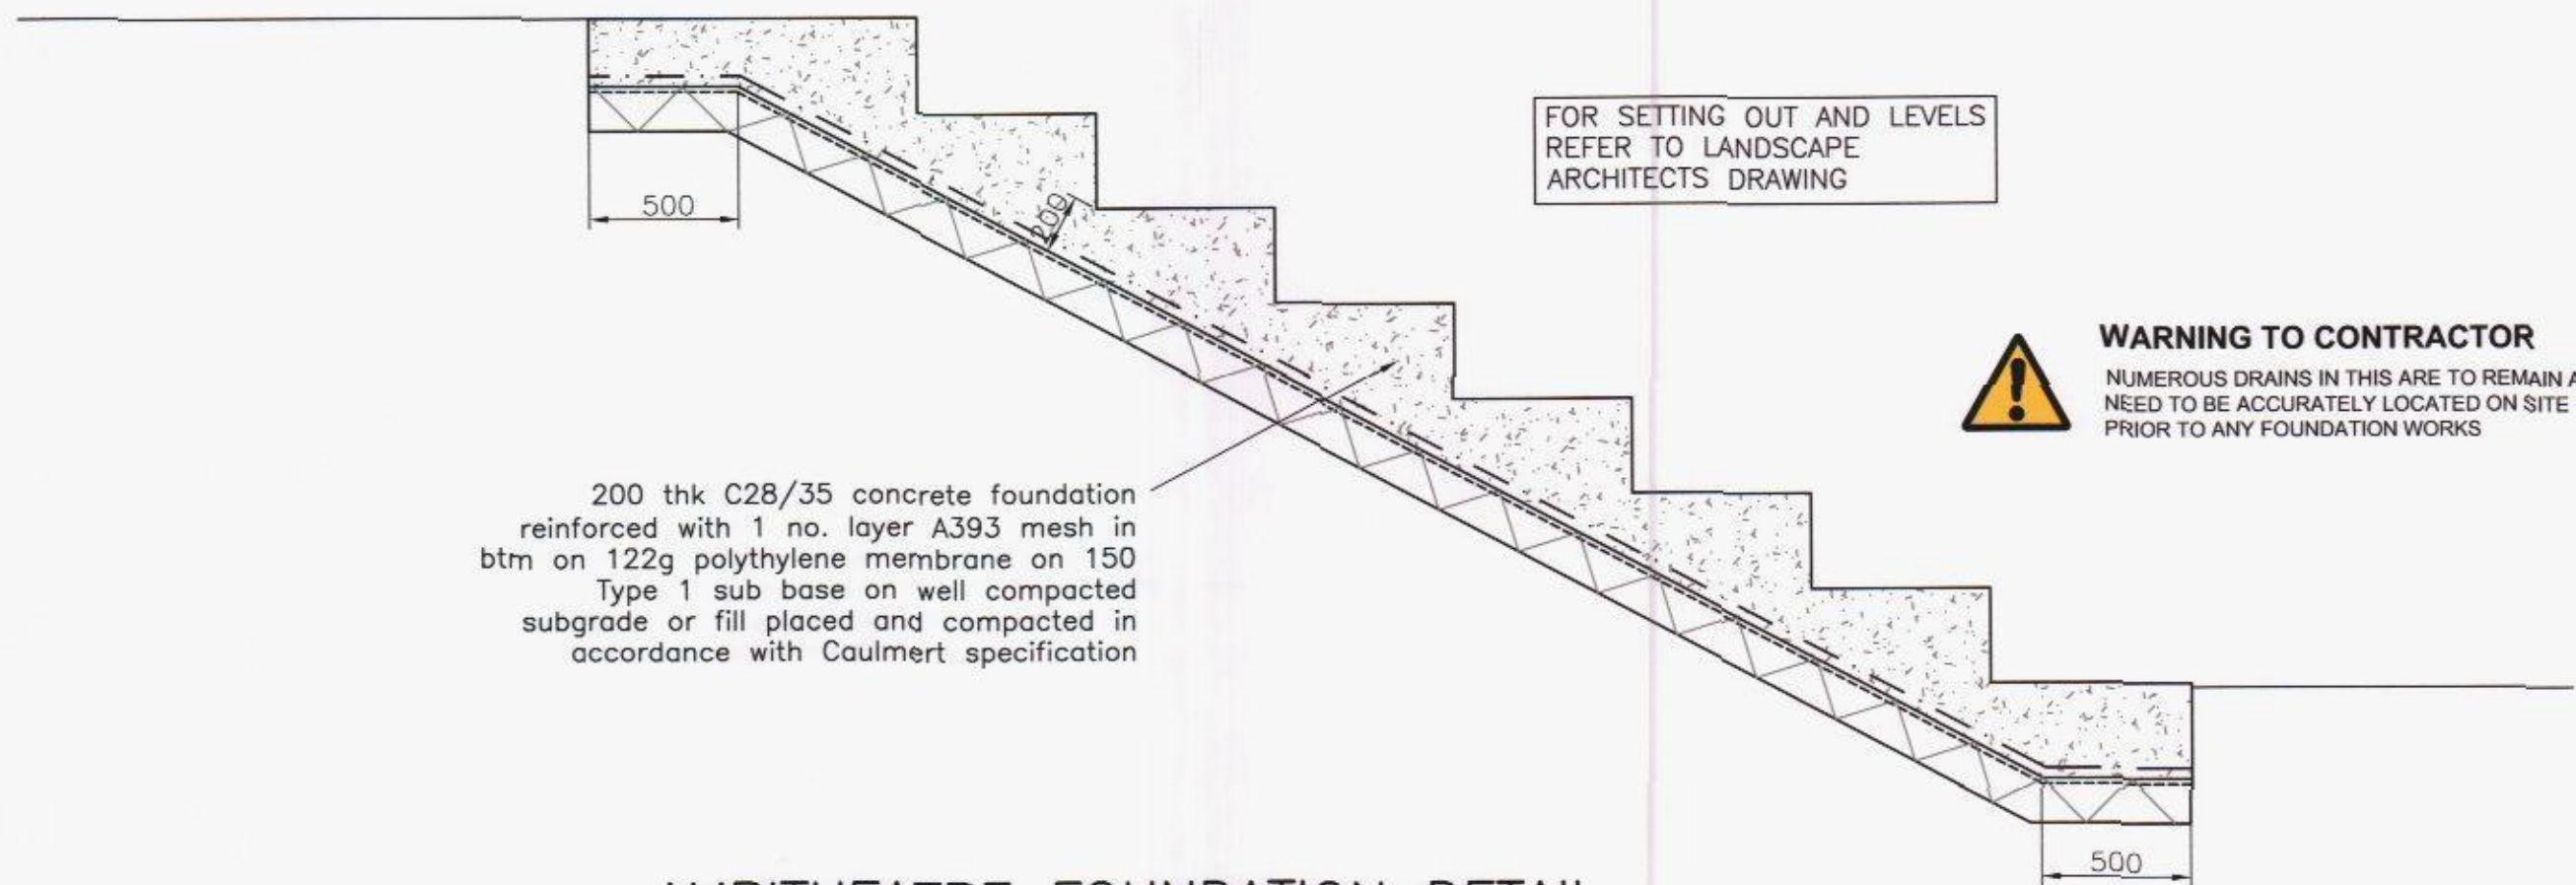

AMPHITHEATRE FOUNDATION DETAIL
SCALE 1:25

WARNING TO CONTRACTOR
NUMEROUS DRAINS IN THIS ARE TO REMAIN AND NEED TO BE ACCURATELY LOCATED ON SITE PRIOR TO ANY FOUNDATION WORKS

LEGEND

HAVANT BOROUGH COUNCIL
- 1 DEC 2014
RECEIVED
TENDER ISSUE

T1	Issued For Tender	AJS	RA	PJS	24.10.14
REV	MODIFICATIONS	BY	RE	AP	DATE



**PURBROOK PARK
SCHOOL
REDEVELOPMENT**

**External Works Construction
Details**

DRAWN BY	AJS	DATE	21.10.2014
REVIEWED BY	RA	SCALE	1:1
AUTHORISED BY	PJS	ISSUE	P
		REVISION	-

DRAWING NUMBER
1910.PPS.251



Registered Office: intec, Parc Menai, Bangor, Gwynedd, LL57 4FG Company Registered No: 06716319

© COPYRIGHT CAULMERTS LIMITED - NOT TO BE COPIED OR REPRODUCED IN ANY WAY OR FORM WITHOUT PRIOR WRITTEN CONSENT FROM CAULMERTS LIMITED

CAD FILE REF: M:\Cad Projects\1910 Purbrook Park School\Working Drawings\Preliminary Drawings\1910.PPS.251.dwg

WWW.CAULMERTS.COM