


All rights reserved. Limited reproduction and distribution permitted for the sole purpose of the planning for this named development only. Figured dimensions are to be taken in preference to scaled dimensions and any discrepancies are to be reported to the Architects.


Rev Date Drawn Check'd Details

- A 06.14 RDB Scheme revisions to reflect Planners comments
- B 07.14 RDB Redesign roof to Plots 1 and 2
- C 14.14 RDB Scheme revisions to reflect planners comments

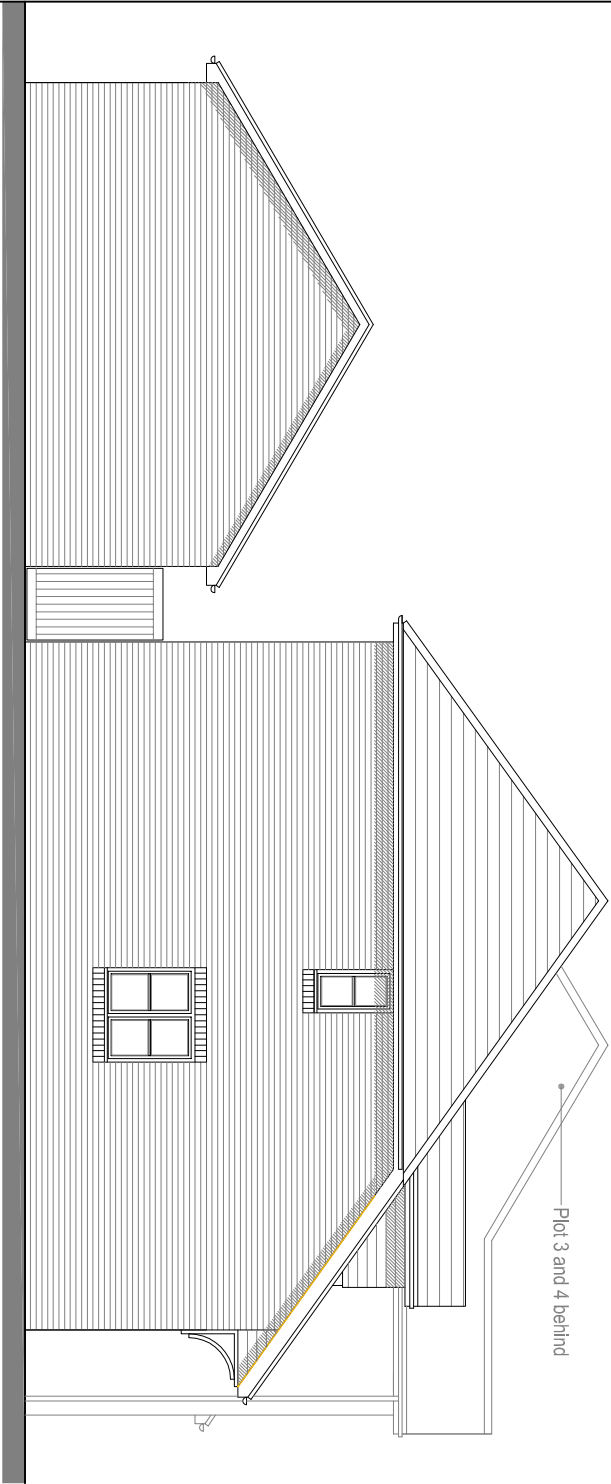


1. Side Elevation

scale 1:100

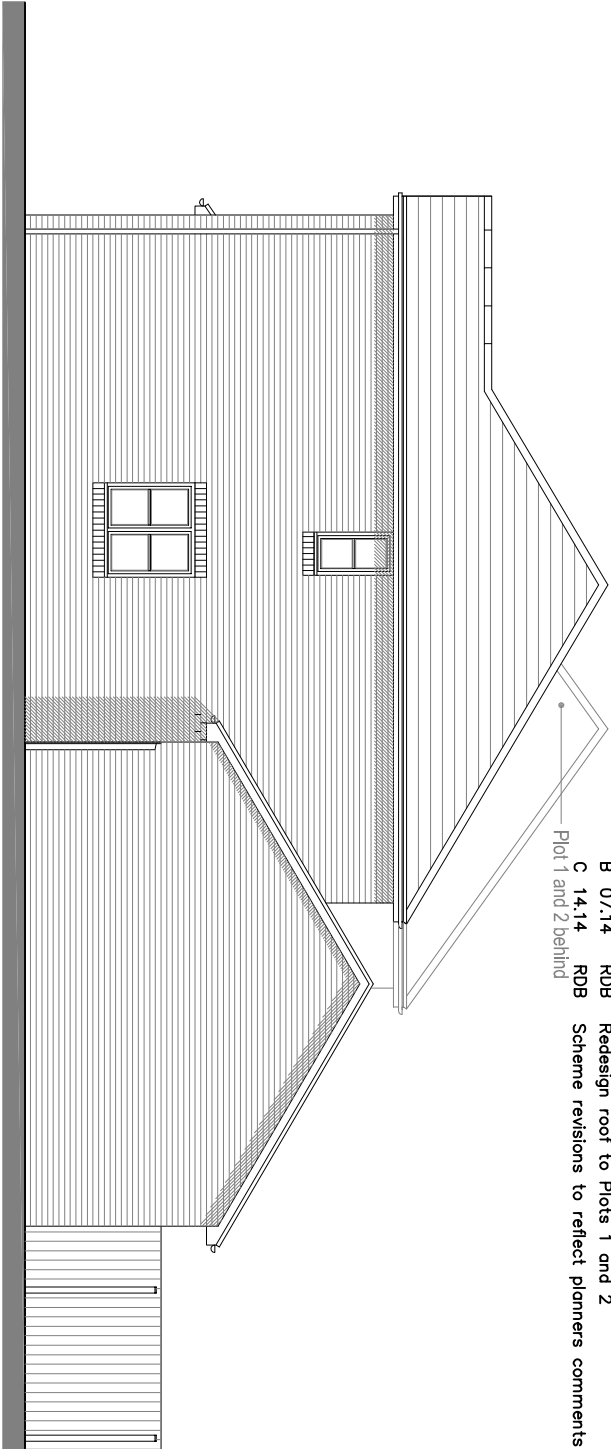

2. Side Elevation

scale 1:100

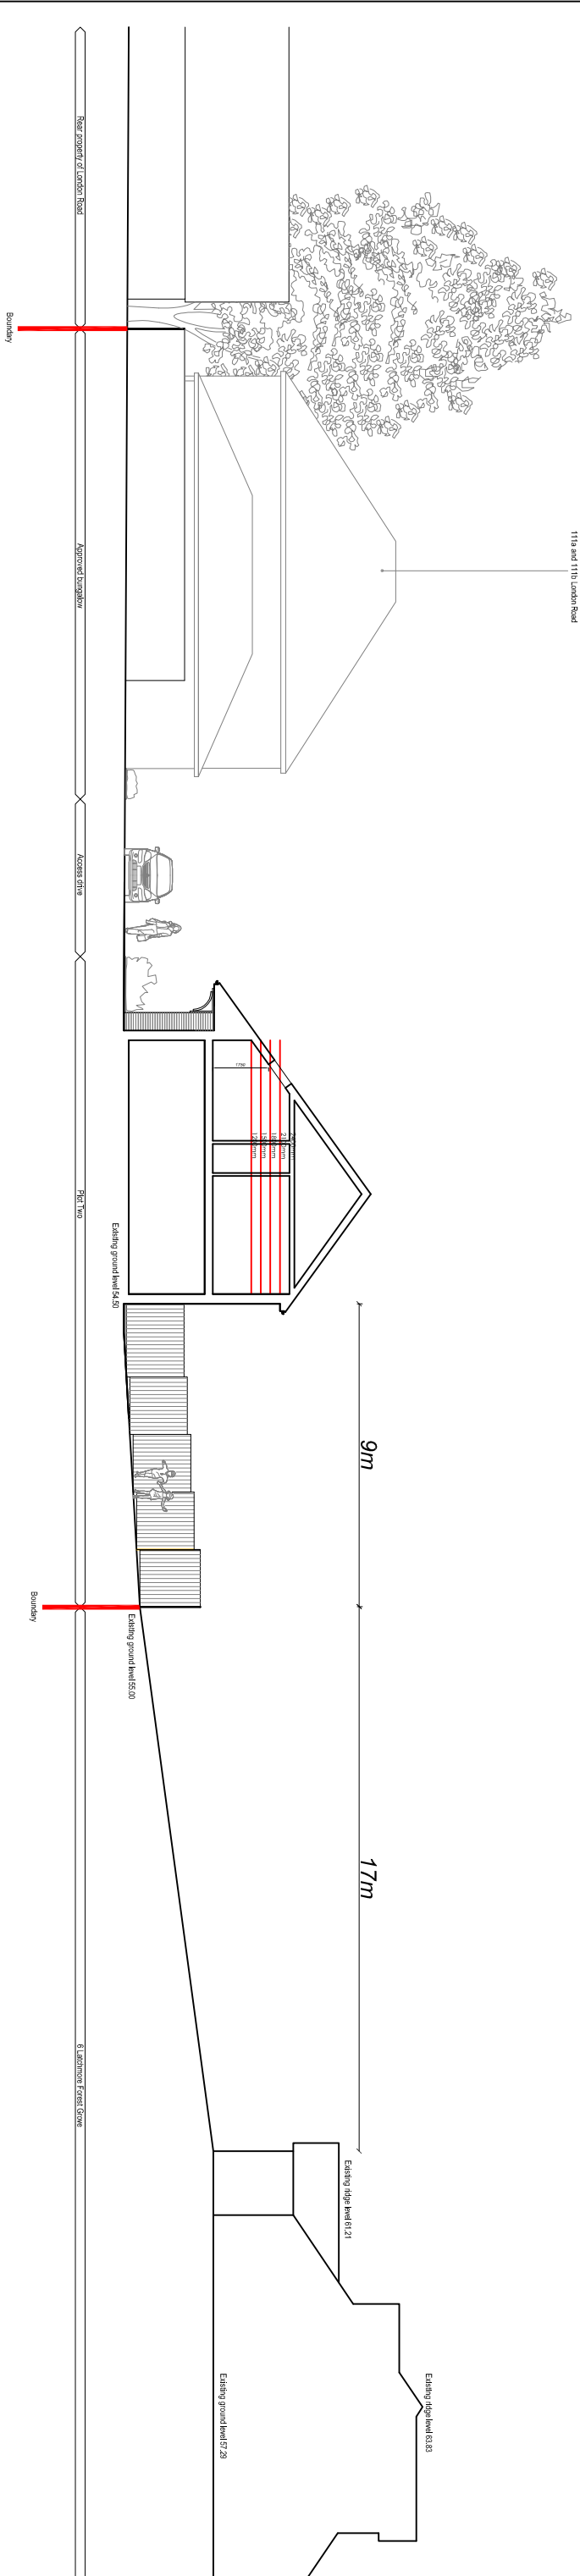

3. Site Section

scale 1:200



Project
109 London Road
Cowplain

Title
Side Elevations and Site Sections

Scale	Date	Drawn	Checked	Job No.	Drawing. No.	Revision
1:100	Jan 2014			2013.078	PL.07	C