


SUPERSEDED

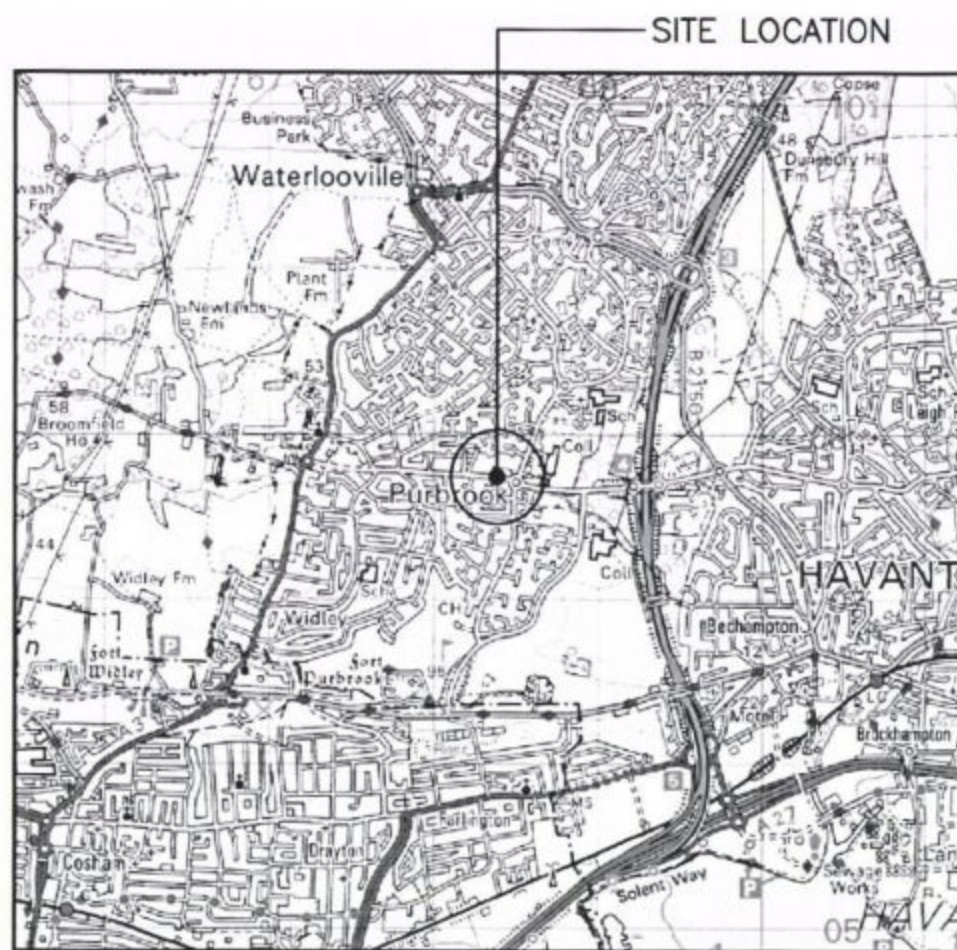

0 1km 2km
Scale

SITE LOCATION (Scale 1:50000)

Ordnance Survey map extract
based upon Landranger map series
with the permission of the controller of
Her Majesty's Stationery Office
Crown copyright.



SITE PHOTOGRAPH



1078 00

1077 00



4683 00

DETAILED SITE LOCATION (Scale 1:1250)

Based upon Ordnance Survey map extract
with the permission of the Controller of
Her Majesty's Stationery Office.
Crown copyright.
Promap licence no. 10022432

HAVANT BOROUGH
COUNCIL
28 FEB 2014

N.G.R. E: 468392 N: 107744

NOTES:
1. ALL DIMENSIONS ARE IN MM UNLESS NOTED OTHERWISE
2. SITE ACCESS:

HEAD SOUTHEAST ON M27 TOWARD EXIT 12. CONTINUE
ONTO A27. CONTINUE ONTO A3(M) (SIGNS FOR
LONDON/PETERSFIELD/WATERLOOVILLE/LEIGH PARK). AT
JUNCTION 4, EXIT TOWARD PURBROOK/LEIGH PARK. AT
THE ROUNDABOUT, TAKE THE 1ST EXIT ONTO PURBROOK
WAY. AT THE ROUNDABOUT, TAKE THE 2ND EXIT ONTO
STAKES RD

3. SURROUNDING AREA IS - RESIDENTIAL
4. DISTANCE TO PUBLIC HIGHWAY APPROX. 2.5M

REV	MODIFICATION	BY	CH	DATE
A	Issued for Approval	OSC	AM	23.01.14



The Barn
Elms Farm
Hobb Lane, Daresbury
Warrington, Cheshire
WA4 5LS
Tel: 01925 741 810
Fax: 01925 740 621



Cell Name	Opt
SOUTH PURBROOK	-
Cell ID No	
CORNERSTONE (CTIL)	TEF VF
127918	34881 86535

Site Address / Contact Details
STAKES ROAD HAVANT HAMPSHIRE PO7 5PL

Drawing Title:	PROPOSED LOCATION MAPS
Purpose of Issue:	PLANNING
Drawing Number:	100
Scale:	As Shown
Drawn:	OSC
Date:	23.01.14
Checked:	WR
Date:	23.01.14
Approved:	AM
Date:	23.01.14
Issue:	V1