


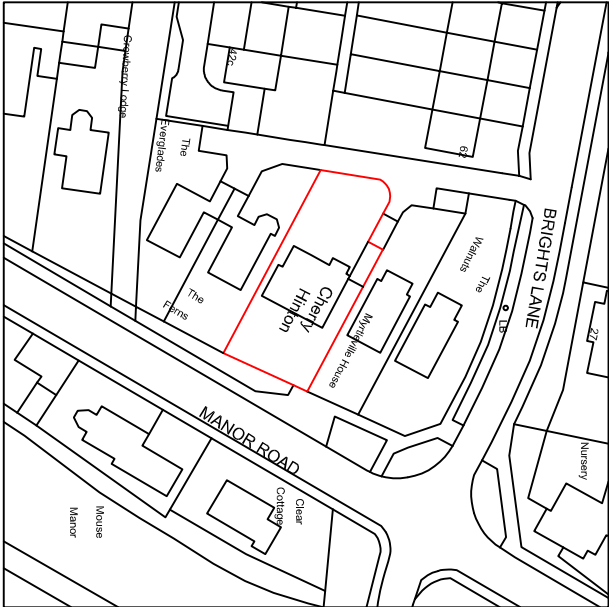

Your Home Plans Ltd Drop Anchor, Drift Lane, Bosham, West Sussex, PO18 8PP Tel: 01243 572414 june@yourhomeplans.co.uk		CHERRY HINTON MANOR ROAD HAYLING ISLAND HAMPSHIRE PO11 0QH	
Location Map		Drawing No:	
		Project Number: CHE-15	
		Date: 15TH FEBRUARY 2015	
		01	
Drawn By: Your Home Plans Ltd		Scale: 1:1250	
Checked By: JEG		A4	