


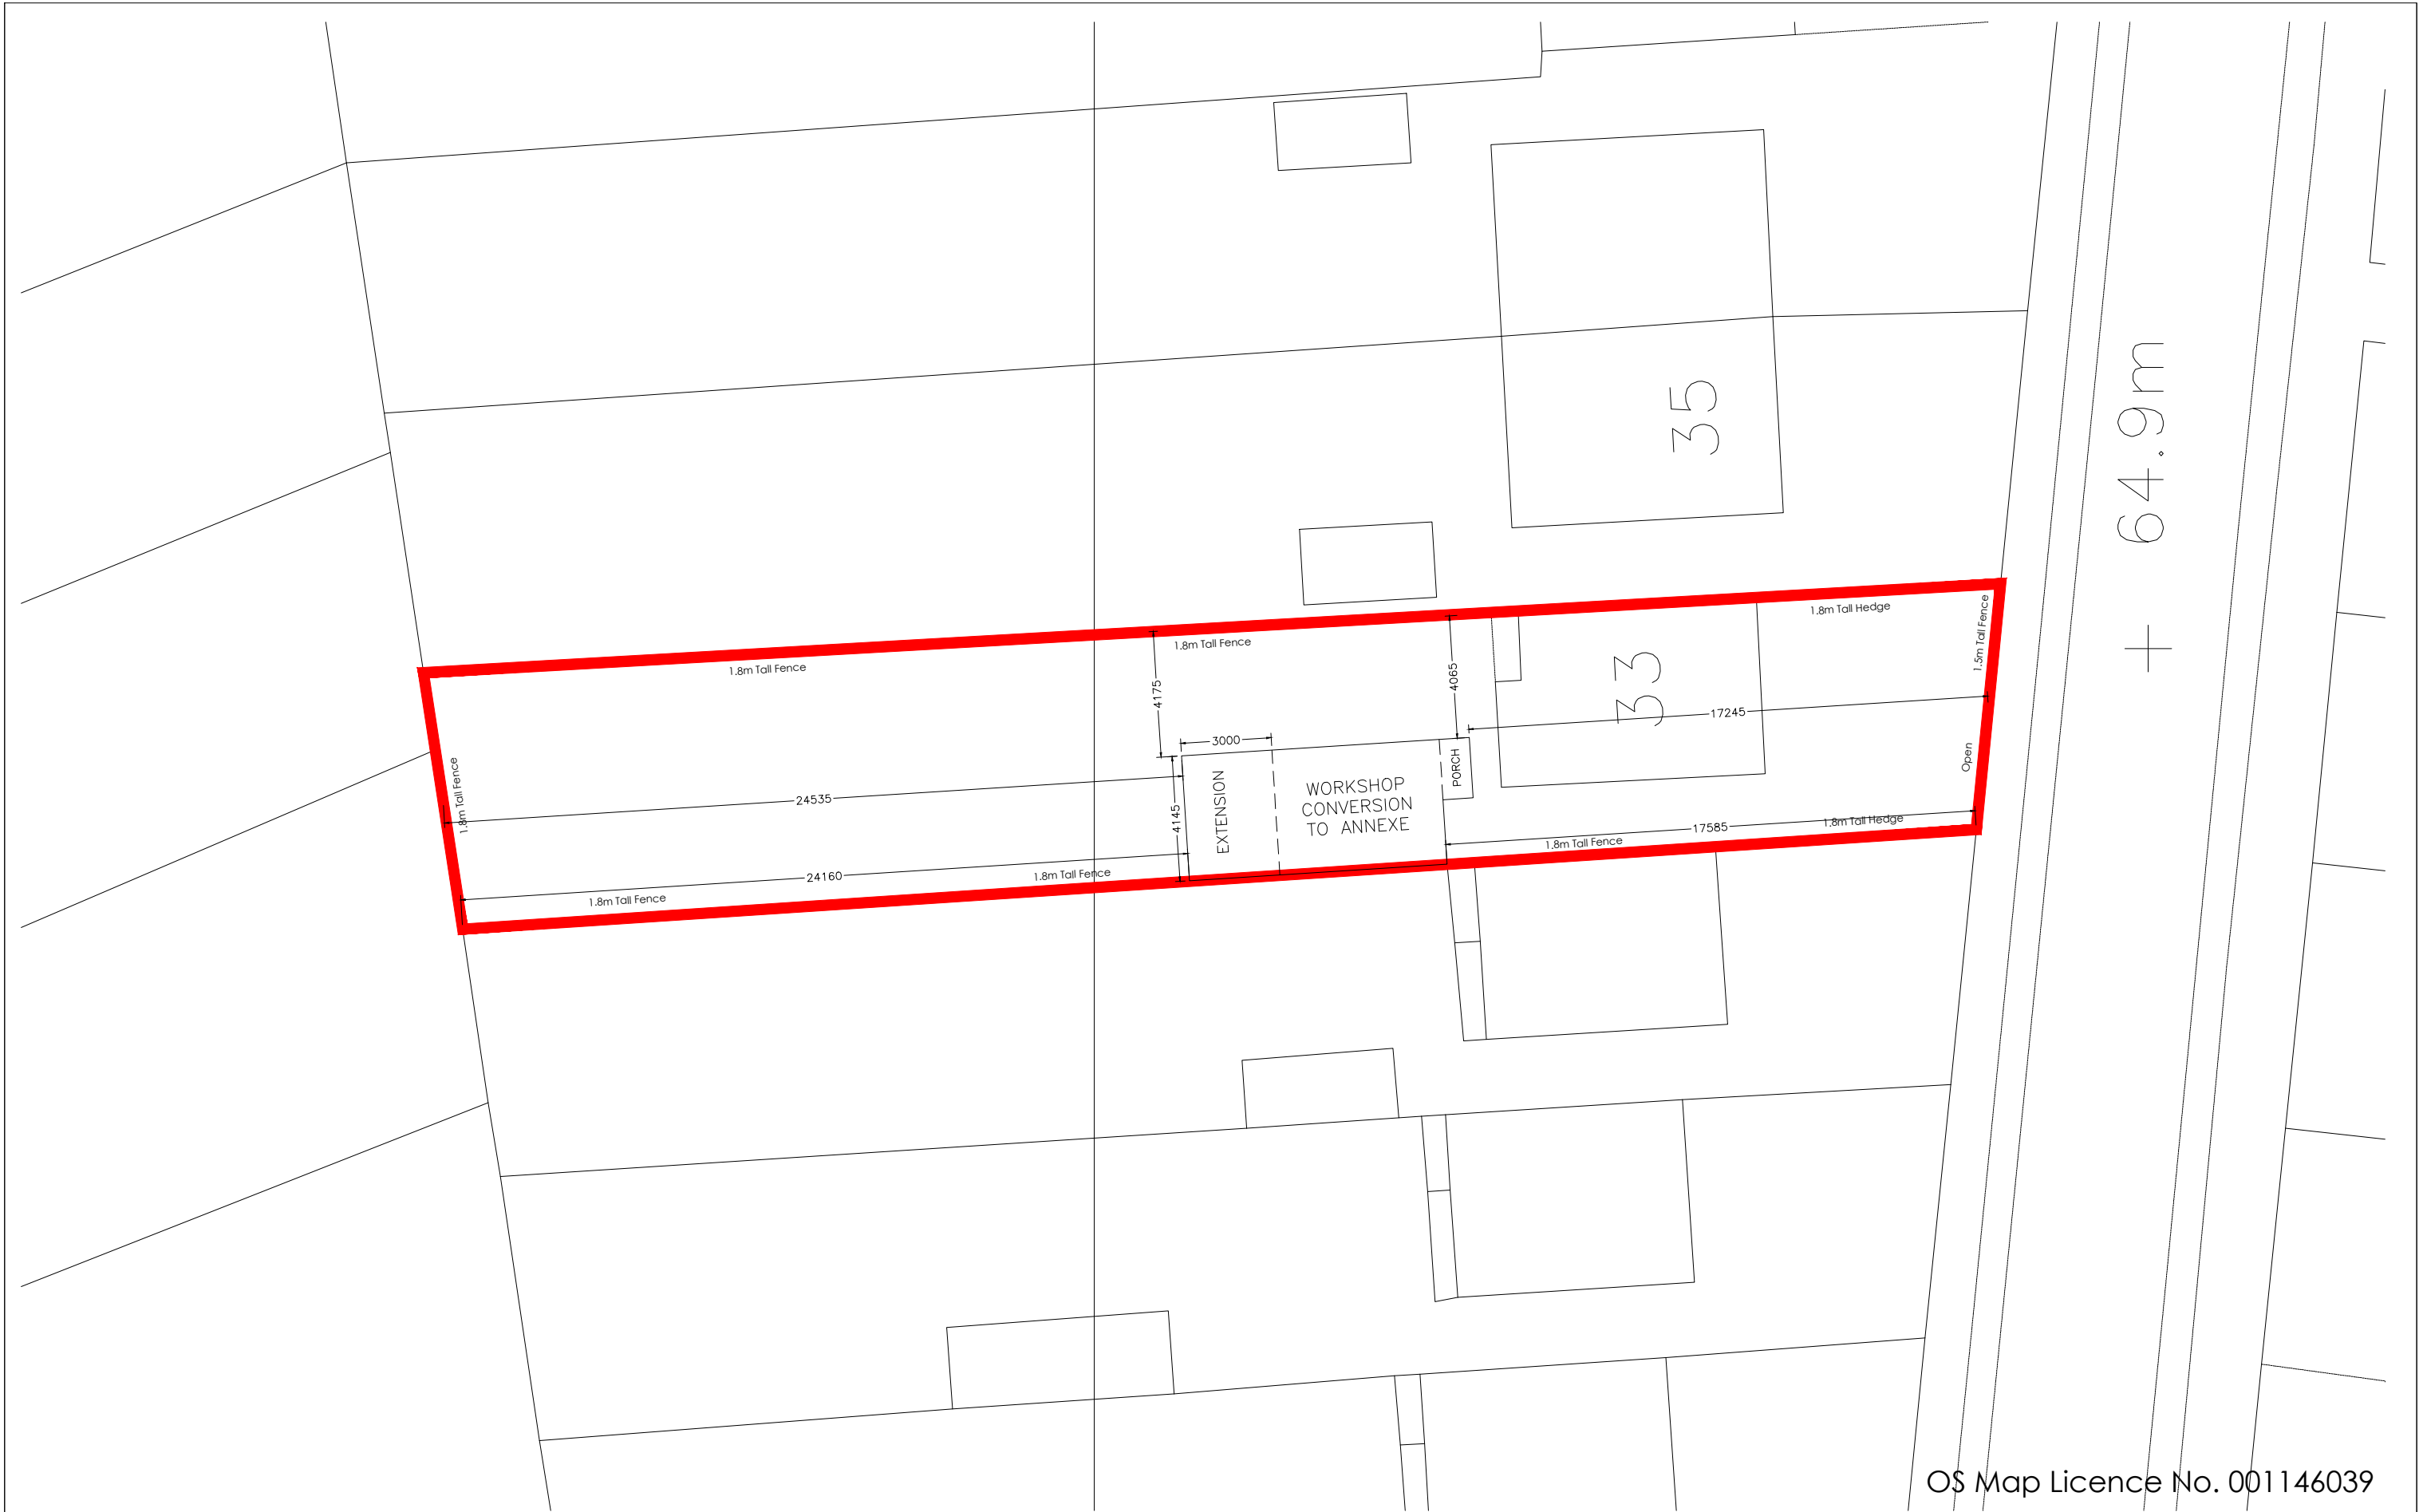

OS Map Licence No. 001146039

Copyright is reserved by GBS Designs and is issued on the condition that it is not copied or disclosed by or to any unauthorised persons without prior consent in writing from GBS Designs. All dimensions to be checked on site All structural elements to be specified by a suitably qualified structural engineer.	REV	DESCRIPTION	DRAWN	DATE
	-	Initial design	GBS	07.07.14
	A	Extension section reduced and lower	GBS	20.10.14
Scale Bar 0510				
Drawing Ref		SHAR 05		
Scale at A1		N/A		
Scale at A3		1:200		
Date		7 JULY 2014		
Drawn by		GBS		
Drawing Title		Mr & Mrs P Sharman Workshop conversion to annexe at 33 The Brow Widley Hampshire PO7 5BY		



CAD - ARCHITECTURE - DESIGN

6 Shillinglee Waterloooville
Hampshire PO7 5RW
Tel 023 9225 8315
www.gbsimages.co.uk