
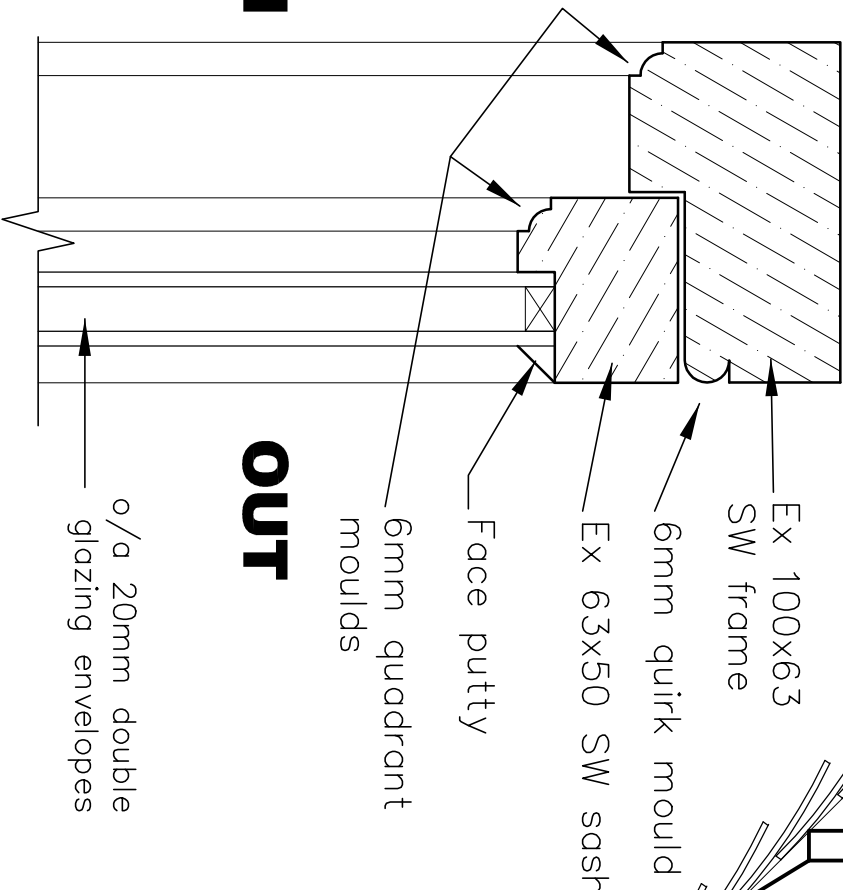


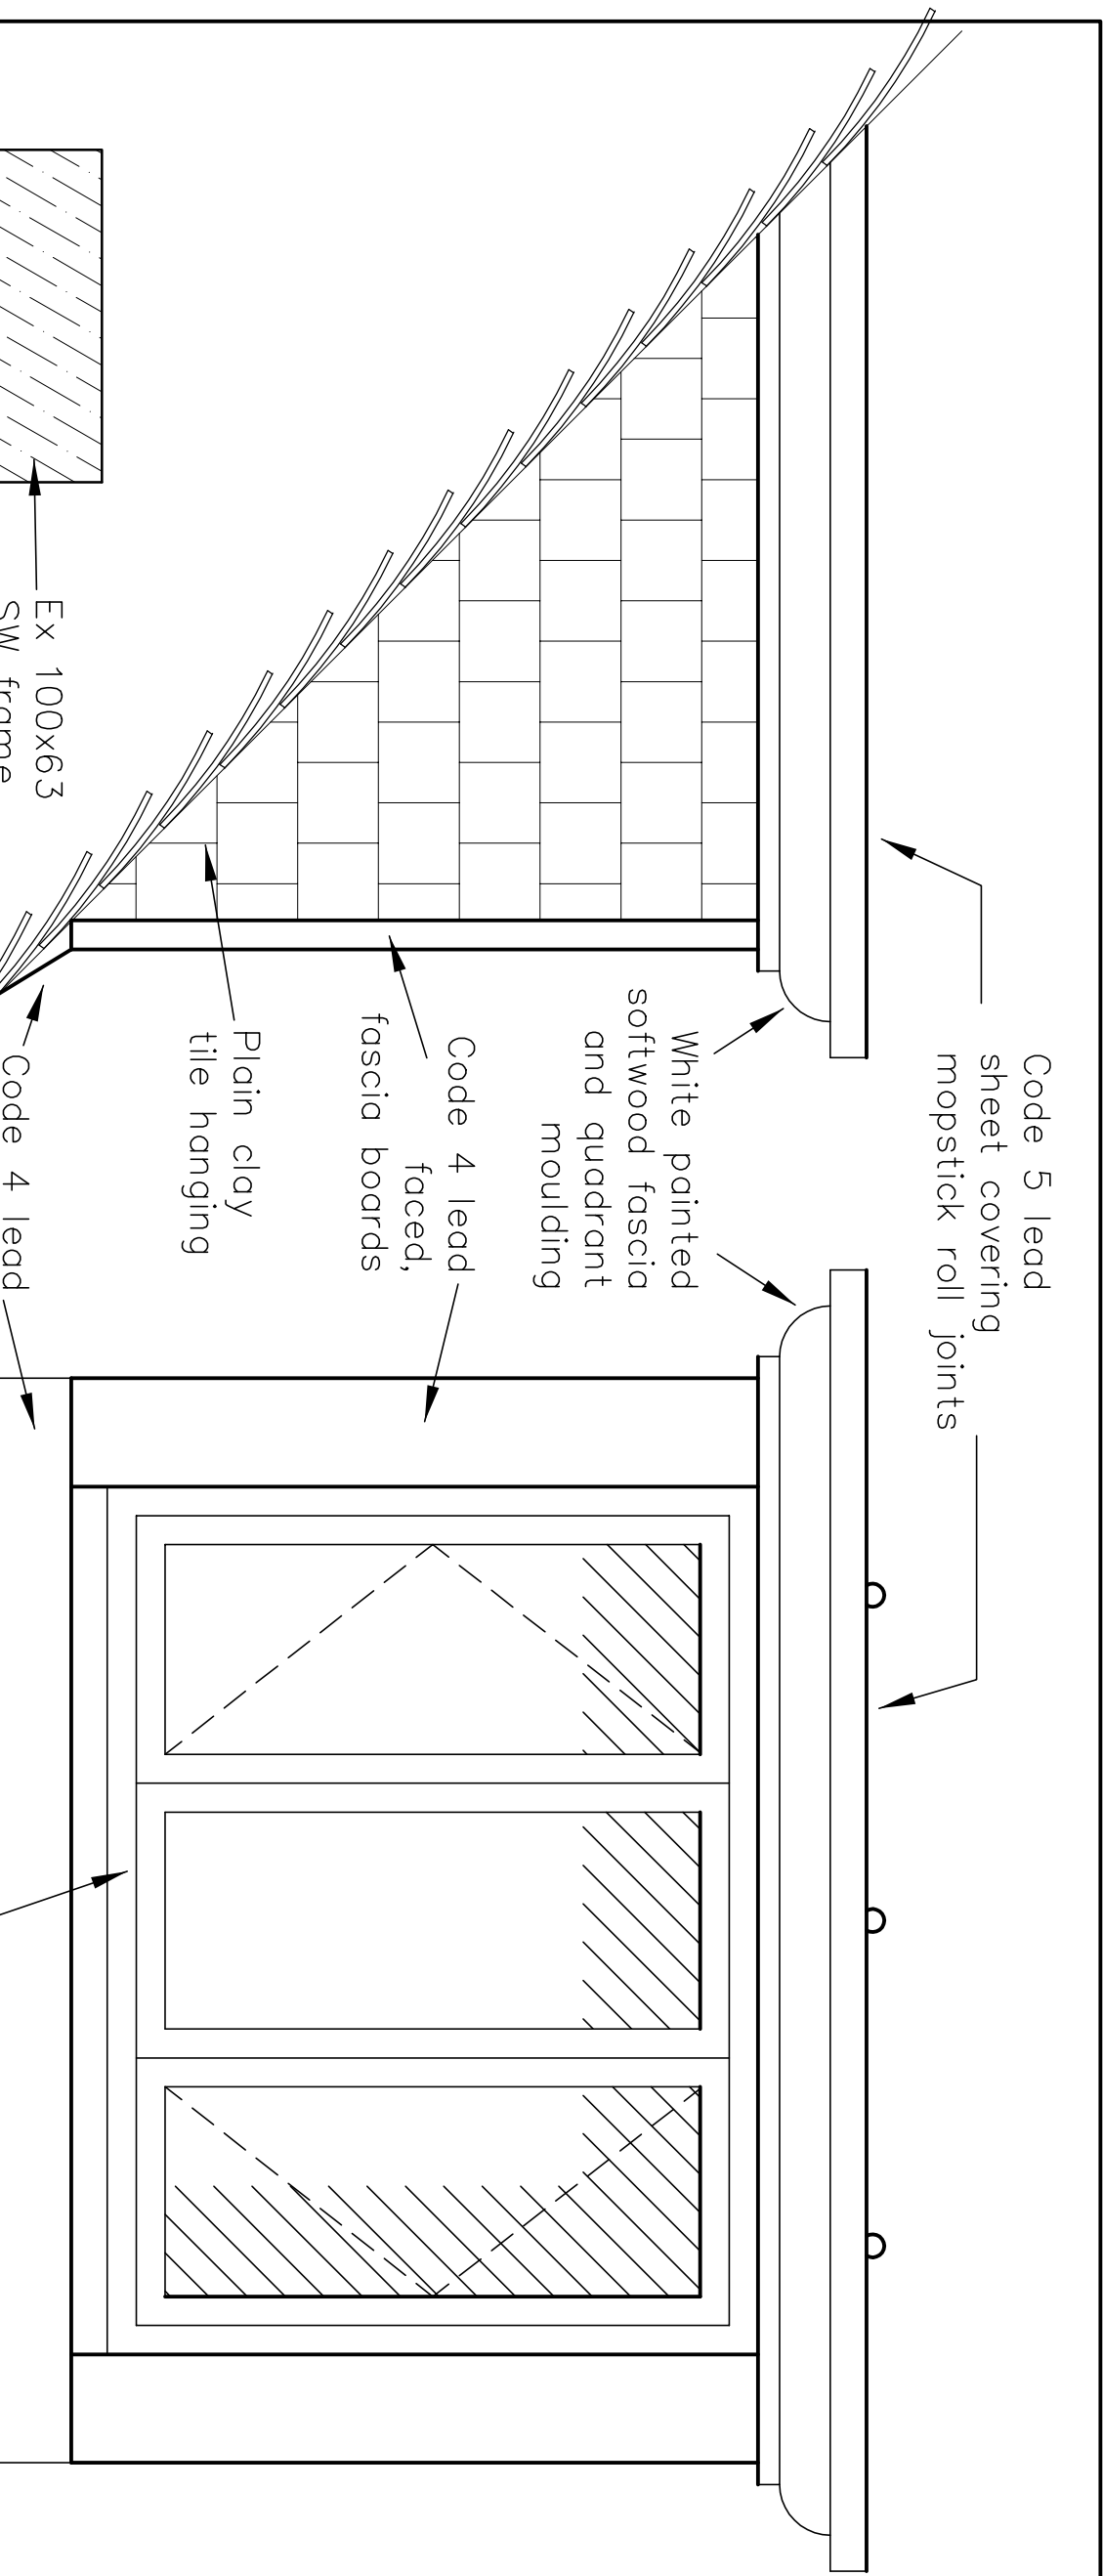


ELEVATIONS

1:2 DETAIL

White painted
moulded softwood
frames and sashes
to detail

1.0 METRE

 

New Dormers #1
Martin Critchley
Chartered Architect
7 North Street
Havant, Hampshire, PO9 1PW
023 92 474 919
critchleyarchitect@hotmail.com

Scale A3 = 1 : 10
Drawn MHC
Date 09/10/13
Revisions
A.
B.
C.
D.

Davies Pharmacy
12 West Street
Havant
1317-601