


BLOCK PLAN

PROPOSED HOUSE EXTENSIONS & NEW GARAGE TO
ST LEOPARDS AVENUE, HAYLING ISLAND

Planning no. 206
1:200

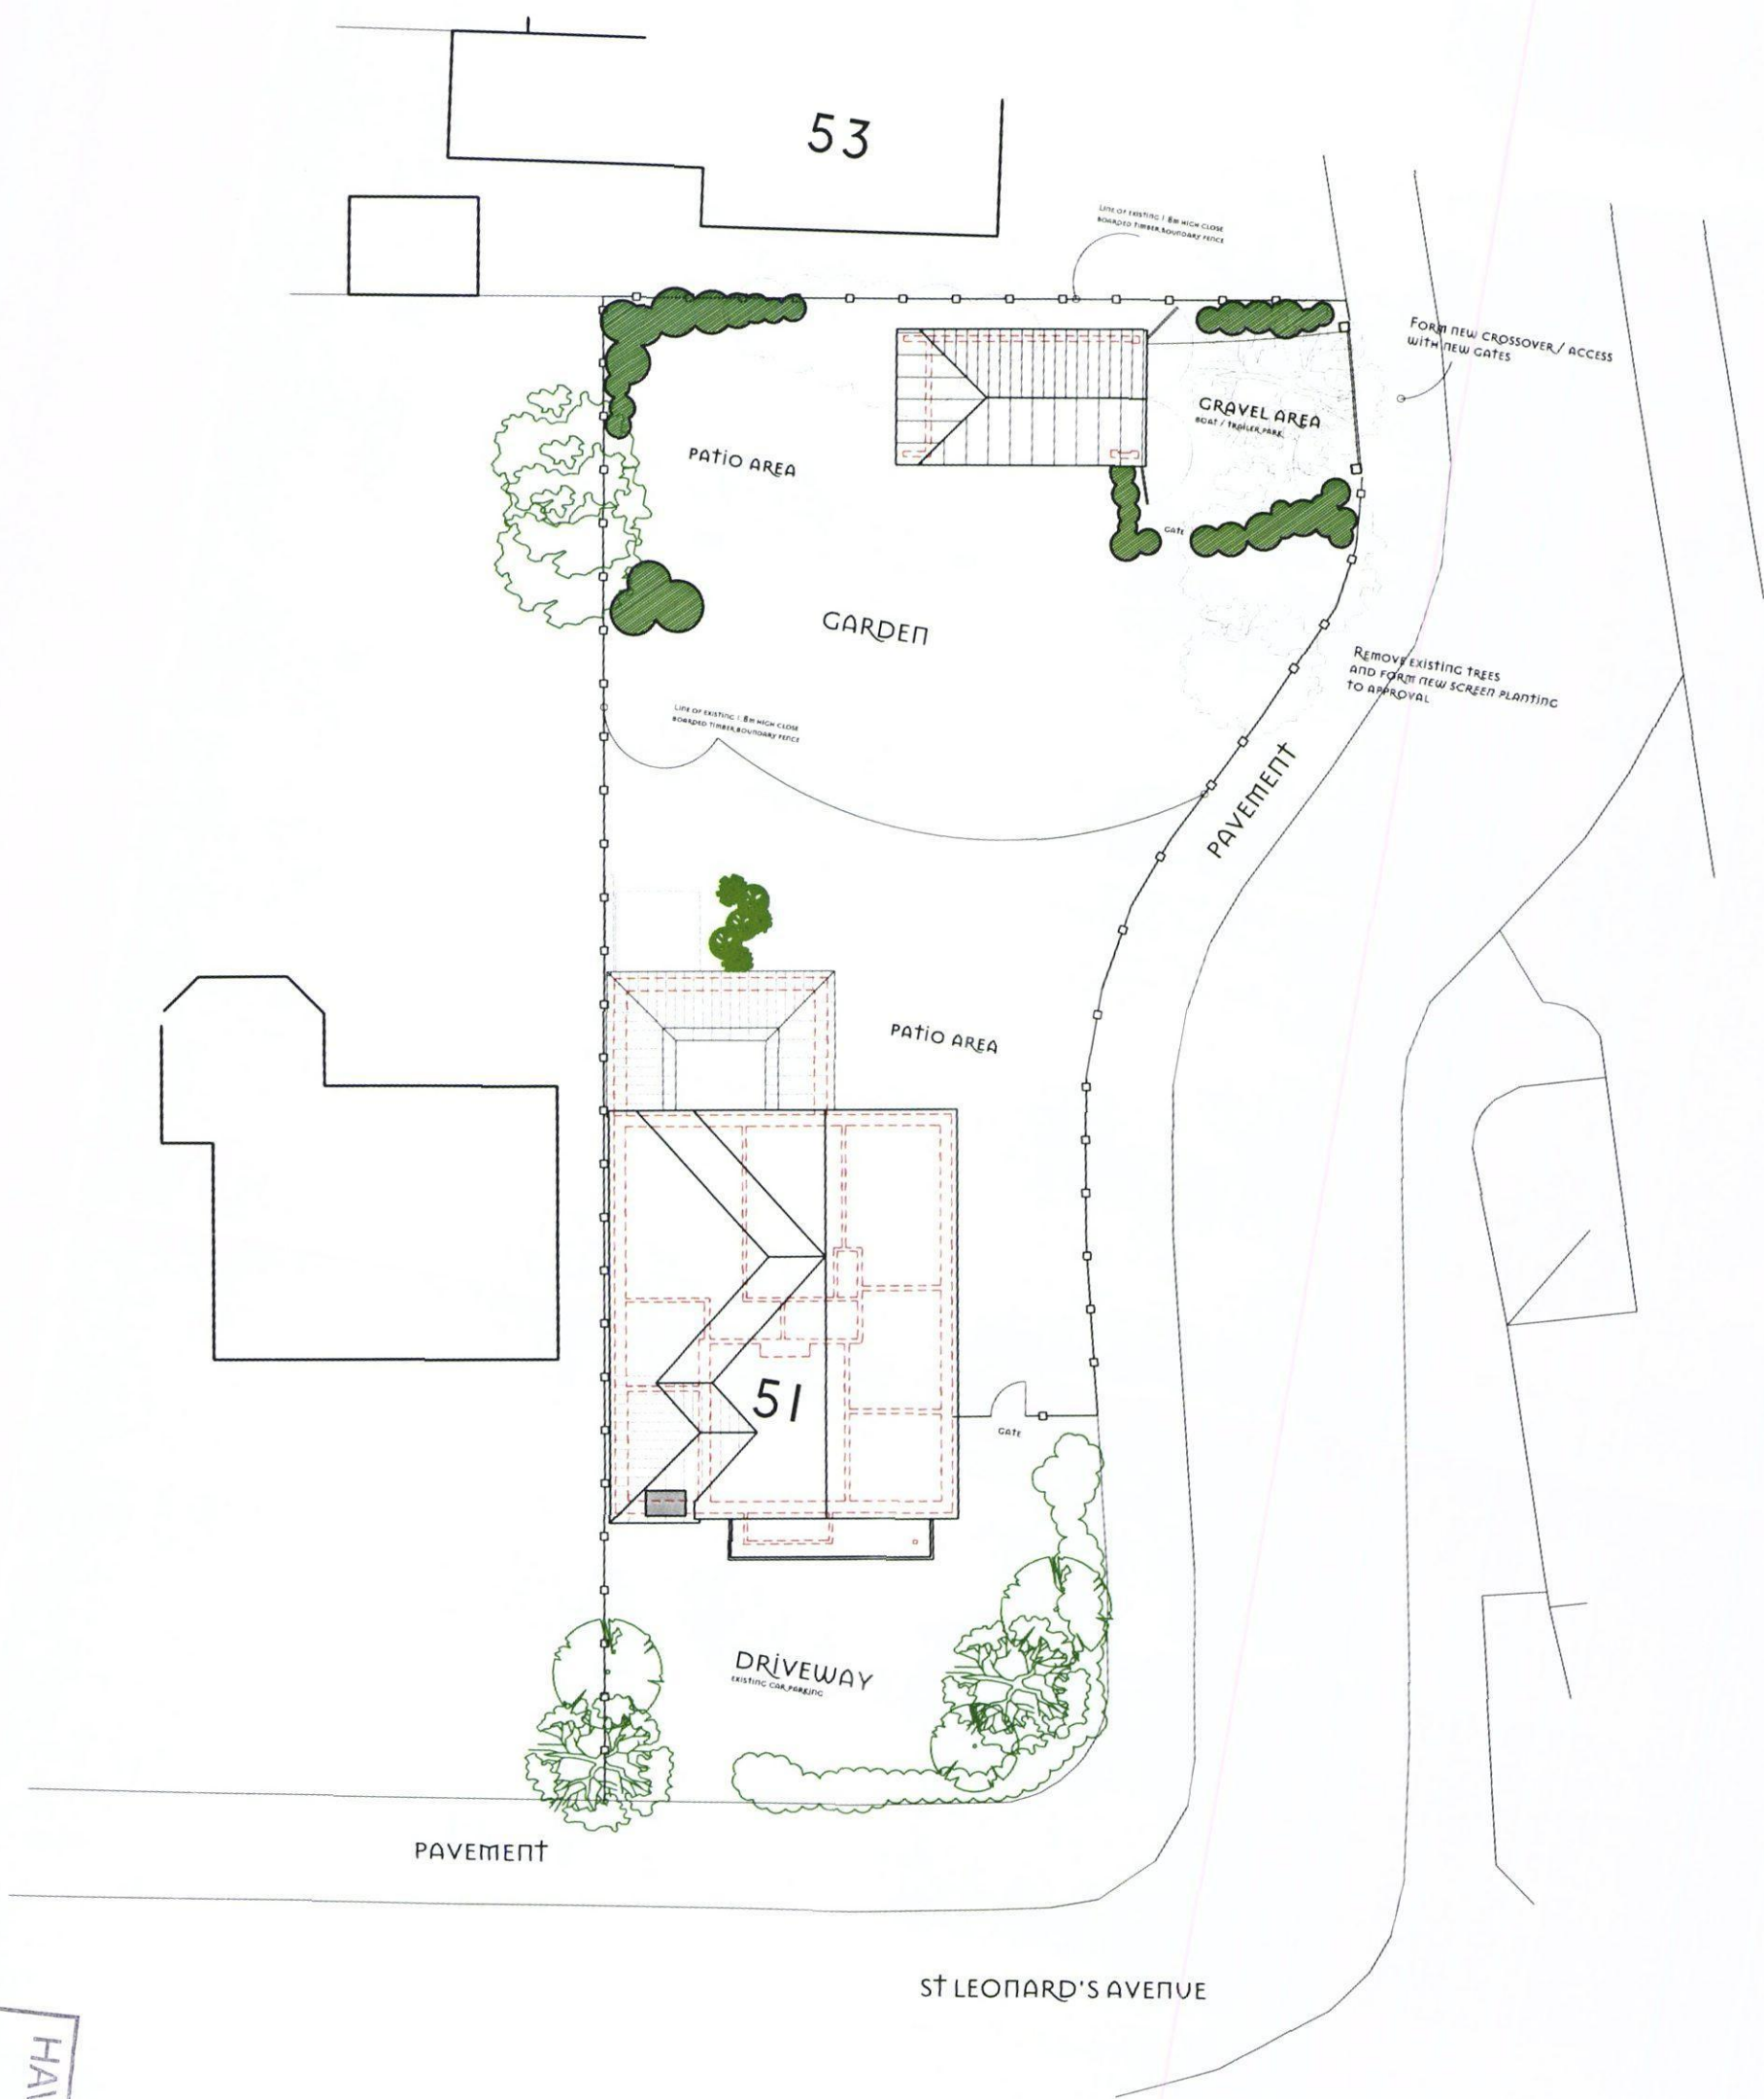