


14000

0009

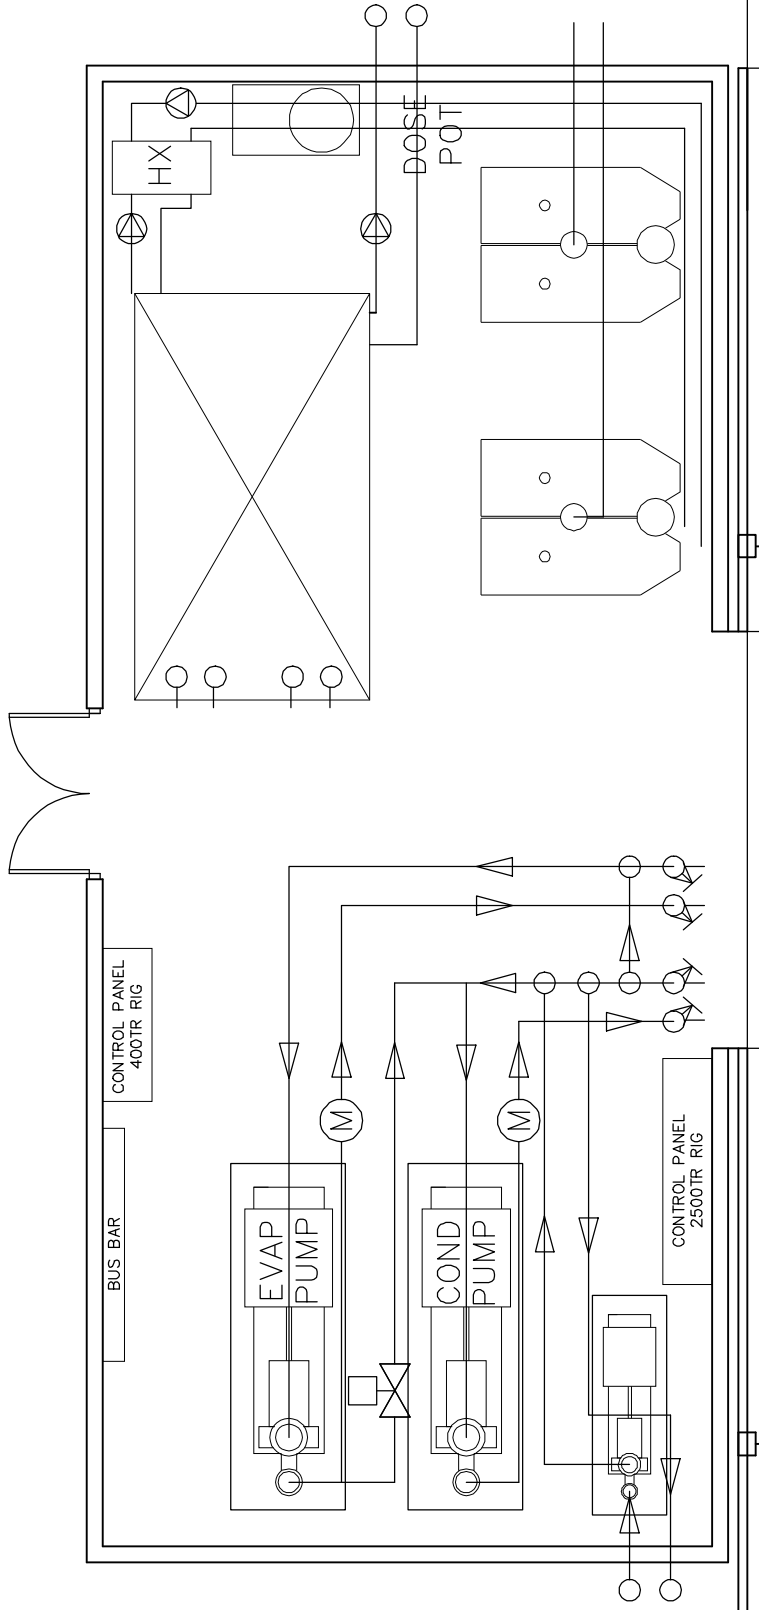

Revisions

- A.
- B.
- C.

Scale A3 = 1:50
Drawn JHL
Date 15/01/15

PROPOSED PLANT ROOM

Dunham-Bush,
Downley Road,
Havant

Martin Critchley
Chartered Architect
7 North Street
Havant, Hampshire, PO9 1PW
critchleyarchitect@hotmail.com

10

metres

1504-3010