


1 Front
1 : 100

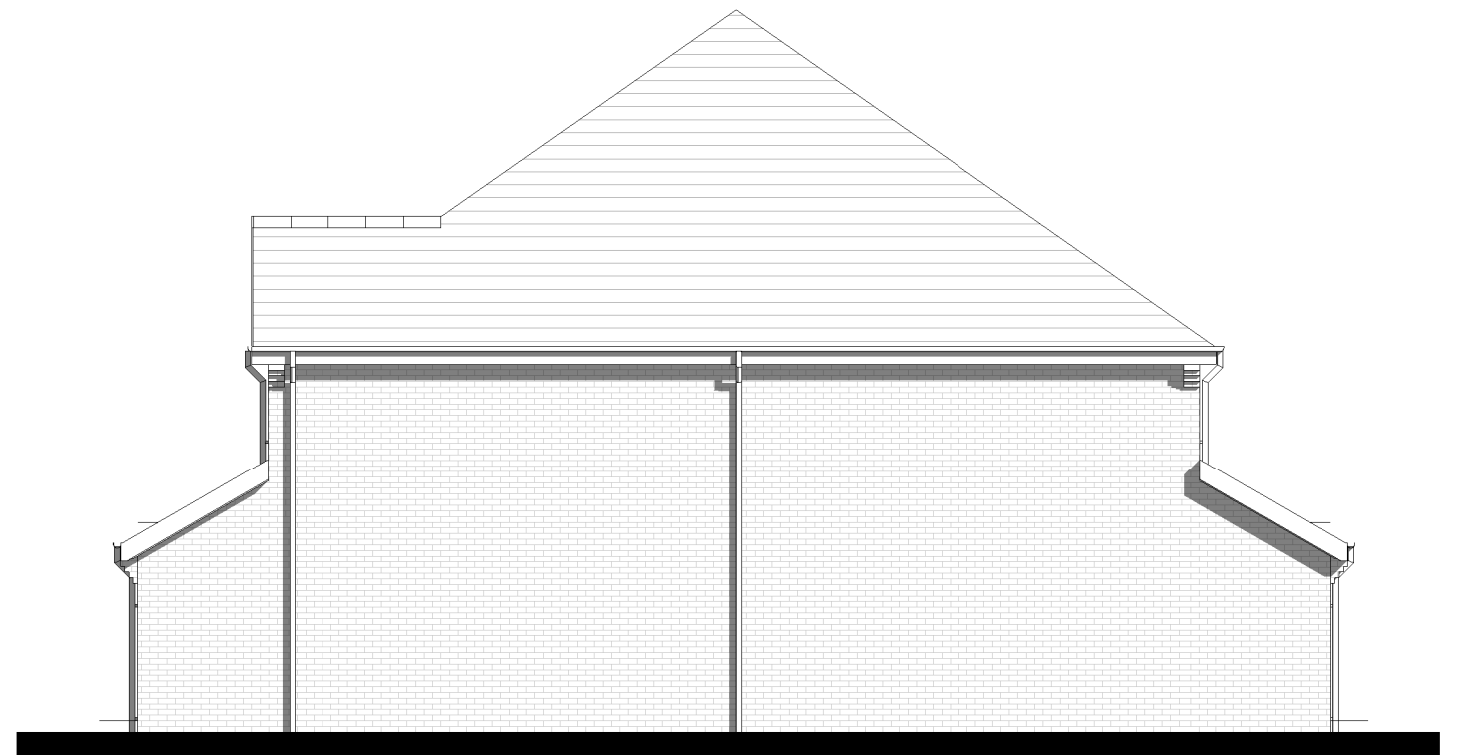

2 Gable 1
1 : 100

No.	Description	Date

Bellway Homes Ltd
Hayling Island,
Land North of Goldring Close

Type S 05 Elevations Sheet 1, 1 Bedroom House
Block B

Project number	1543	P-S05-07	
Date	April '14		
Drawn by	PV		
Checked by	PV	Scale	1 : 100