




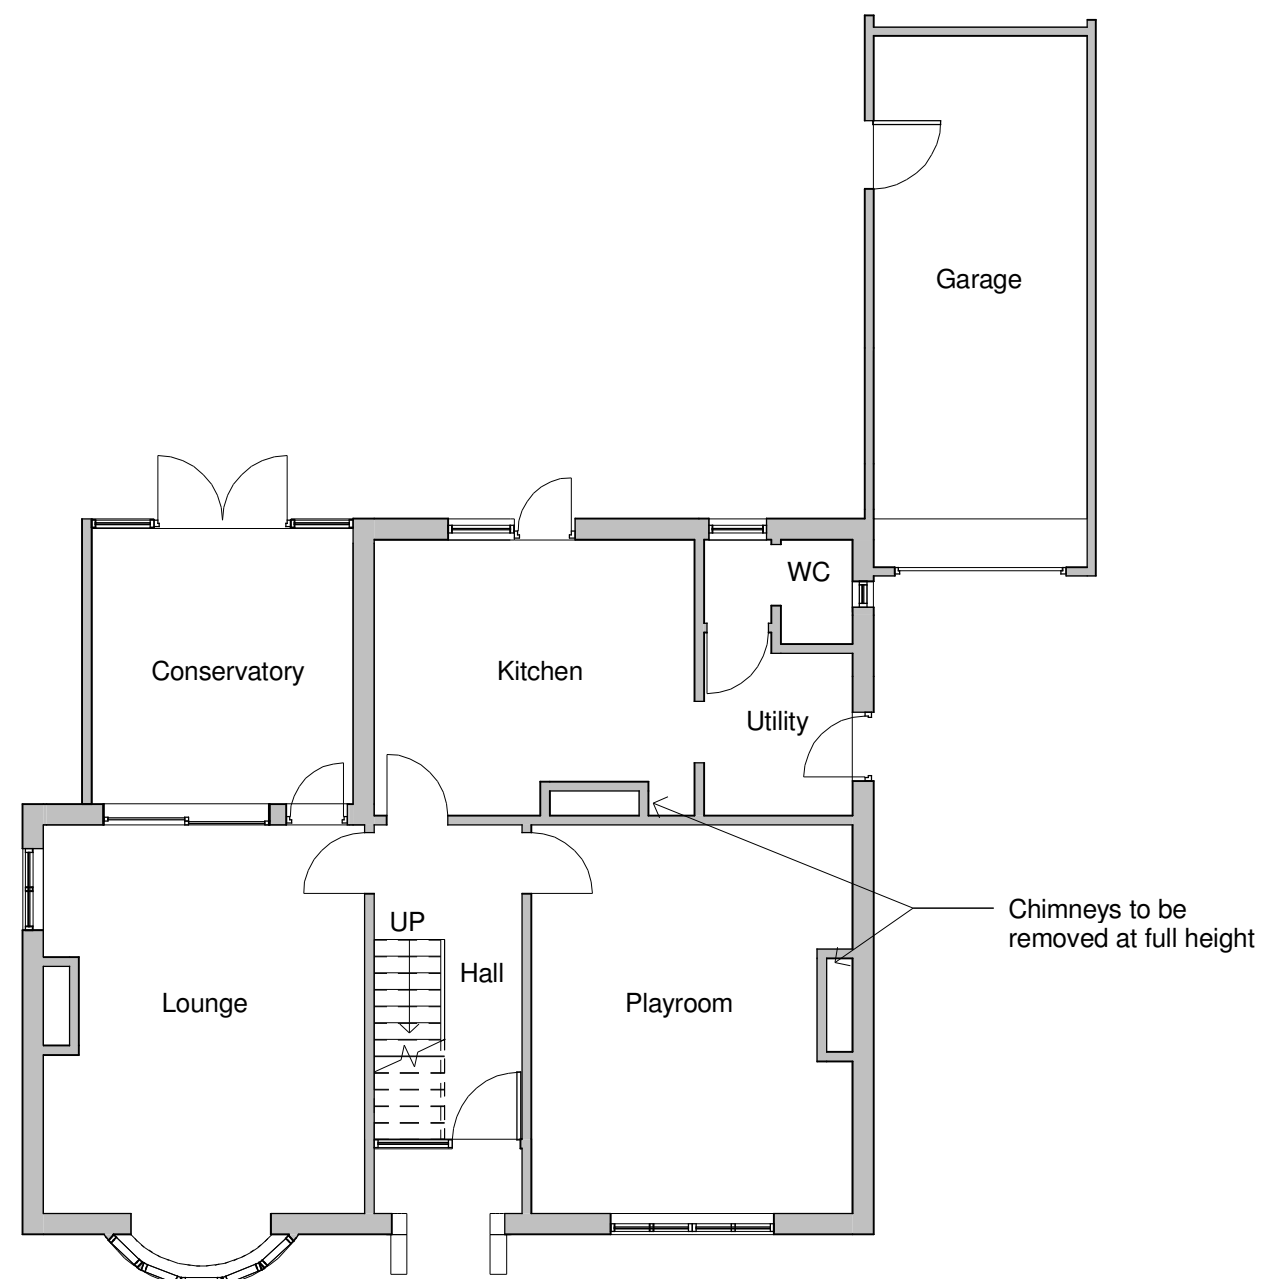

Existing Ground Floor
1 : 100

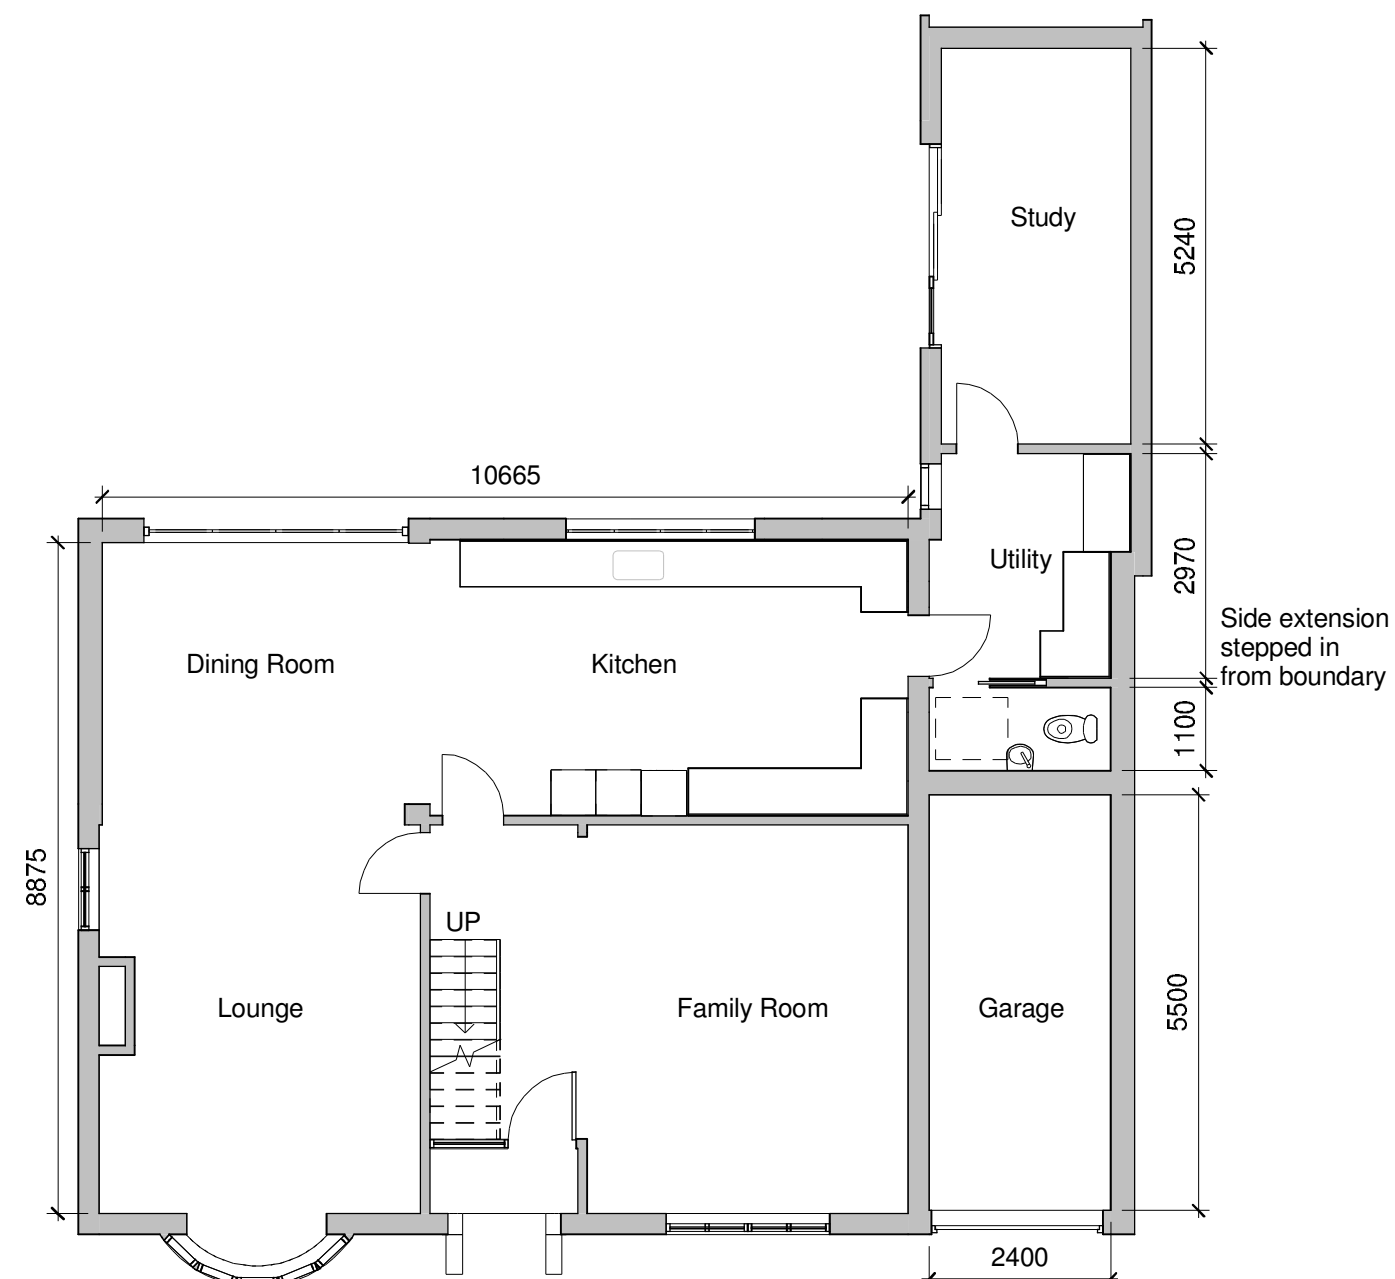

Proposed Ground Floor
1 : 100

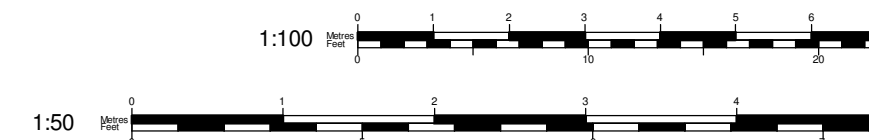

www.yourhomeplans.co.uk

Tel: 0800 6127 664 Your Home Plans



These drawings are for approval purposes. Materials and products should not be ordered based on dimensions of drawings as errors may occur along existing building lines. All measurements are to be checked on site.

Mr Parker
Cherry Hinton
Manor Road
Hayling Island
Hampshire
PO11 0QH

Ground Floor

Project number	CHE-15REVA
Date	2nd February 2015
Drawn by	June Grinstead
Checked by	Checker

A103

Scale 1 : 100