



SUPERSEDED

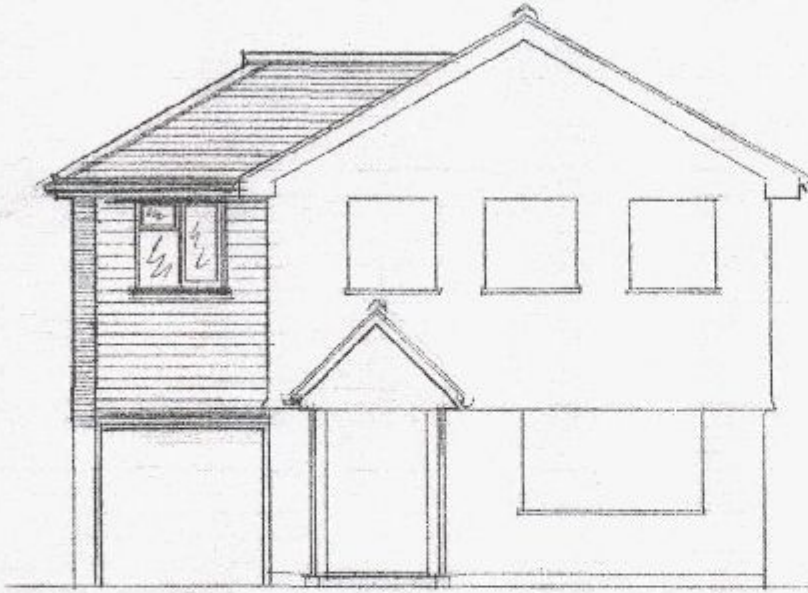


N.W. ELEVATION





S.E. ELEVATION

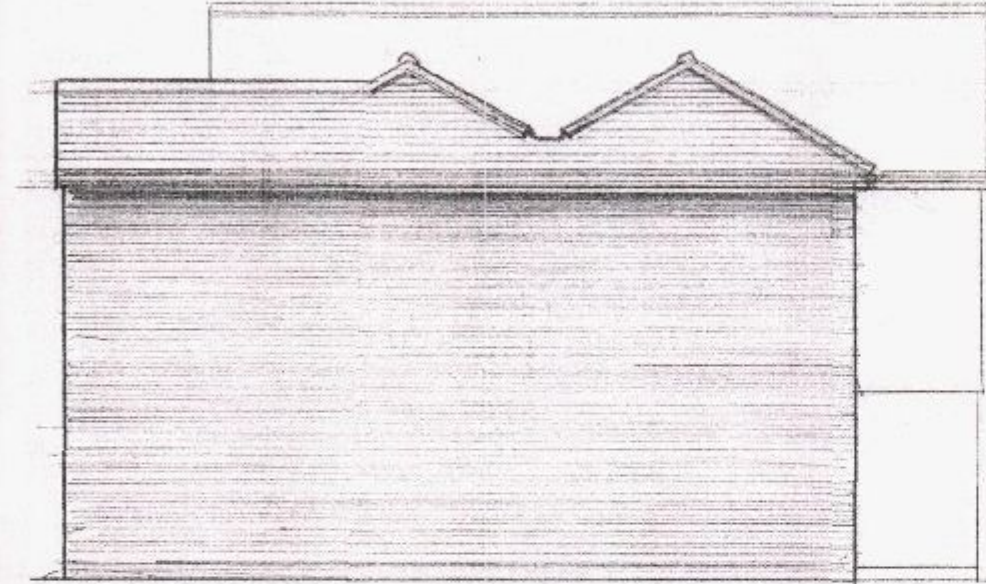

N.E. ELEVATION

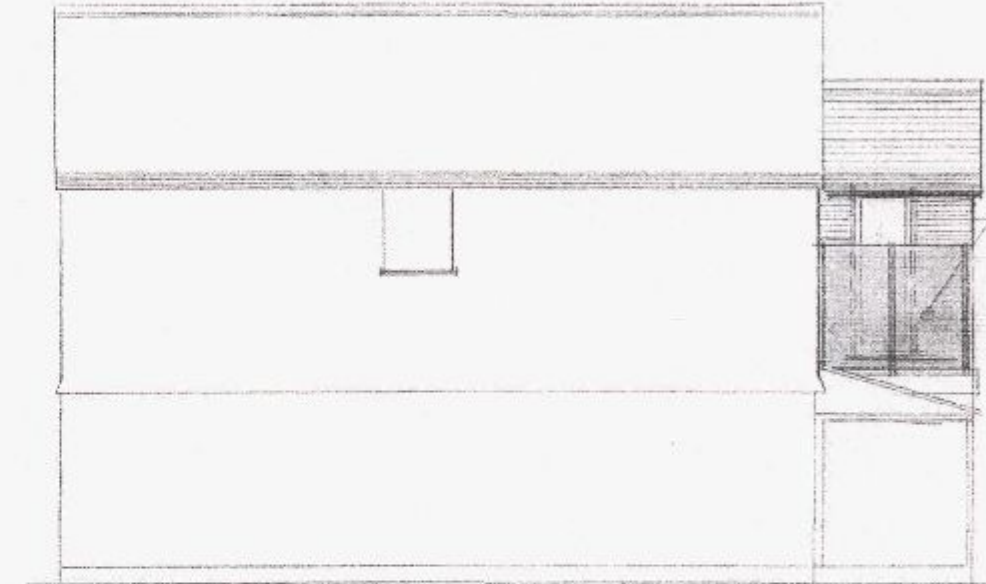

S.W. ELEVATION

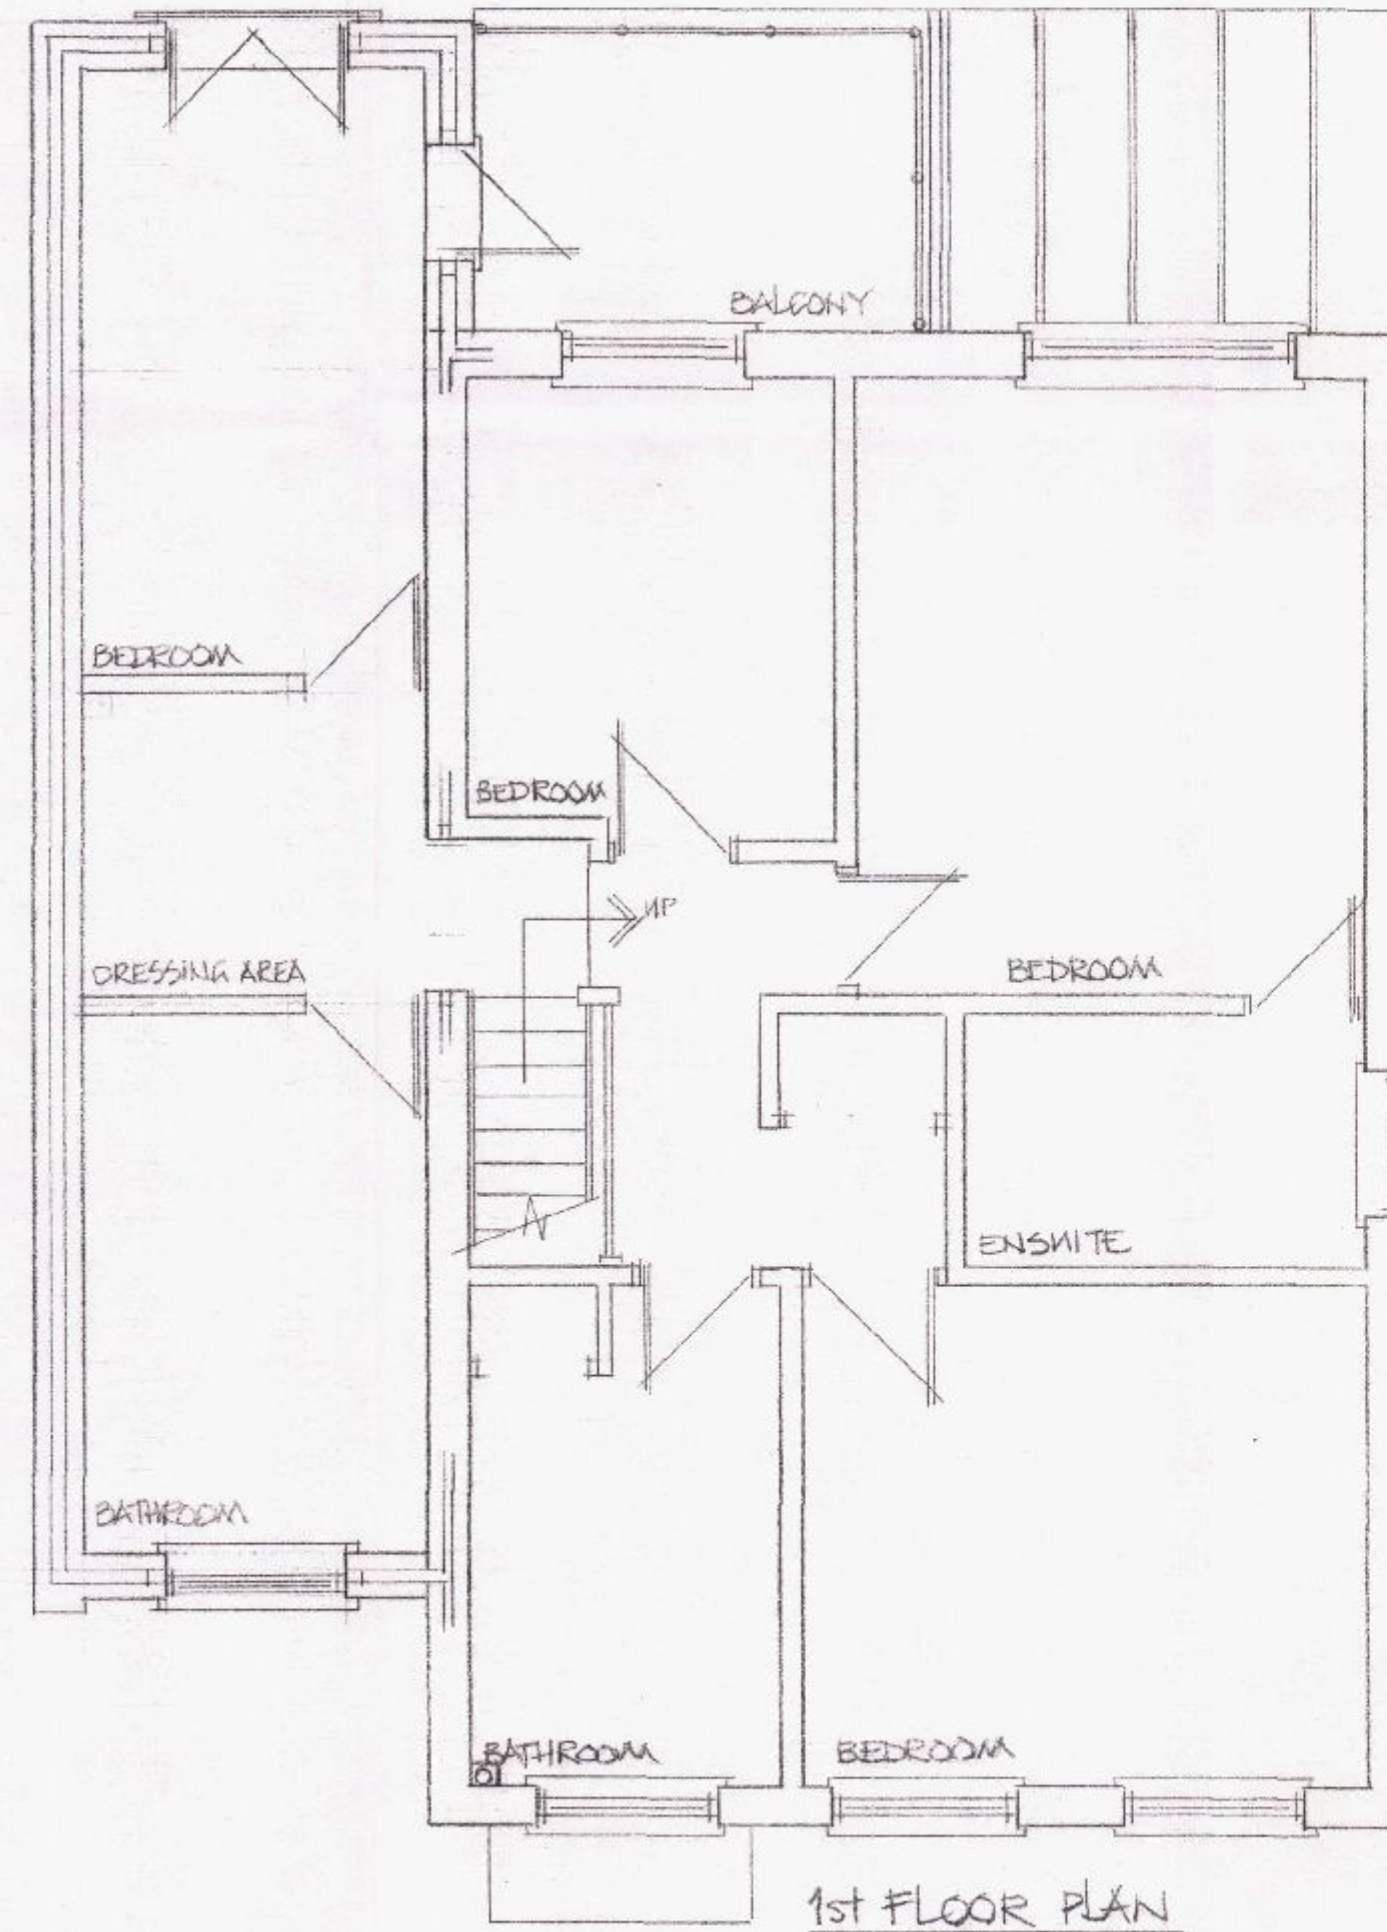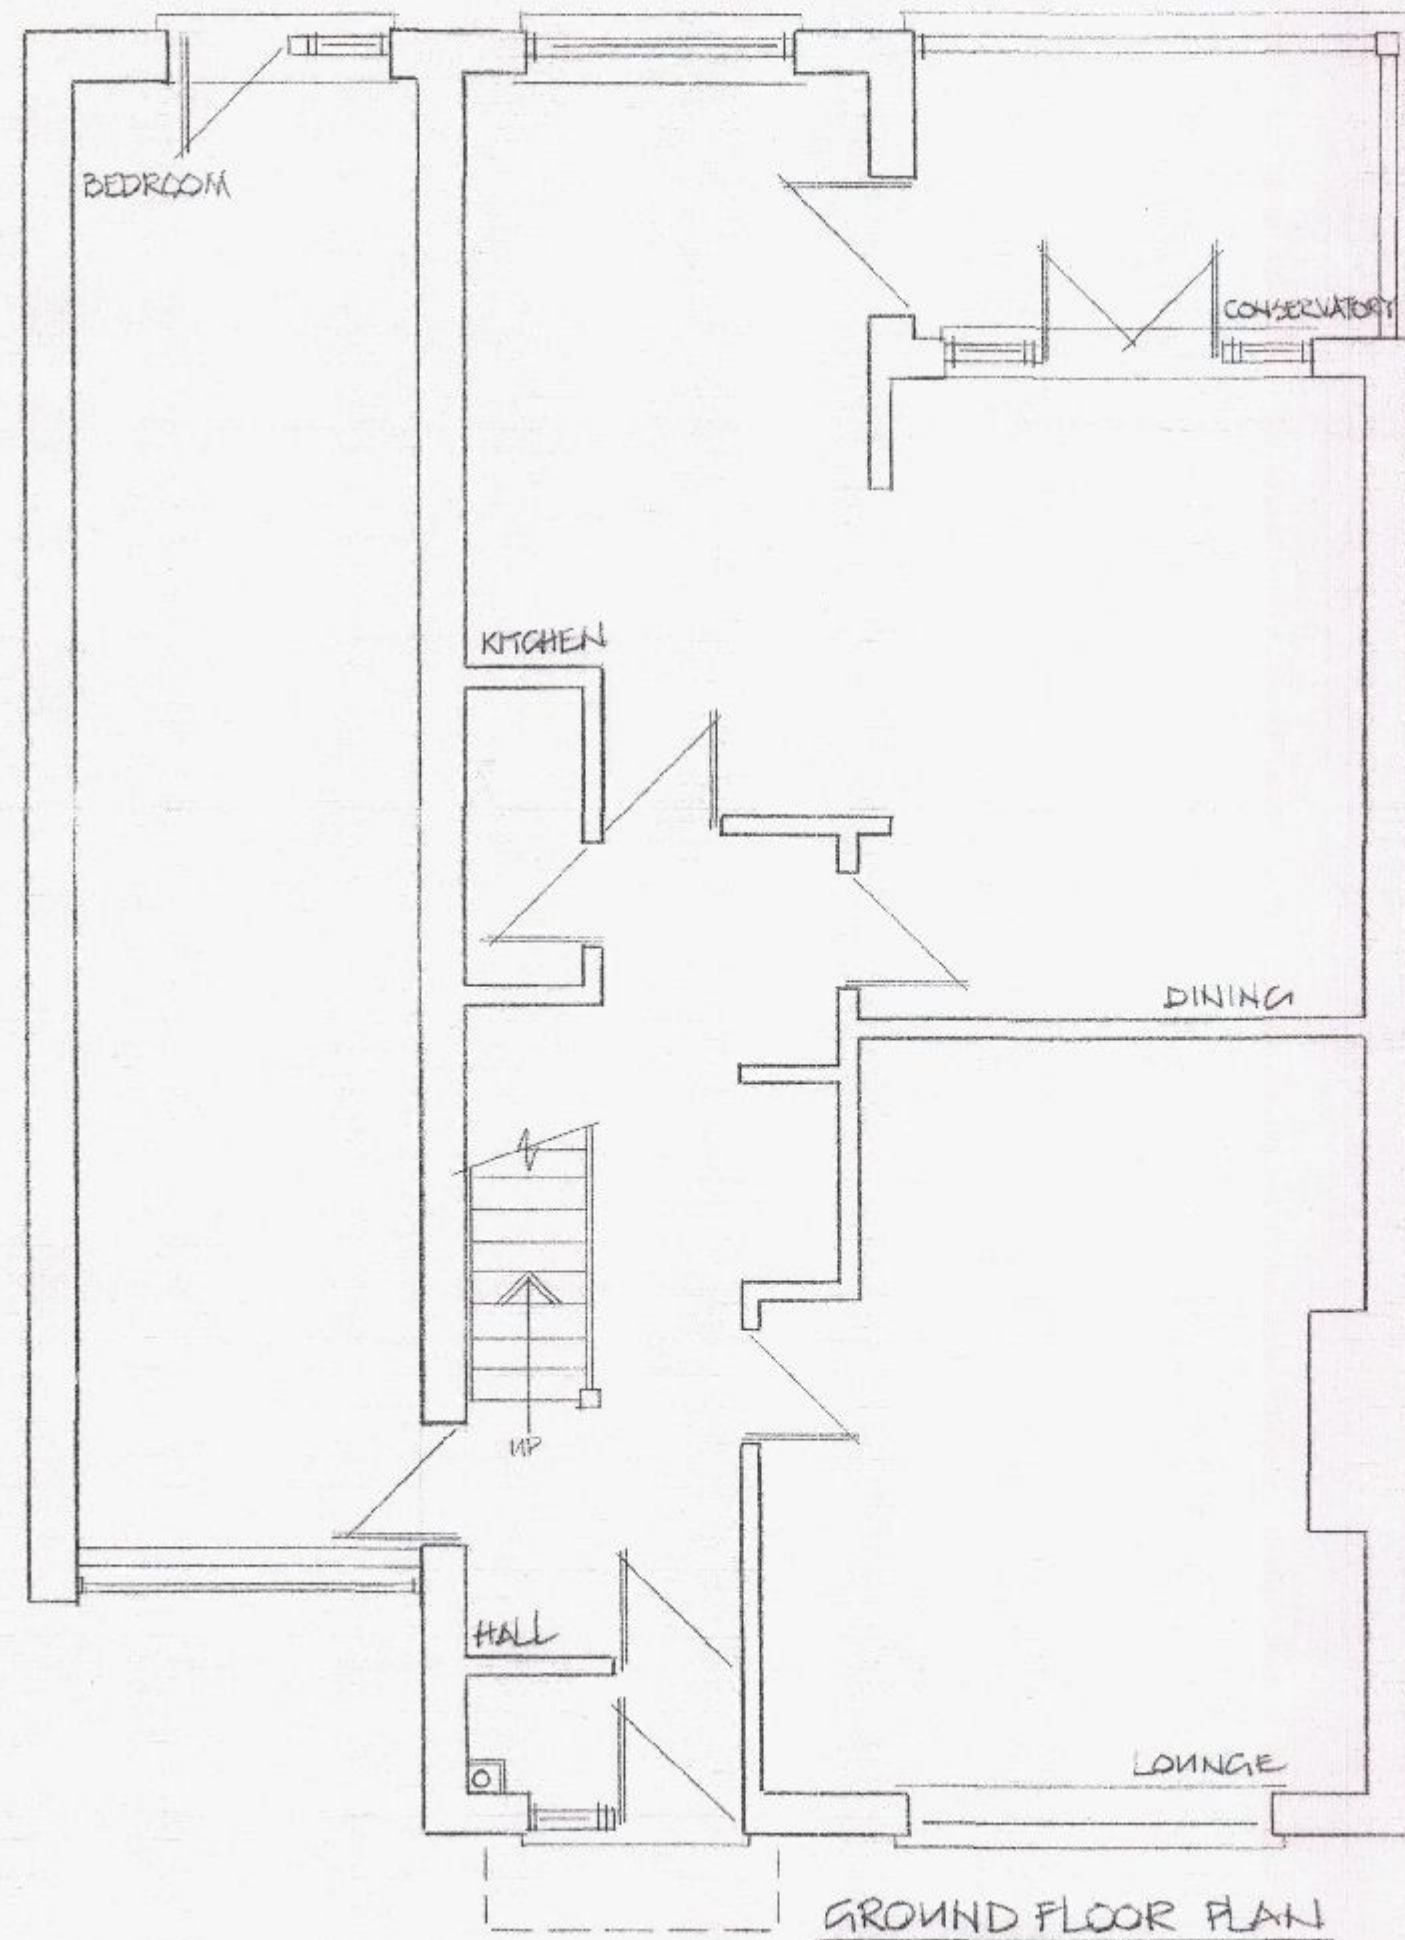

REV A
ORIENTATION OF ELEVS AMENDED
TO CORRESPOND TO SITE PLAN 4/11/2014

MR. P. KELLY

18 IDSWORTH RD
COWPLAIN
HANTS


AS PROPOSED

David Niven Design Ltd

dauidniven.design@gmail.com
07973 342 007 01245 350070
74 Westbourne Avenue,
Emsworth, Hampshire PO10 7QU



Architectural Design & Planning

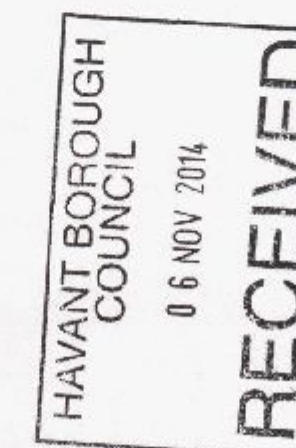

1:100,50 SEPT '14 14/1036/2^A