



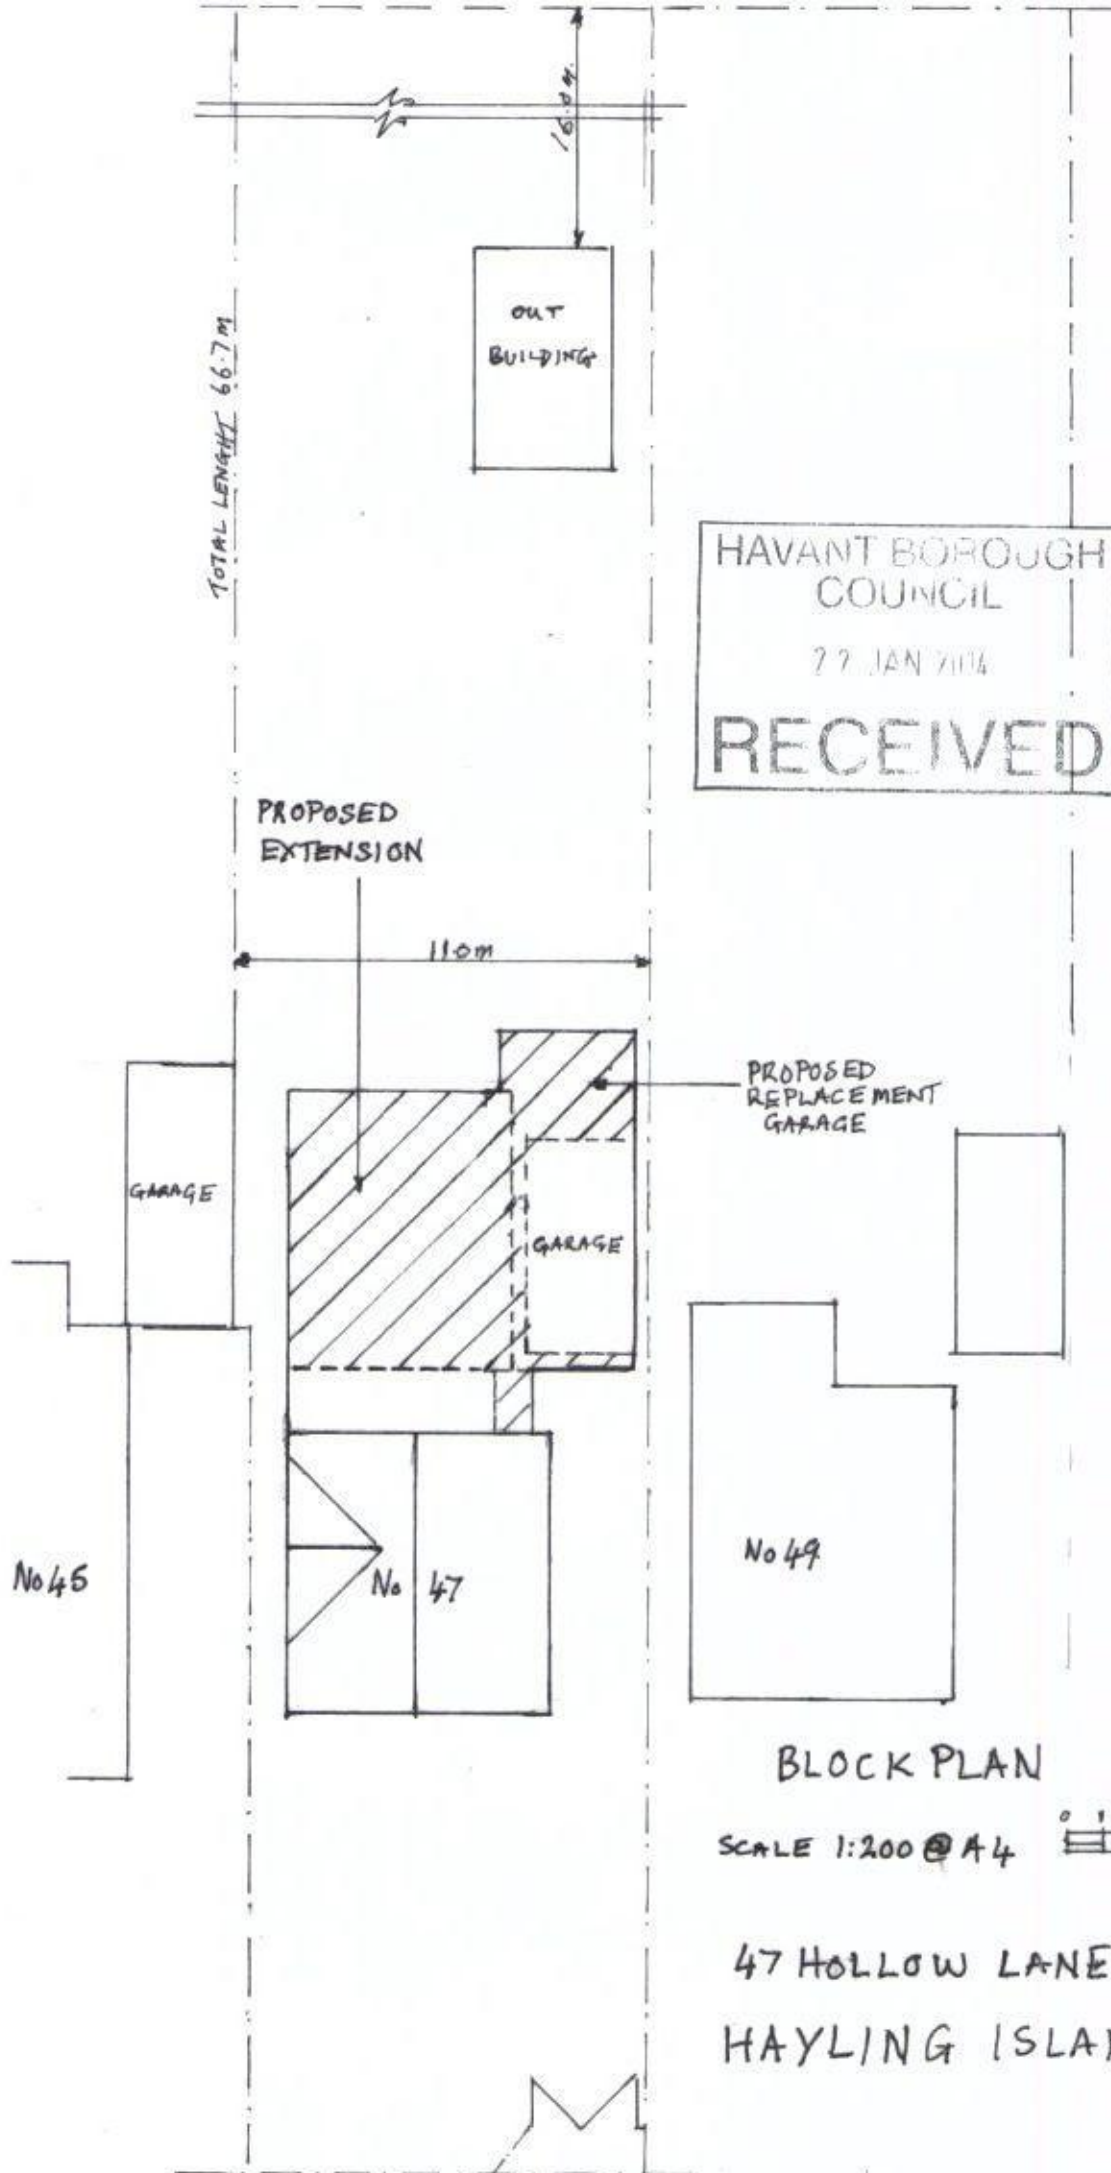

HAVANT BOROUGH
COUNCIL
22 JAN 2014
RECEIVED

BLOCK PLAN

SCALE 1:200 @ A4

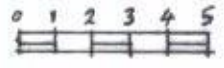

47 HOLLOW LANE
HAYLING ISLAND