


PROPOSED SIDE ADDITION AND ALTERATIONS
11, MAGDALA ROAD, HAYLING ISLAND, HANTS.
FOR MR & MRS I. OGDEN.

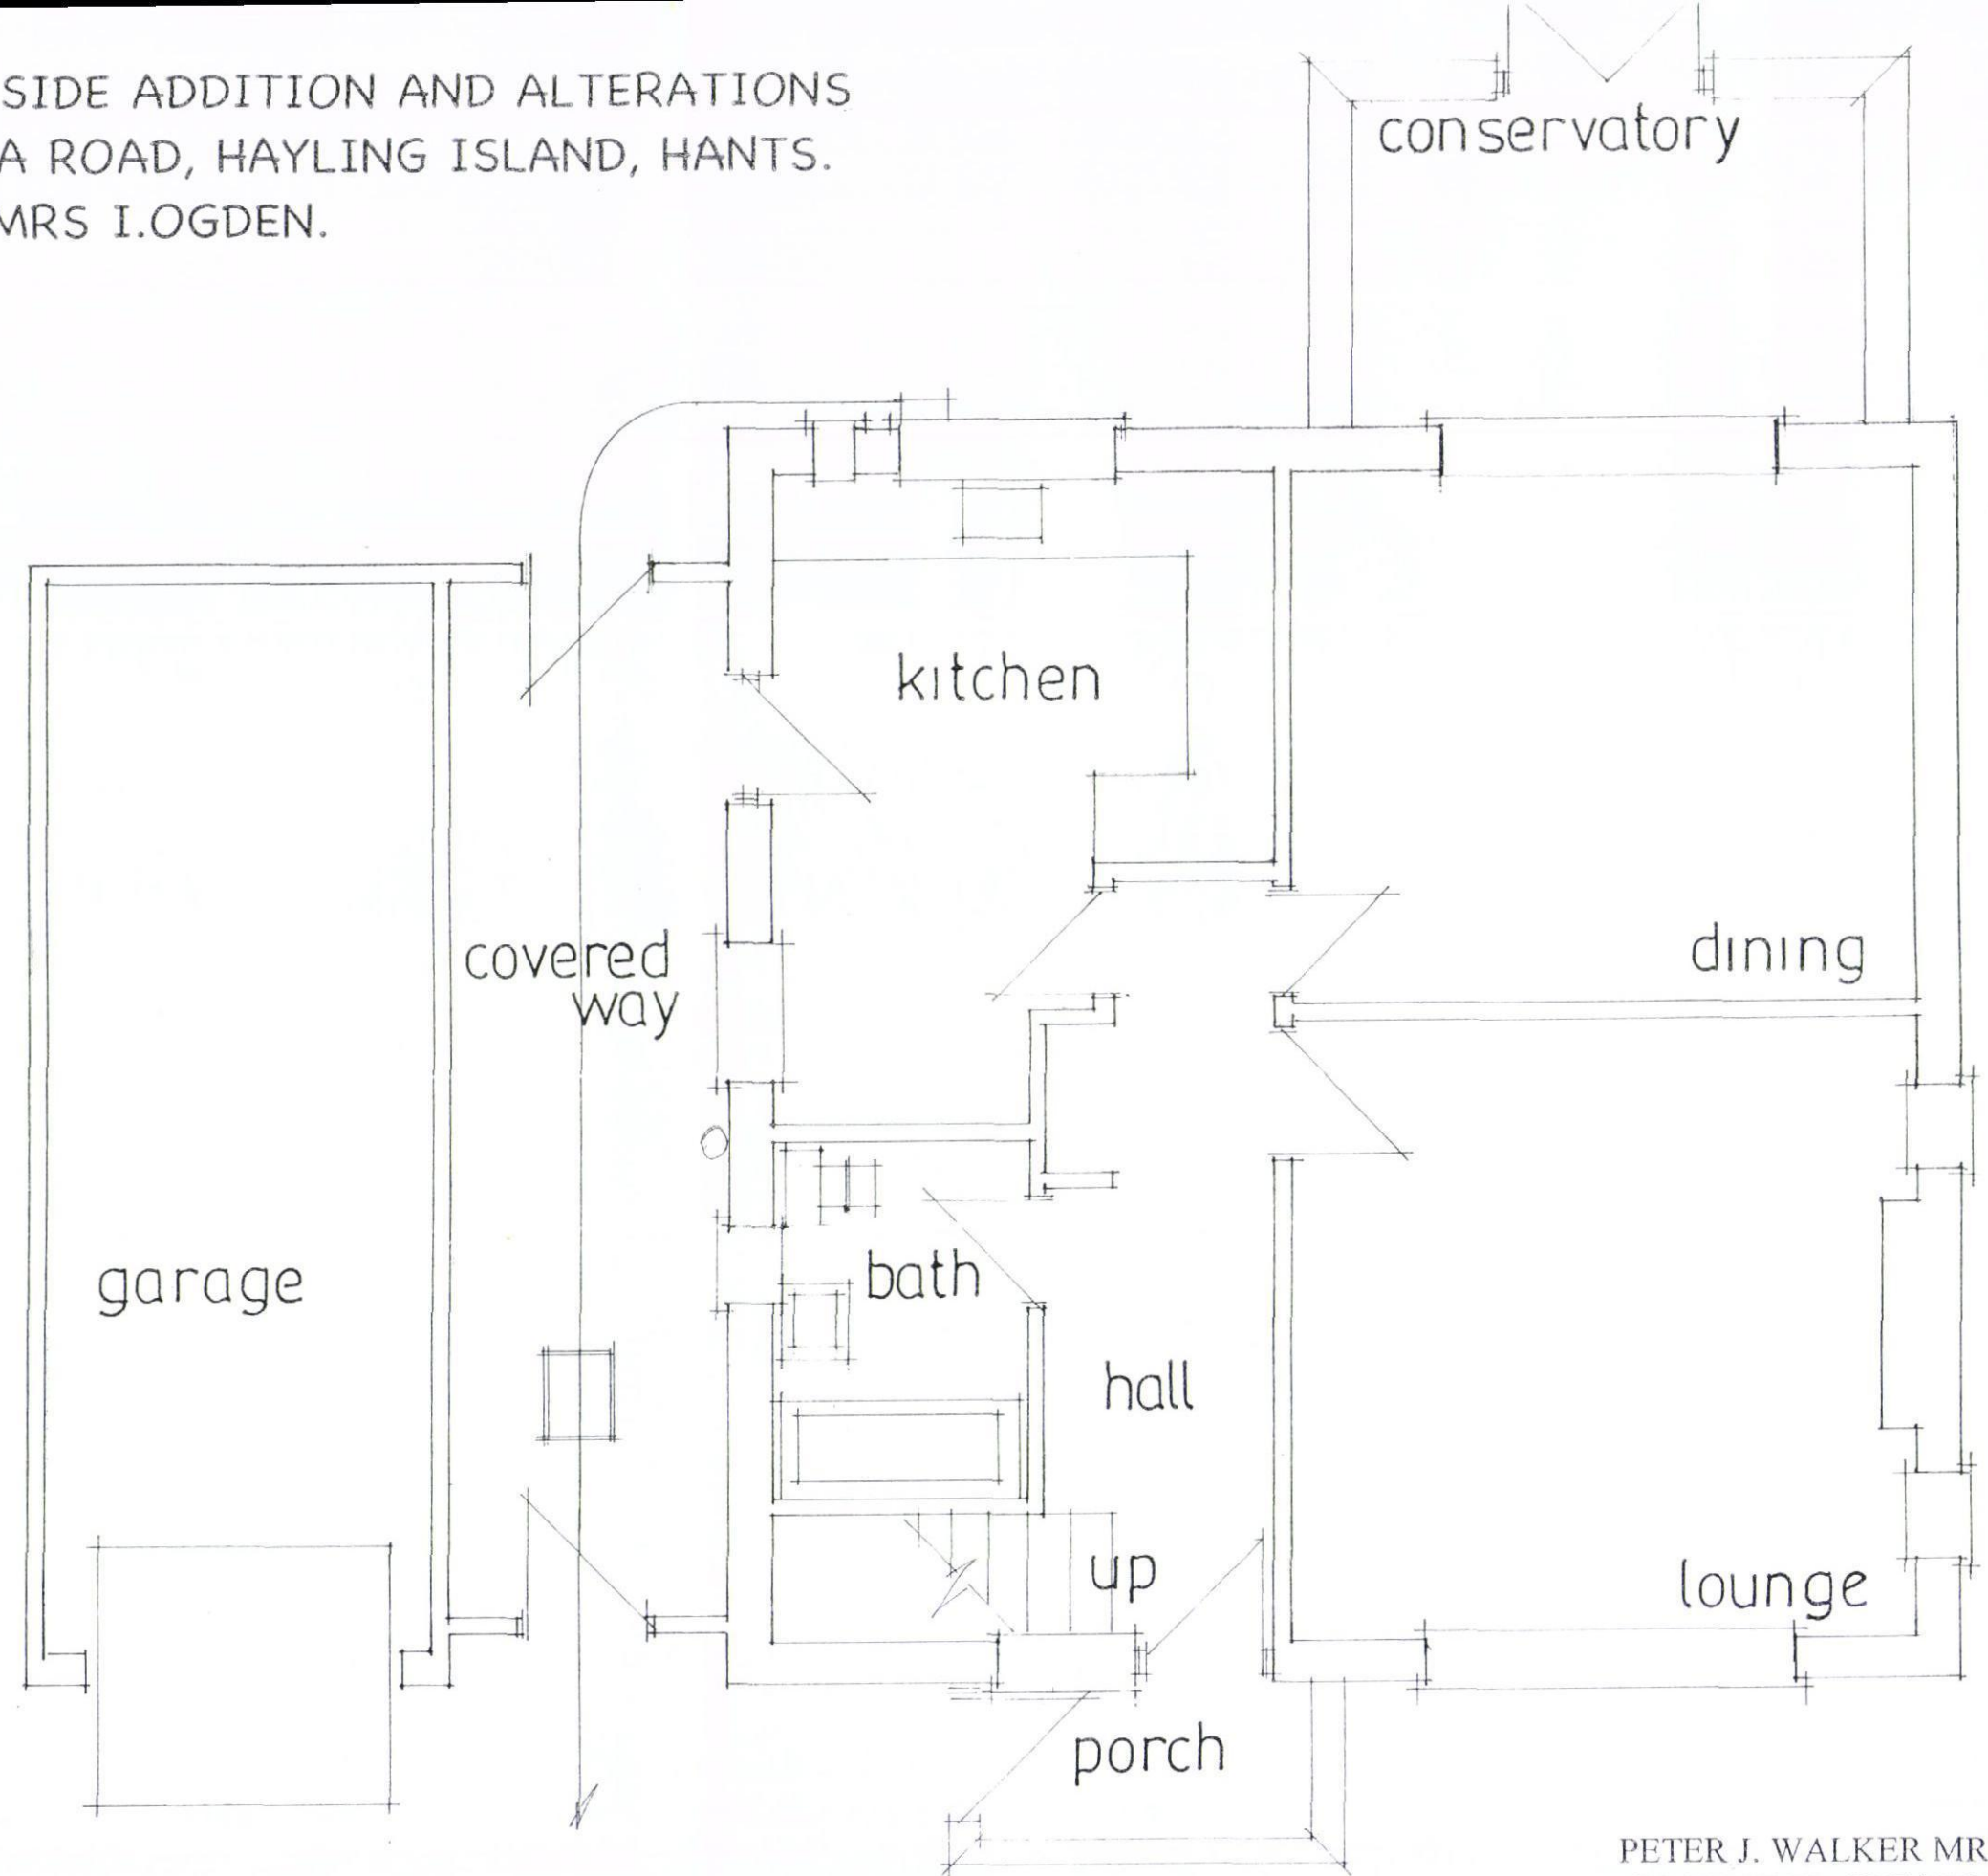

date oct 14
scale 1:50

EXISTING GROUND FLOOR

PETER J. WALKER MRICS
CHARTERED SURVEYOR
182 SEAFRONT, HAYLING ISLAND, HANTS
PO11 9 AN

TEL: 02392467571